



Notes


1. Do not scale from this drawing, except for planning purposes. Use figured dimensions only.
2. All dimensions must be checked on site prior to commencement of work.
3. Where applicable this drawing is to be read in conjunction with other consultants' drawings.
4. O.S. Licence L14, 0337.
5. This drawing is the copyright of Martin Critchell Architects.

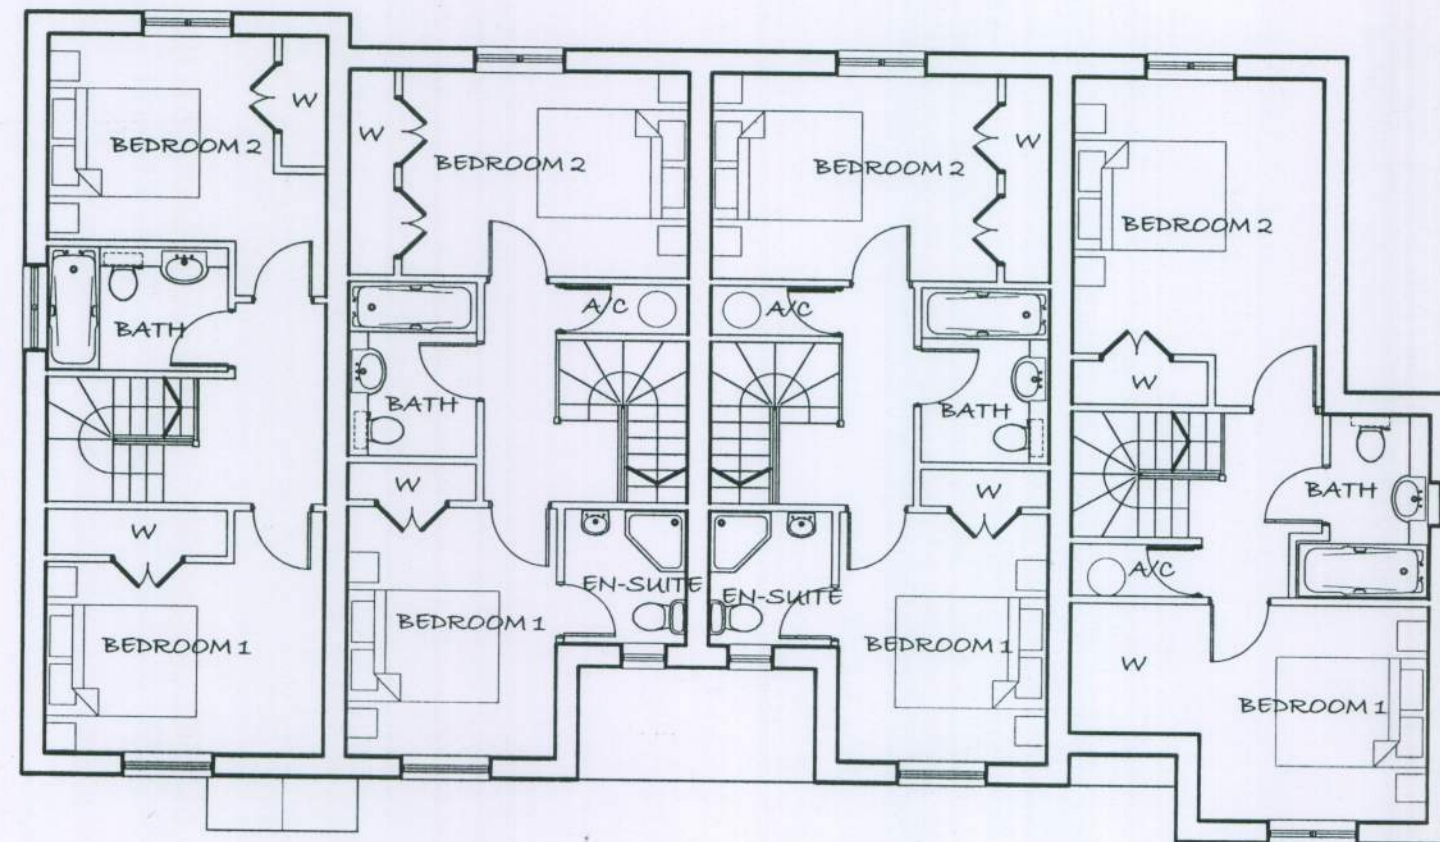


FIRST FLOOR PLAN

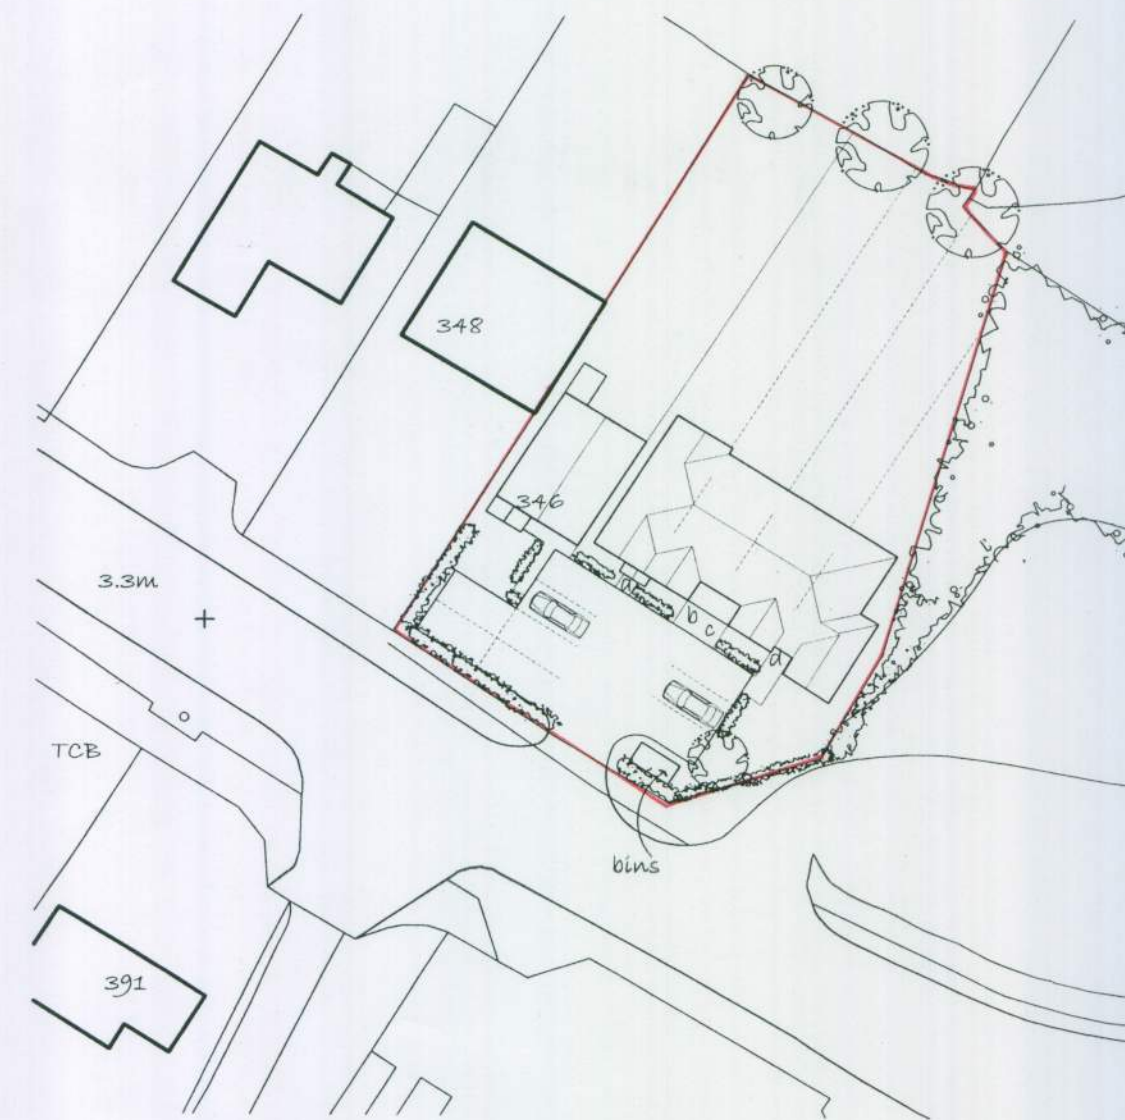

SITE PLAN

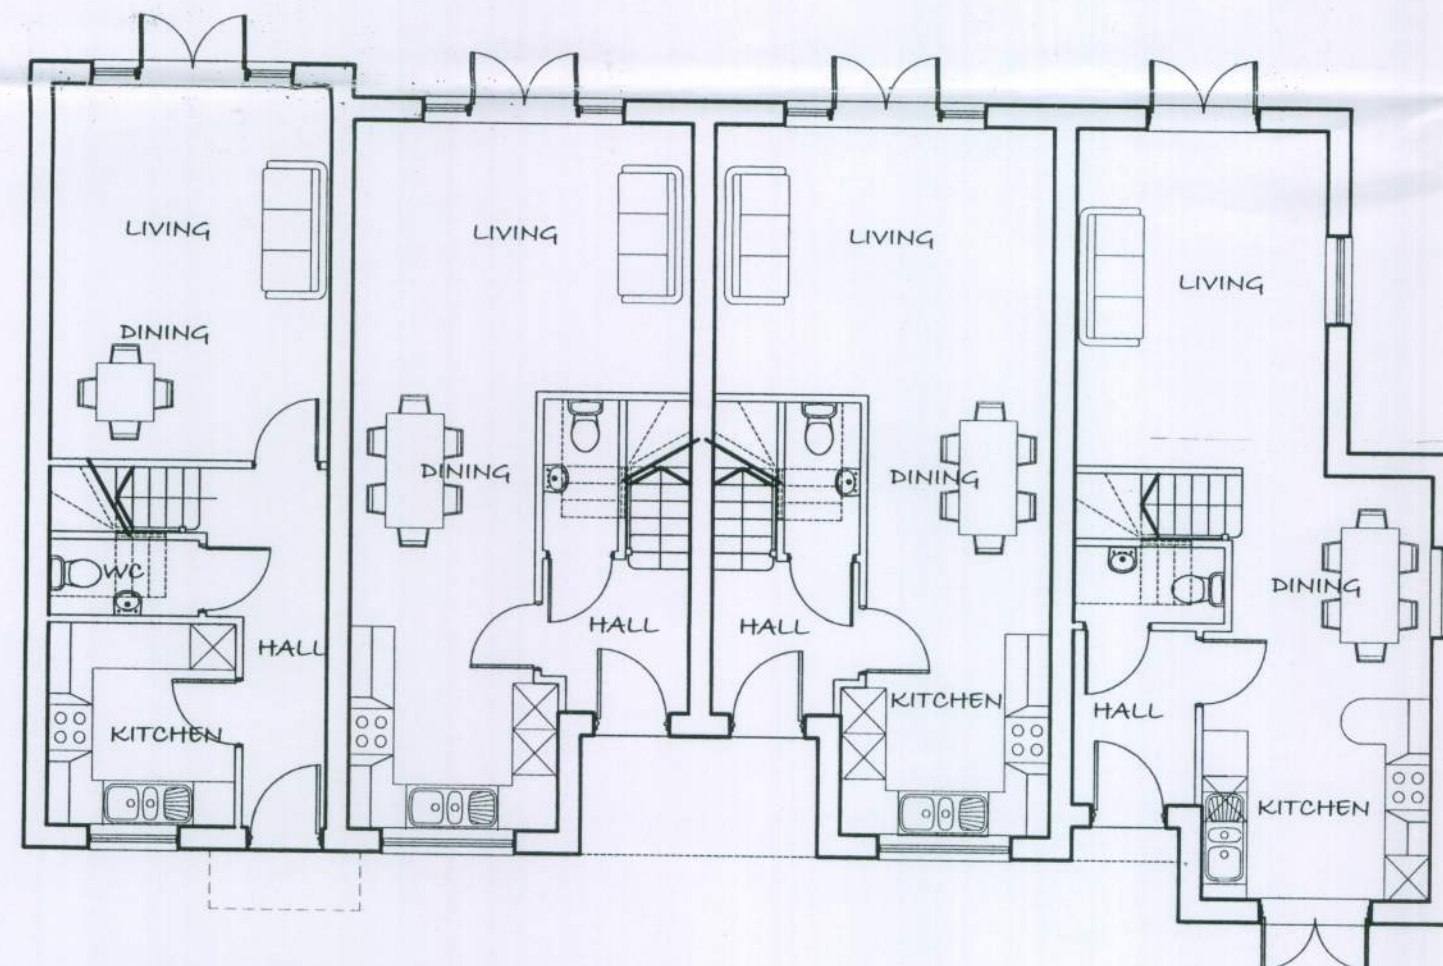

GROUND FLOOR PLAN

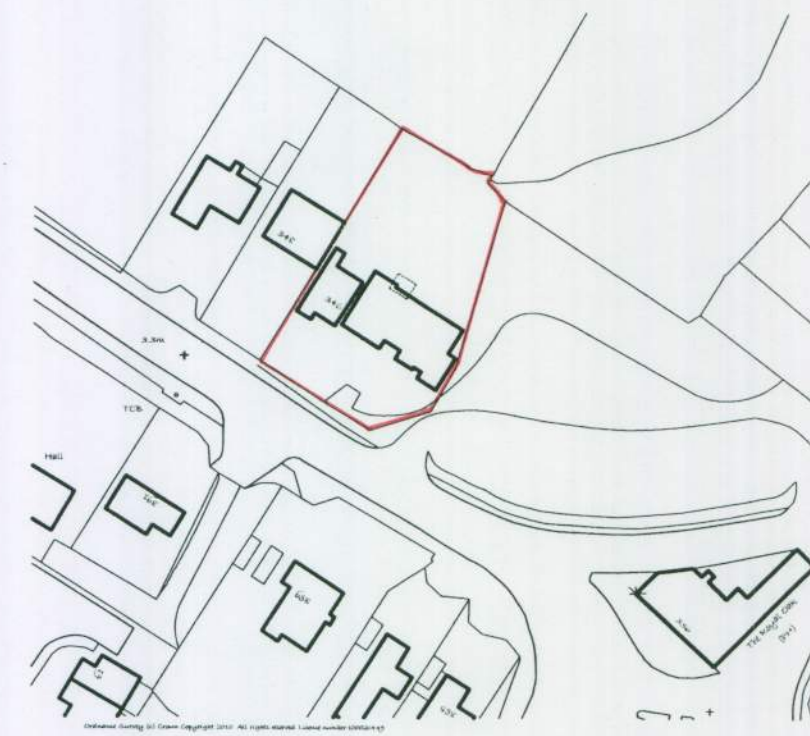

LOCATION PLAN

Rev	Date	Amendment	Checked
D	27.10.10	Client's revisions	
C	25.10.12	Car park spaces added	
B	17.08.12	Units 1&4 redesigned	

Town Planners & Architects

MARTIN CRITCHELL ARCHITECTS

Metro House ■ Northgate ■ Chichester ■ West Sussex ■ PO19 1BE
 Tel: 01243 531036 Fax: 01243 782917 Email: info@mcarchitects.co.uk Web: www.martincritchell-architects.co.uk

For	Regent Properties
Project	346 Chichester Road Bognor Regis
Drawing	Location Plan Site Plan Floor Plans
Scale	1:1250 1:500 1:100
Date	12.07.10
Drawn	AS
Checked	
Job number	10.040
Drawing number	01
Revision	D