


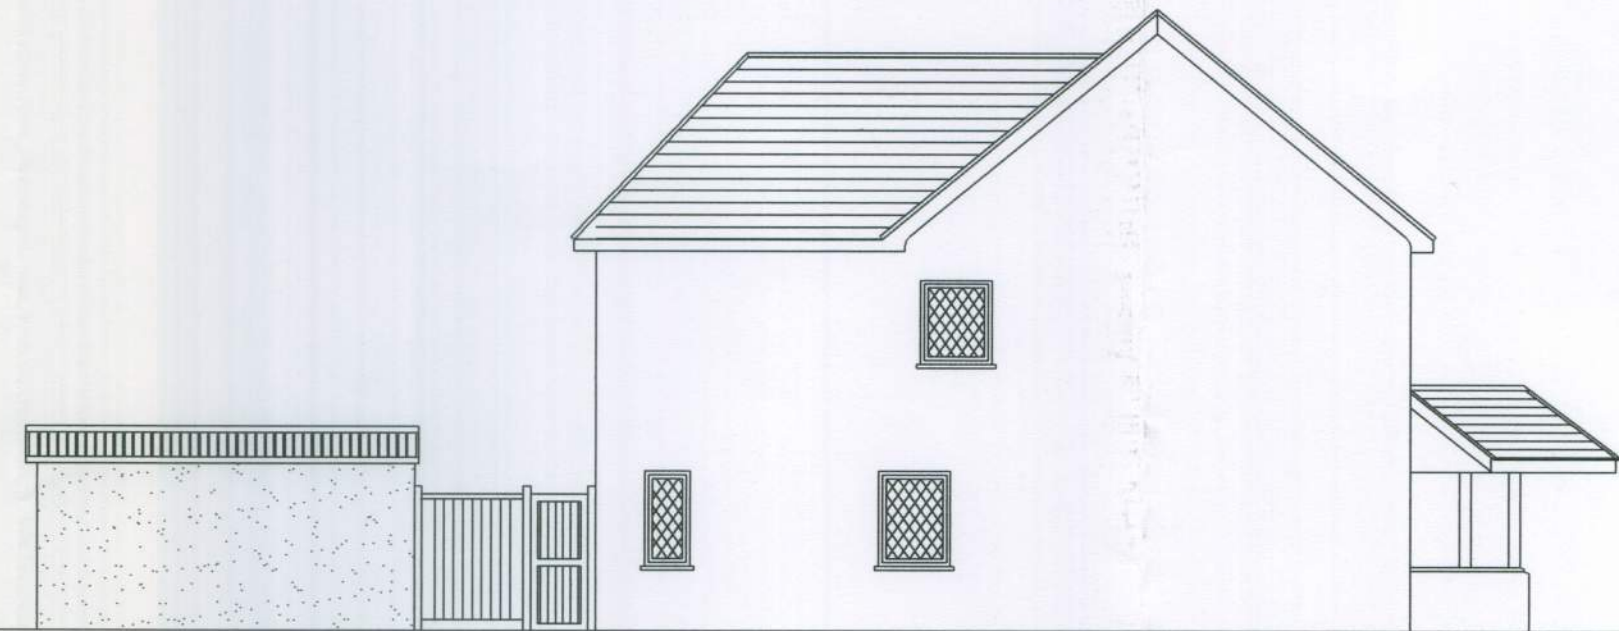


Existing East Elevation



Existing South Elevation



Proposed East Elevation

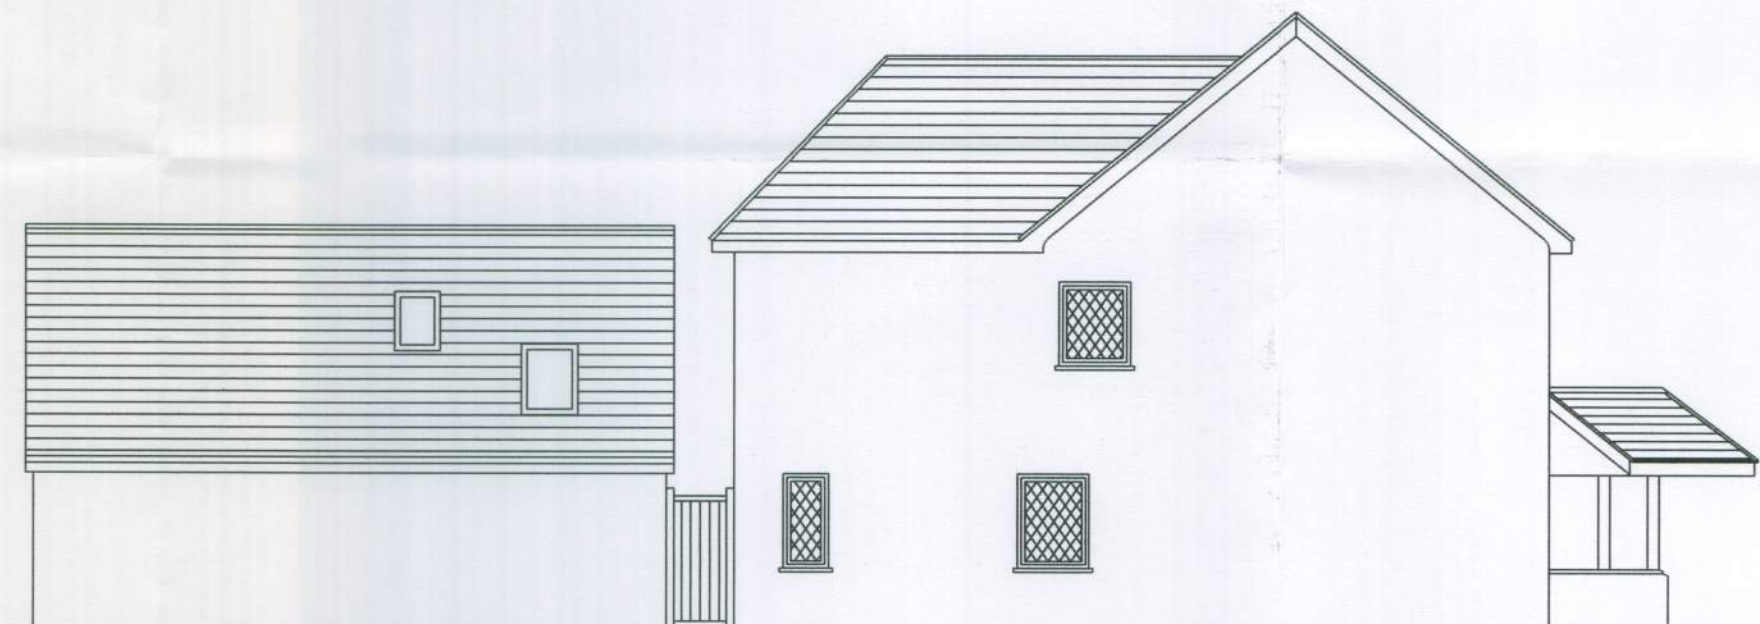

Proposed South Elevation

Rev.1

P.Robinson 01243 555208 E.Mail-peterob1943@btinternet.com	
TITLE:-	2 Bedroom Annexe 'Rookstone' Shripney Road Bognor Regis West Sussex
DATE:-	17th October 2011
SCALE:-	Elevations and plans 1-100.
DRAWN:-	P.Robinson.
DWG No. 111710/1	

ALL DIMENSIONS ARE IN METRIC.
ALL DIMENSIONS ARE TO BE CHECKED ON SITE
BEFORE PROCEEDING WITH ANY WORK AND ANY
DISCREPANCY REPORTED AT ONCE.
THIS DRAWING AND DESIGN IS NOT TO BE COPIED
WITHOUT WRITTEN PERMISSION