



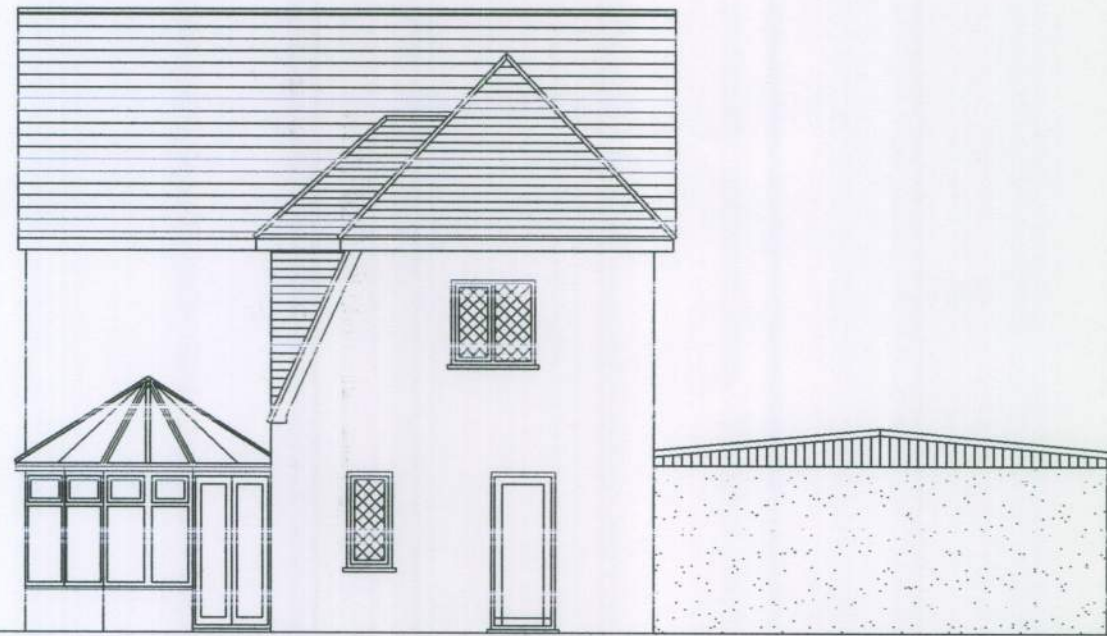


Existing West Elevation

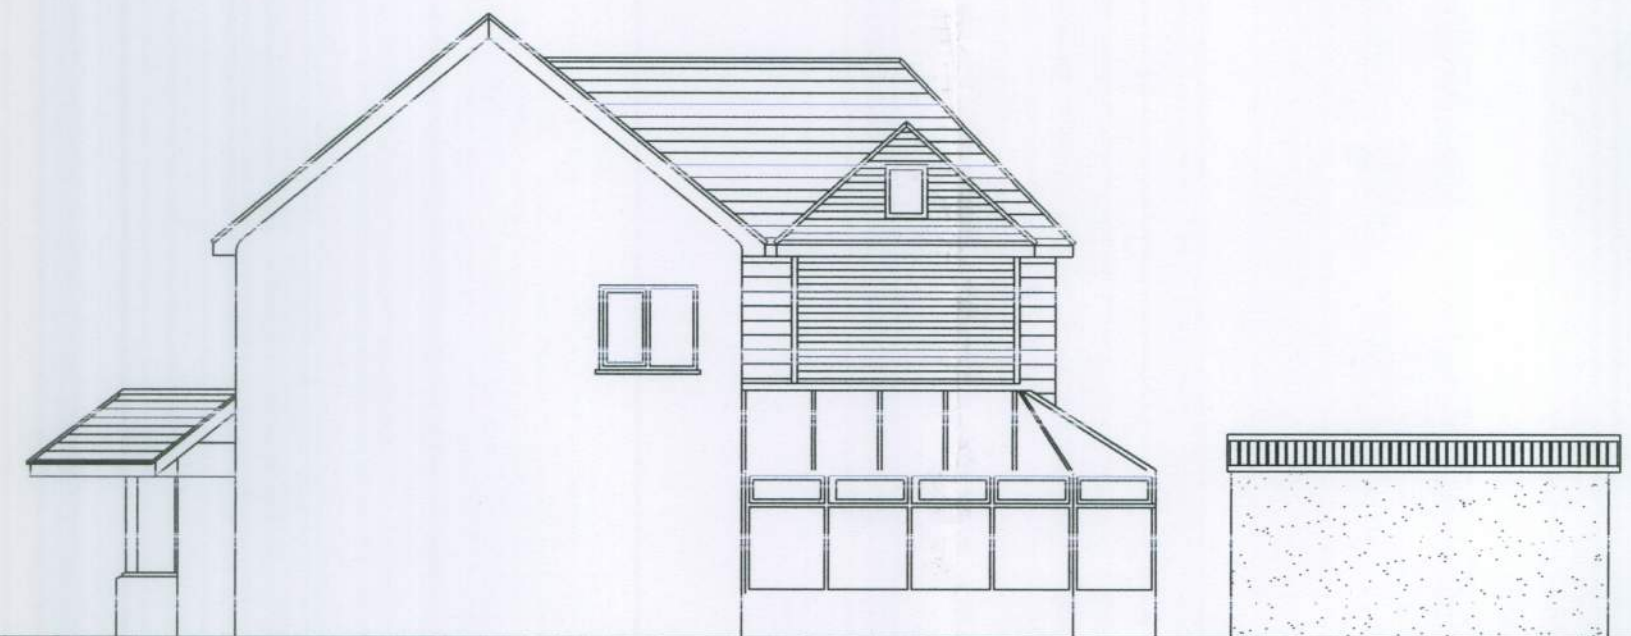

Existing North Elevation



Proposed West Elevation

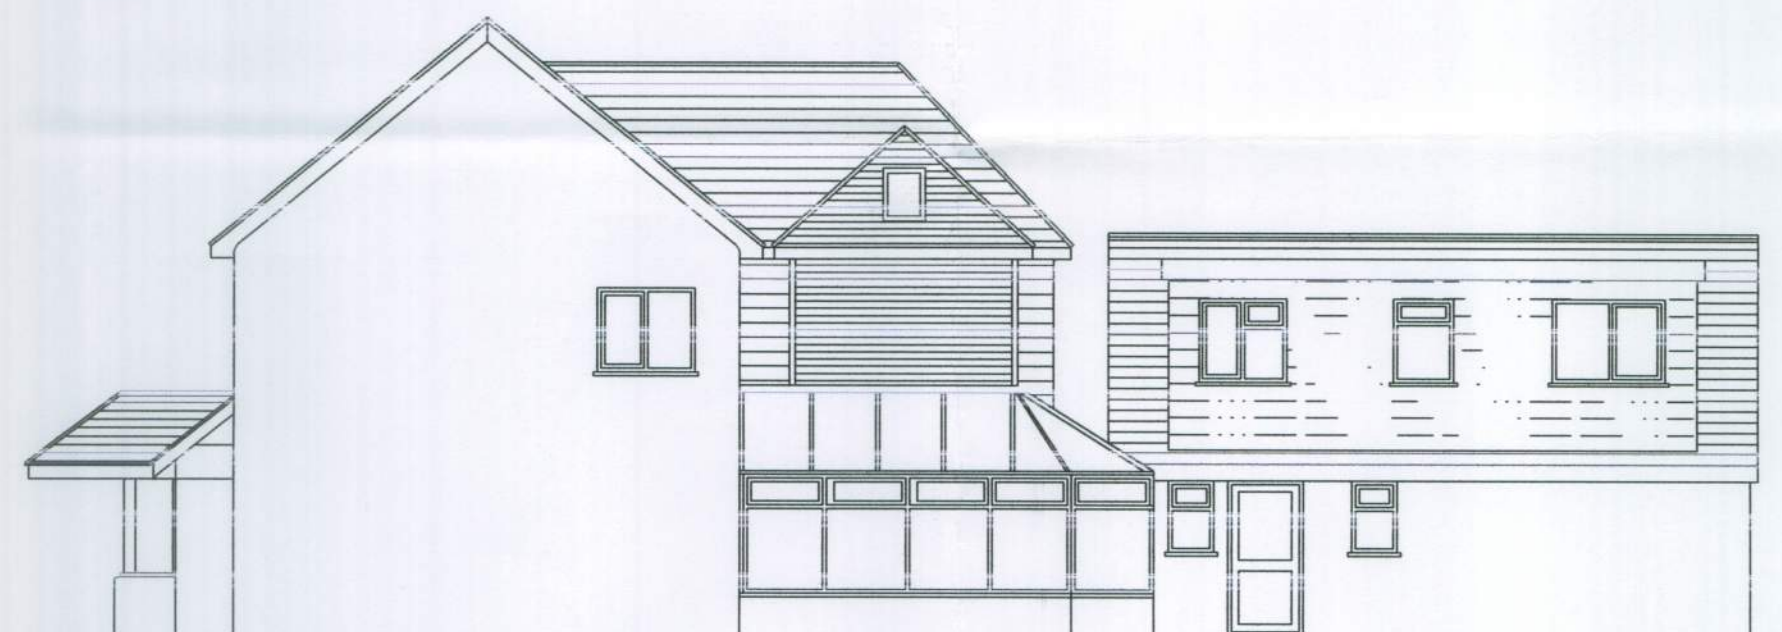

Proposed North Elevation

ALL DIMENSIONS ARE IN METRIC.
ALL DIMENSIONS ARE TO BE CHECKED ON SITE
BEFORE PROCEEDING WITH ANY WORK AND ANY
DISCREPANCY REPORTED AT ONCE.
THIS DRAWING AND DESIGN IS NOT TO BE COPIED
WITHOUT WRITTEN PERMISSION

P.Robinson 01243 555208
E-Mail-peterob1943@btinternet.com

TITLE:- 2 Bedroom Annexe
'Rookstone'
Shripney Road
Bognor Regis
West Sussex

DATE:- 17th October 2011

SCALE:- Elevations and plans 1-100.

DRAWN:- P.Robinson.

DWG No. 111710/2