



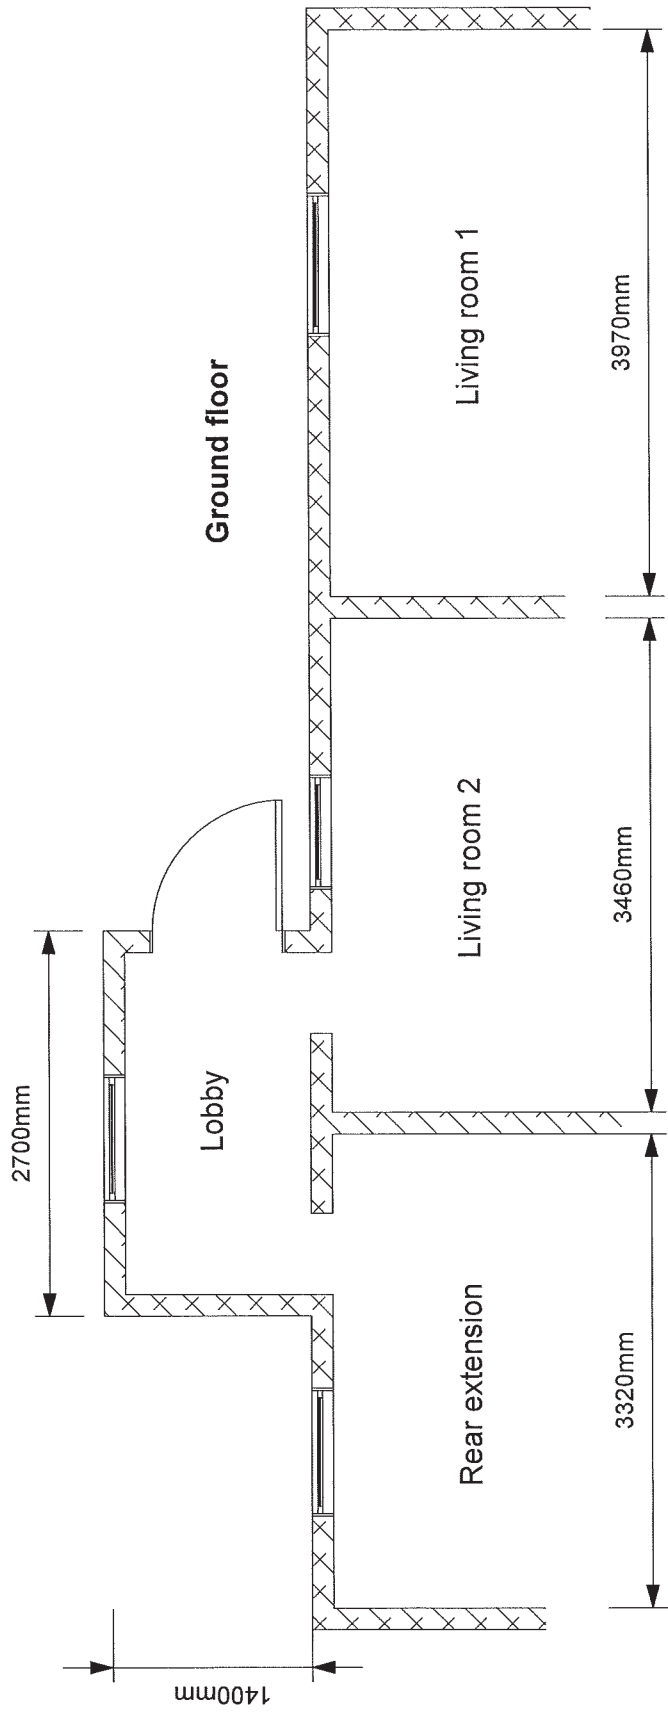

First floor

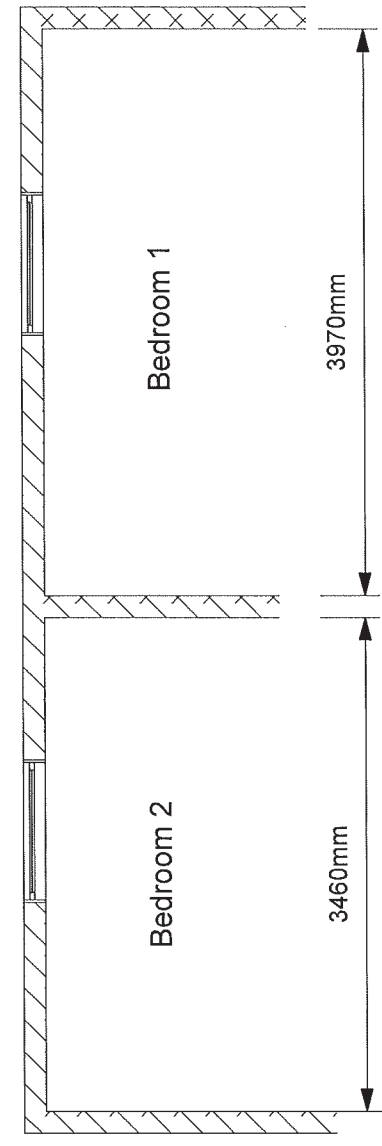

Existing Floor plan

Scale 1:50 Print at A4



EXISTING + PROPOSED Floor Plan.