


Front Elevation of house, showing windows

Scale 1:50      Print at A4

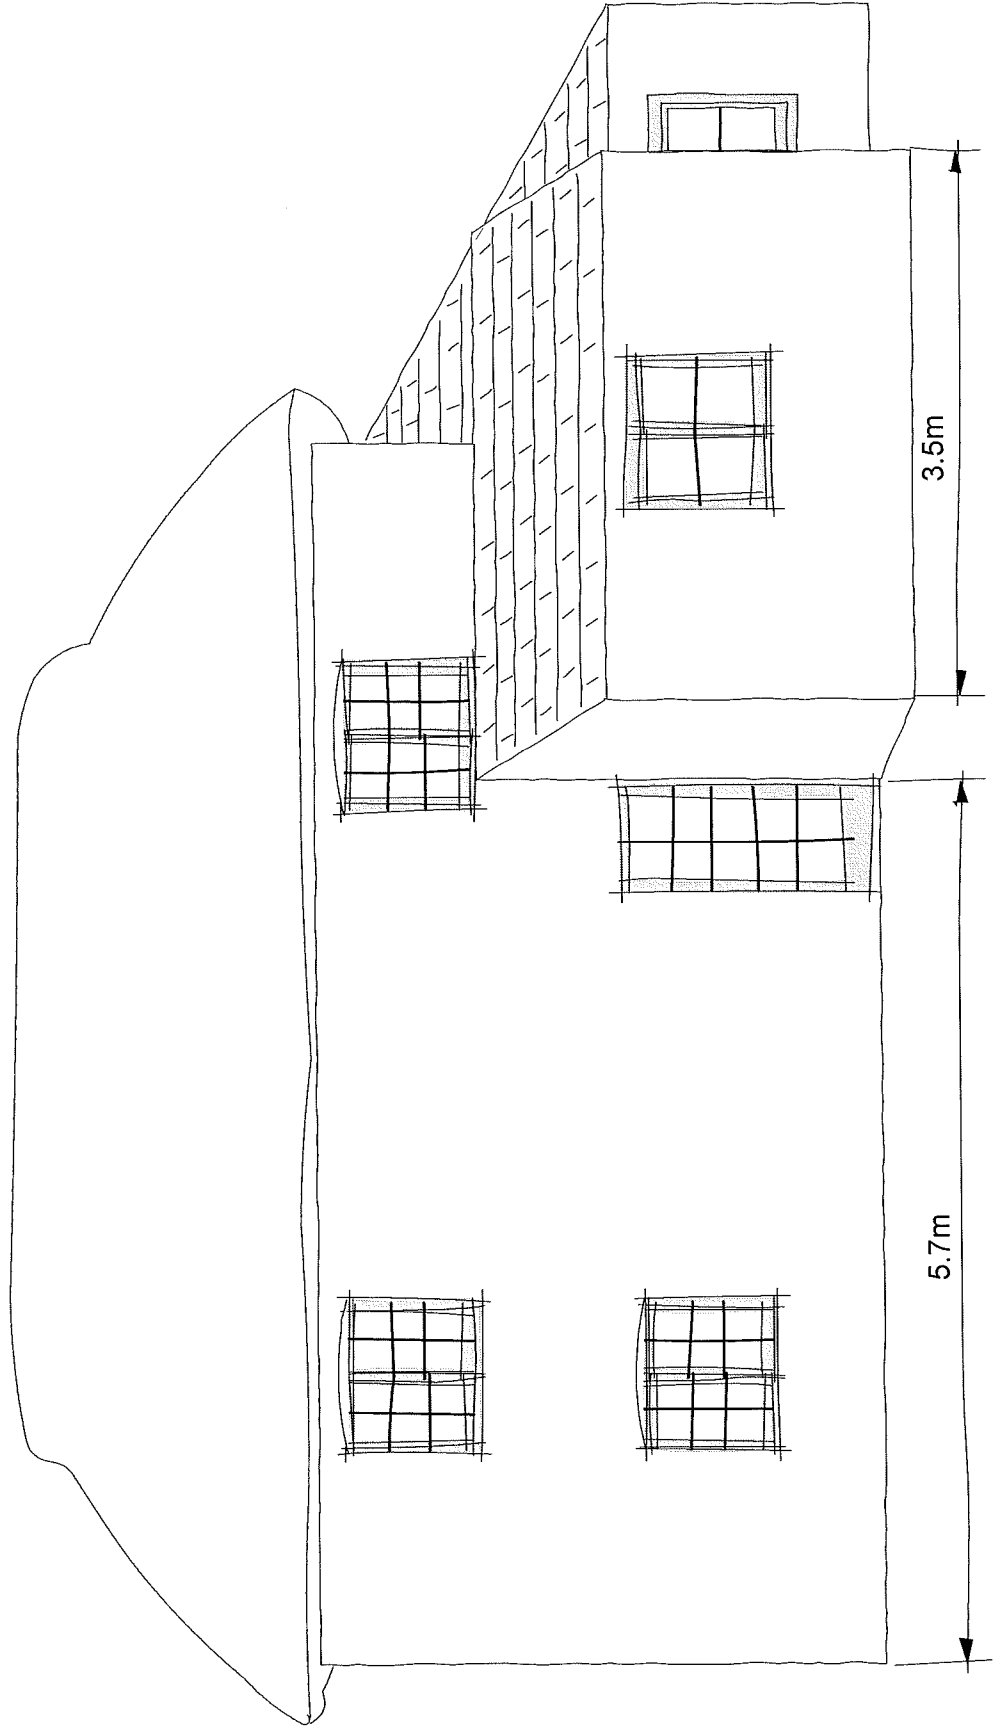

Existing + Proposed Elevation