



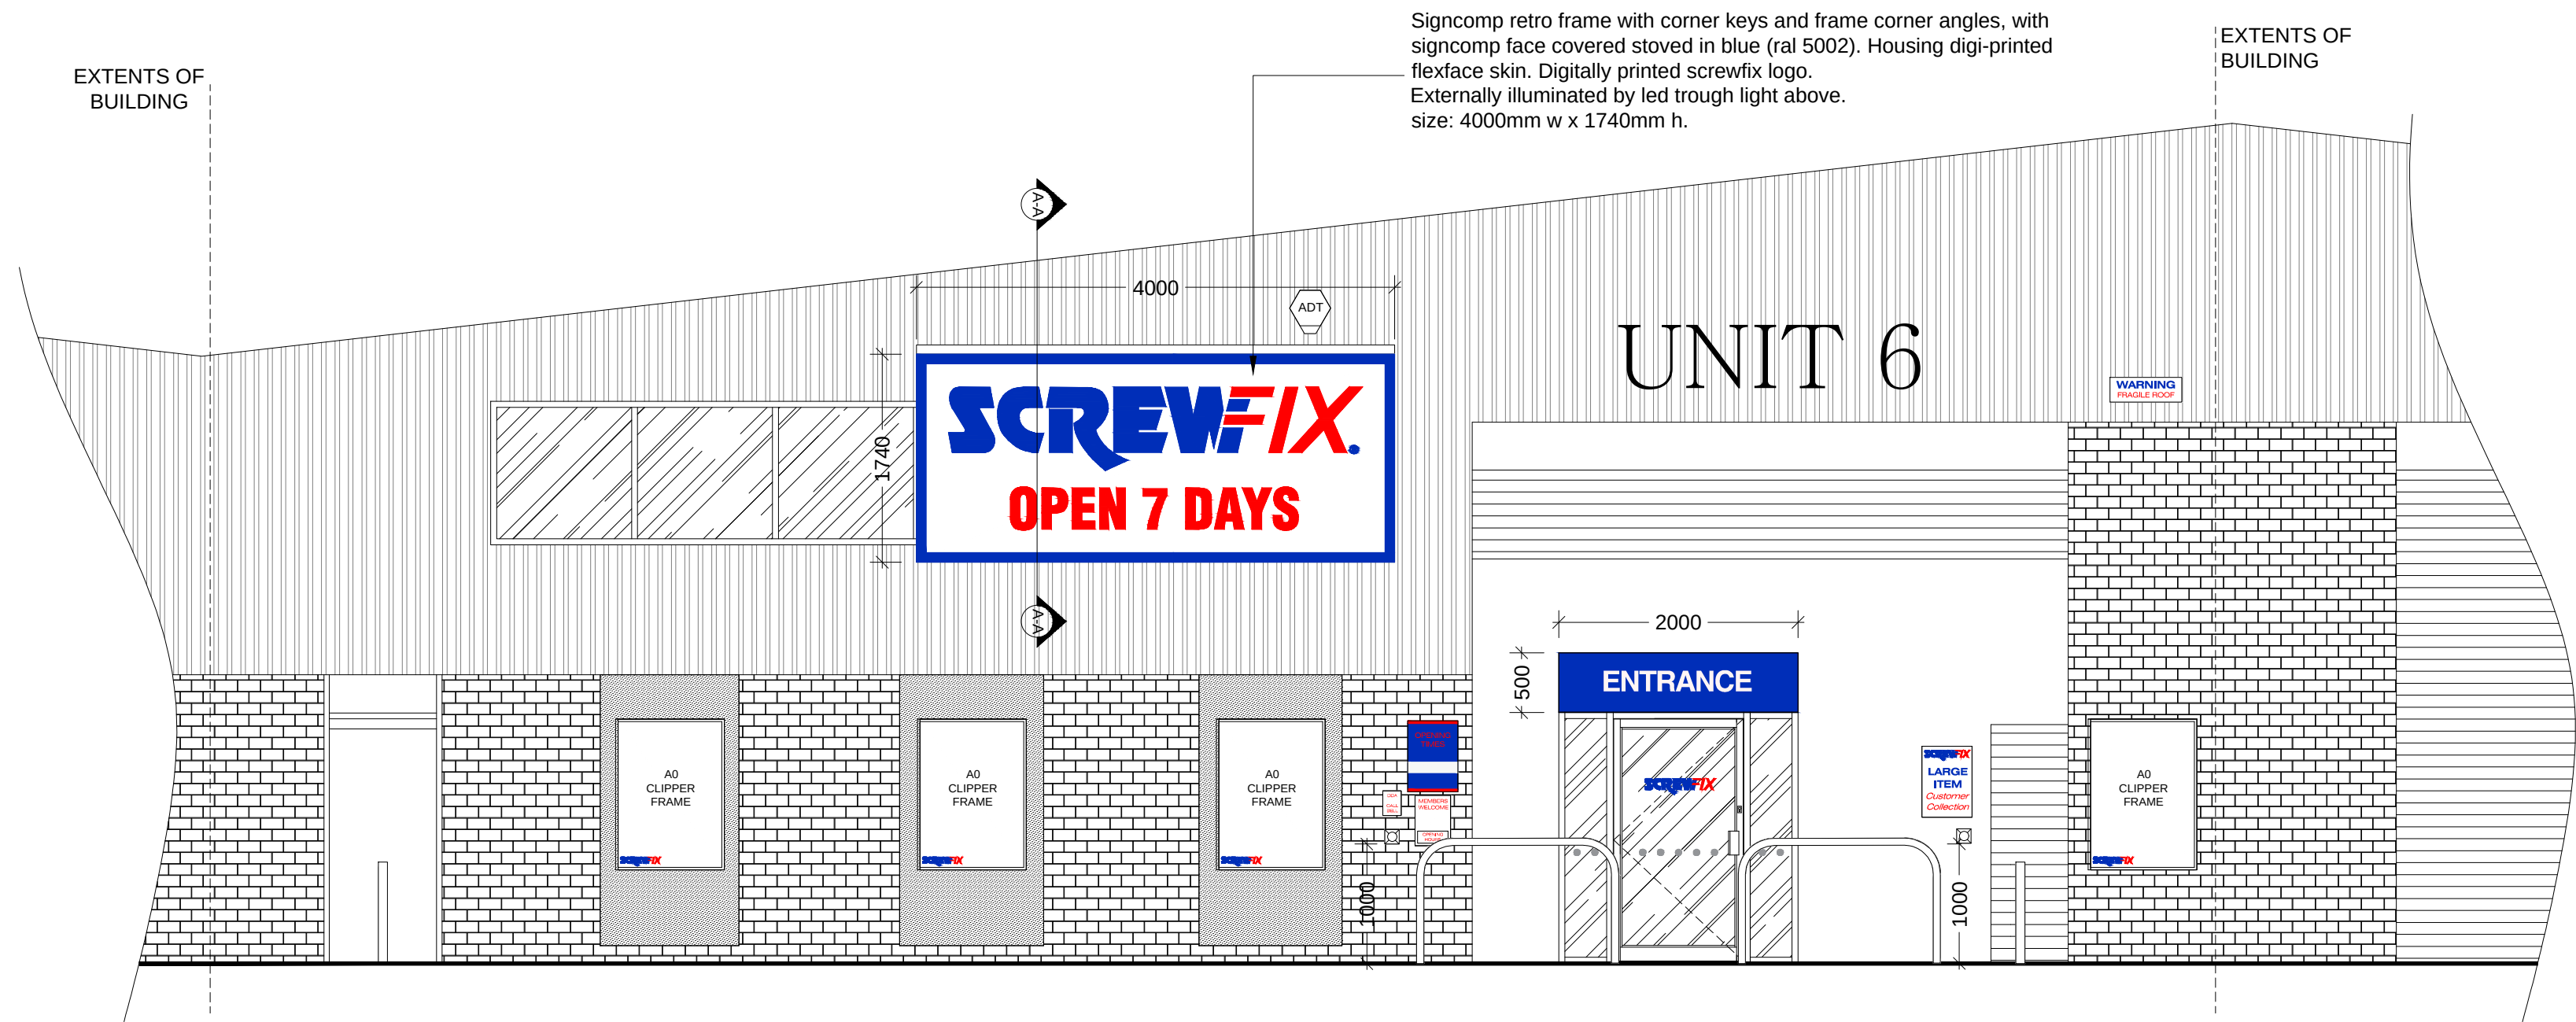

EXISTING AND PROPOSED FRONT ELEVATION
SCALE 1:50

LED STRIP
LATEST HIGH LIGHTING CHIP
TECHNOLOGY GIVING
318 CD PER METRE LED OUTPUT
ONLY 14.4 WATTS PER METRE POWER
CONSUMPTION. 24 VOLT INPUT, LESS
CURRENT LESS VOLTAGE DROP. 6000K
COOL WHITE OR 3000K WARM WHITE
120 DEGREE ANGLE

CROSS-SECTION A-A
TROUGH SIGNAGE
SCALE 1:20

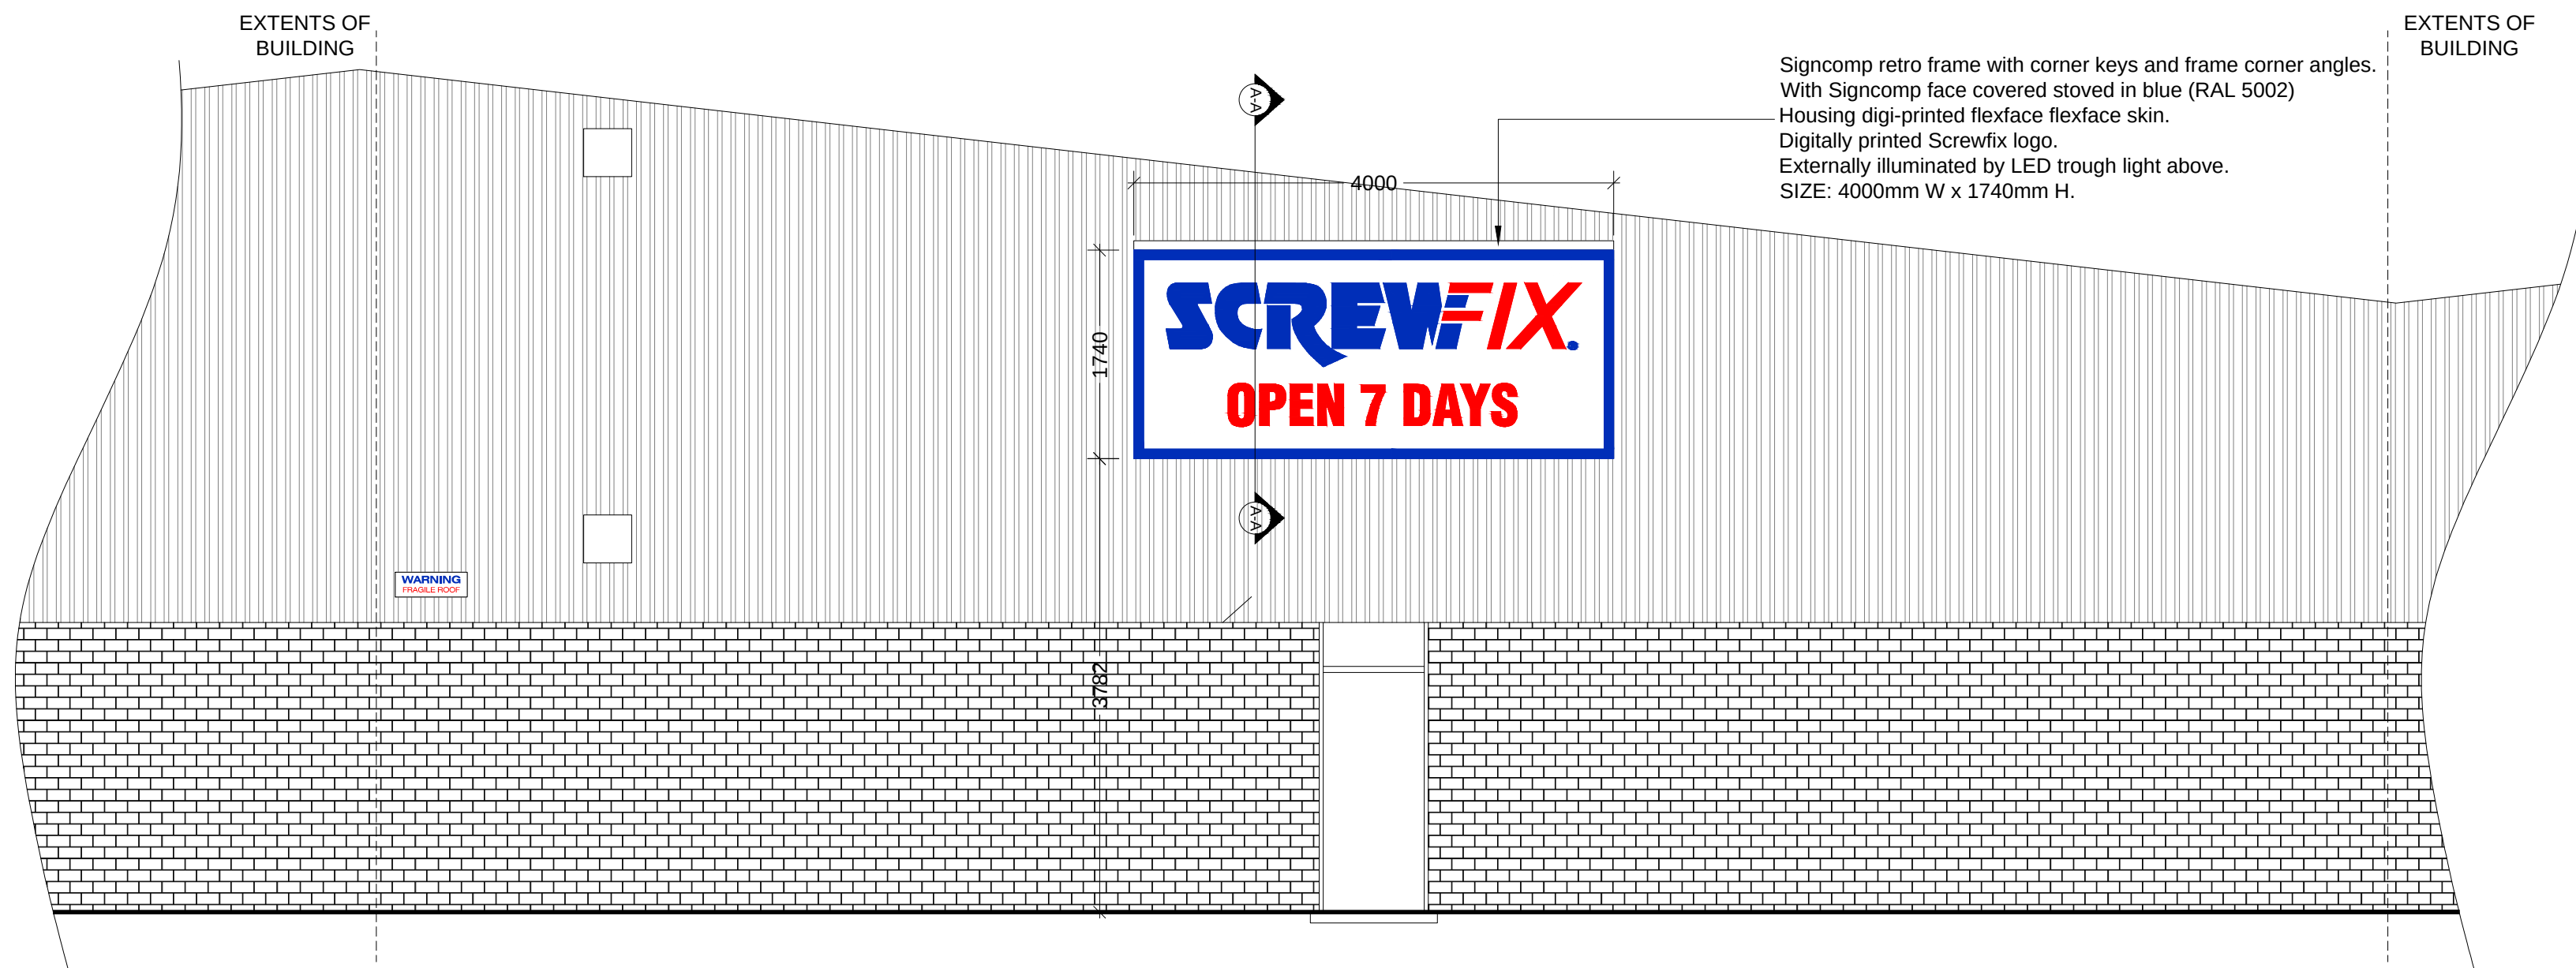

EXISTING AND PROPOSED REAR ELEVATION
SCALE 1:50

R1 SIGN ON REAR ELEVATION REDUCED IN SIZE TO
MATCH SIGN ON FRONT ELEVATION. 21.10.15 DFr

REVISIONS DATE INIT

Issued for
PLANNING

Drawing project
**BOGNOR REGIS
COUNTER CATEGORY SMALL**

Drawing title
**FOR PLANNING. EXISTING AND
PROPOSED ELEVATIONS**

Client
SCREWFIX

Drawn by
MH

Checked by
..

Scale
1:50 @ A1

Date
01.09.15

Drawing number
9918 - 103 - 04 - R1

RI
Resolution Interiors Ltd
01935 422724
www.resolutioninteriors.com

Company Registration No. 3678965, VAT Registration No. 723652246.
Registered in England & Wales. Copyright of this drawing is reserved
by Resolution Interiors. The drawing is issued on the condition that it is
not copied, reproduced or disclosed to a third party without consent.

Luton 2000 Business Park, Yeovil,
Somerset, BA22 8QH
Call +44 1935 422720
Fax +44 1935 422724
Email - design@resolutioninteriors.com
Website - www.resolutioninteriors.com