



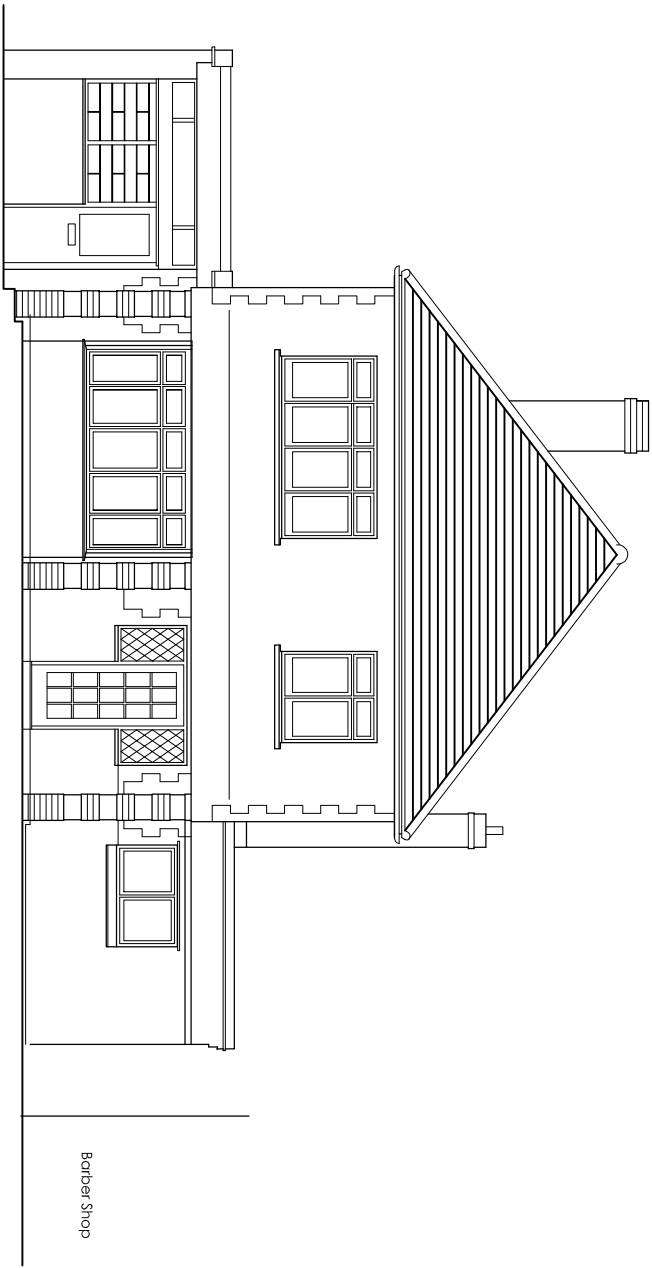


West Elevation

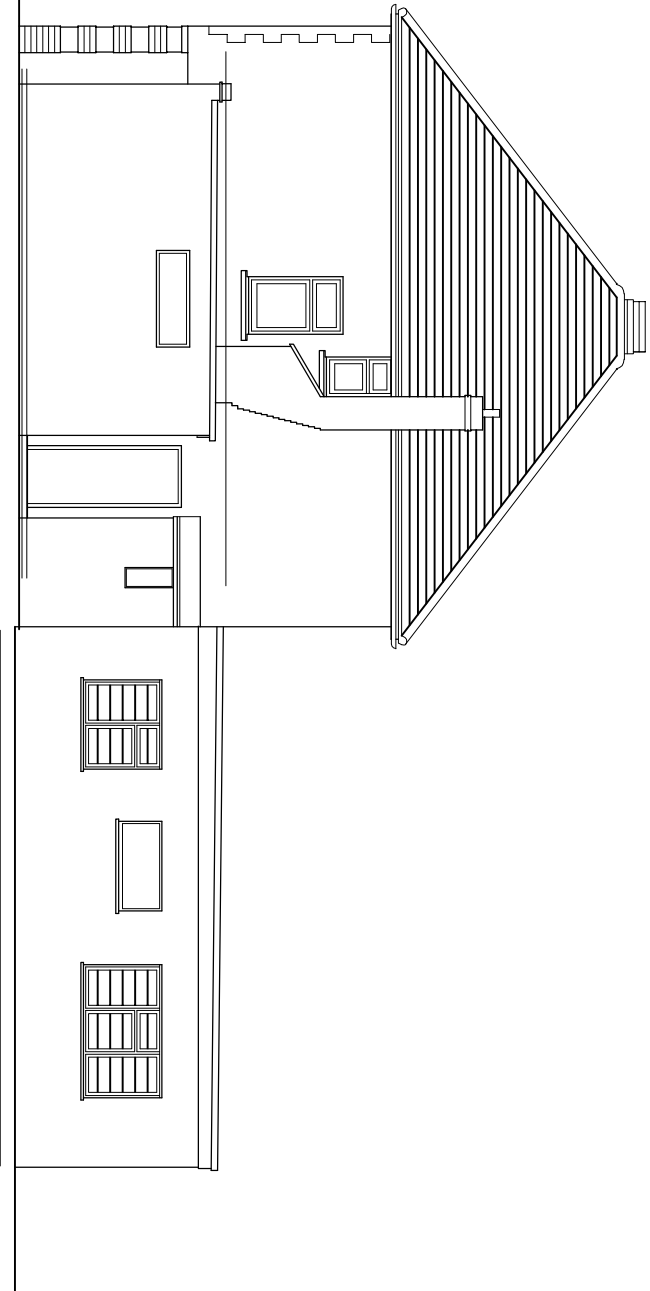

East Elevation




South Elevation

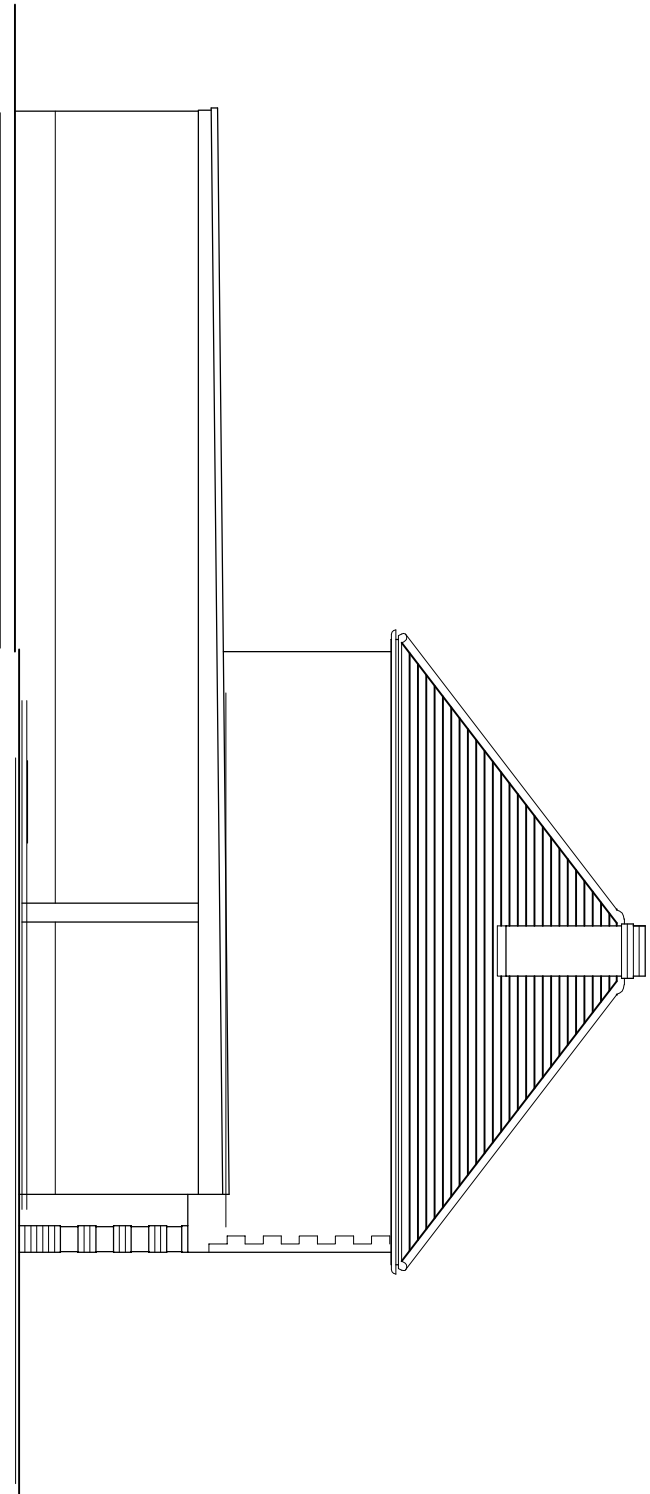

North Elevation

Scale in metres

 

DRAWING
As Existing
Elevations

NUMBER 201705.02
REVISION
SCALE 1:100 @ A3
DATE November 2017

PROJECT
Change of Use, 238 Chichester Road Bognor Regis

CLIENT
Rita O'Brien

Benjamin Favier Architects

23 Twitten Way Worthing BN14 7JU M. 07946 380099

