



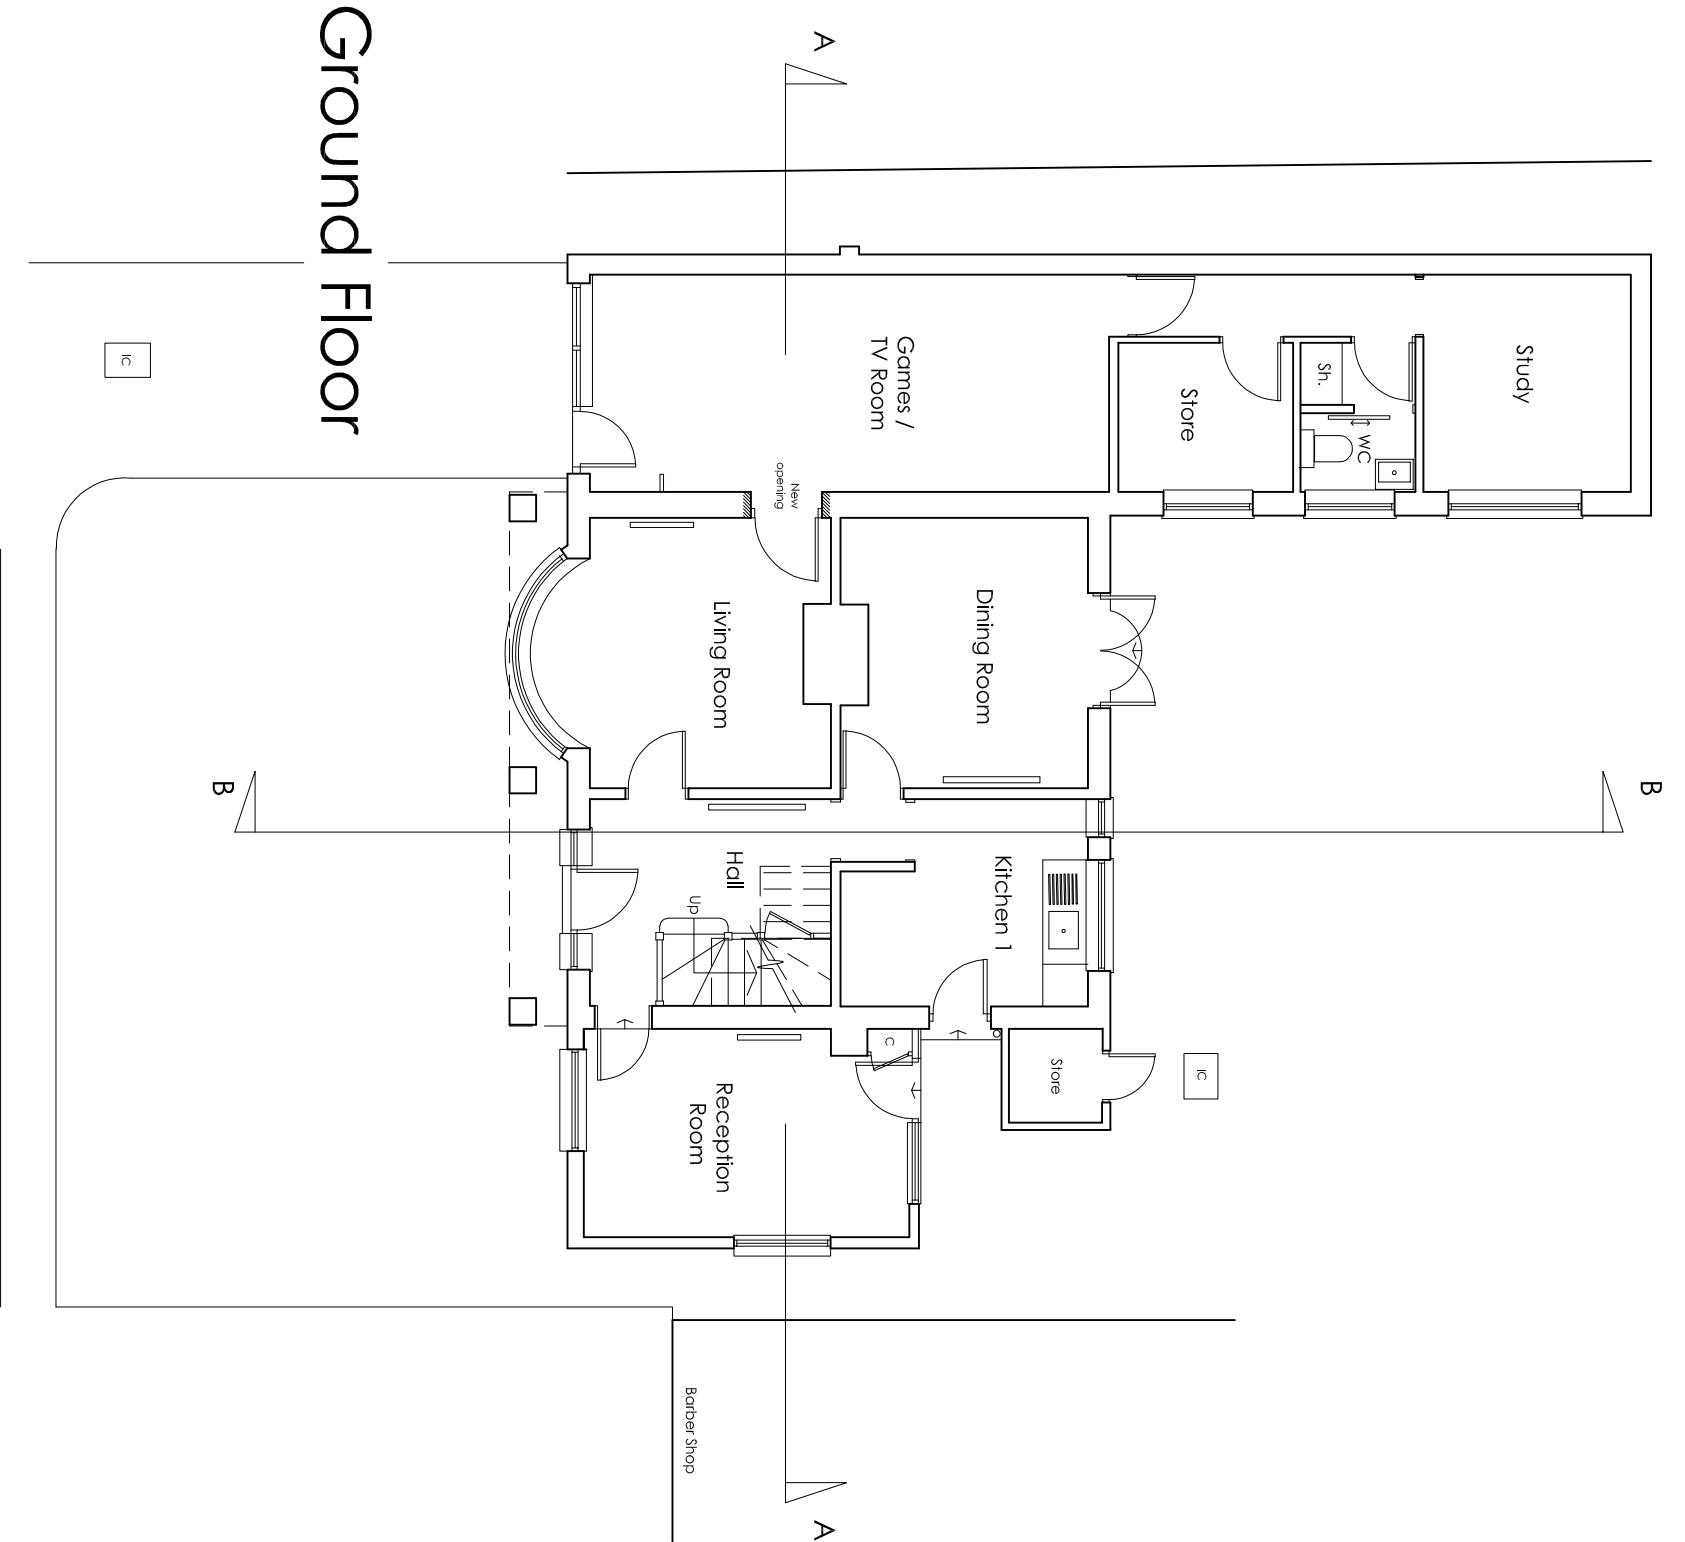

Ground Floor

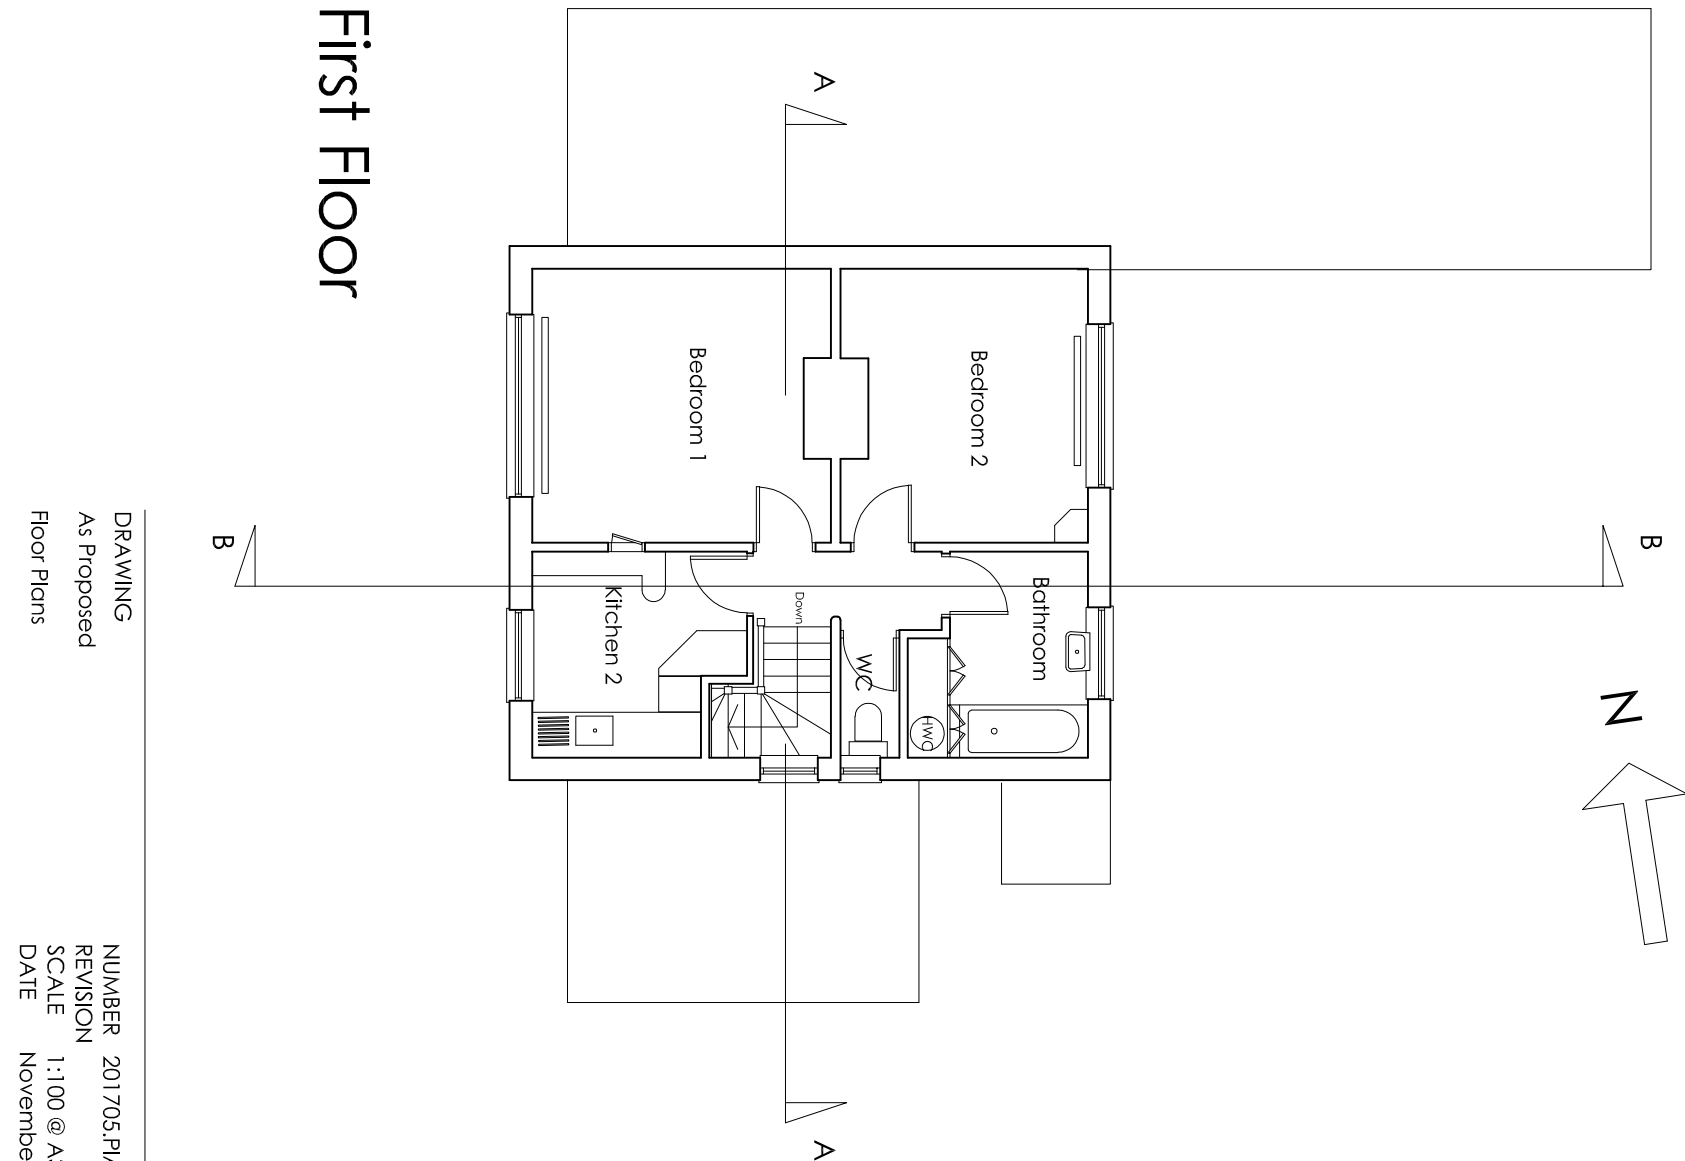

First Floor

DRAWING	NUMBER
As Proposed	201705.PIApp.01
Floor Plans	REVISION
	SCALE 1:100 @ A3
	DATE November 2017

PROJECT
Change of Use. 238 Chichester Road Bognor Regis

CLIENT
Rita O'Brien

Benjamin Favier Architects
23 Twitten Way Worthing BN14 7JU M. 07946 380099

