
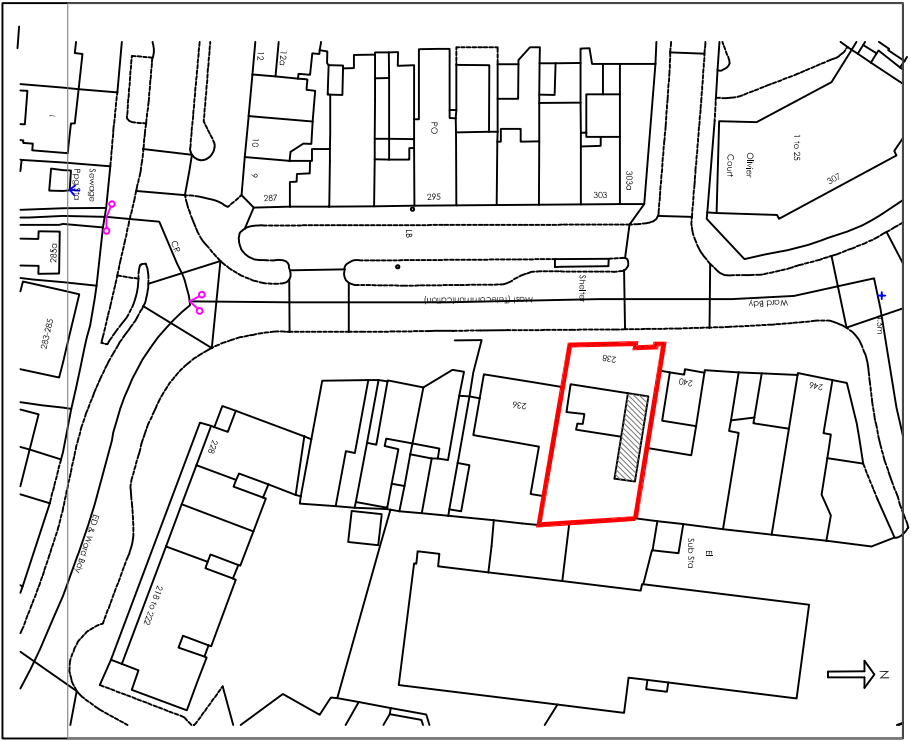


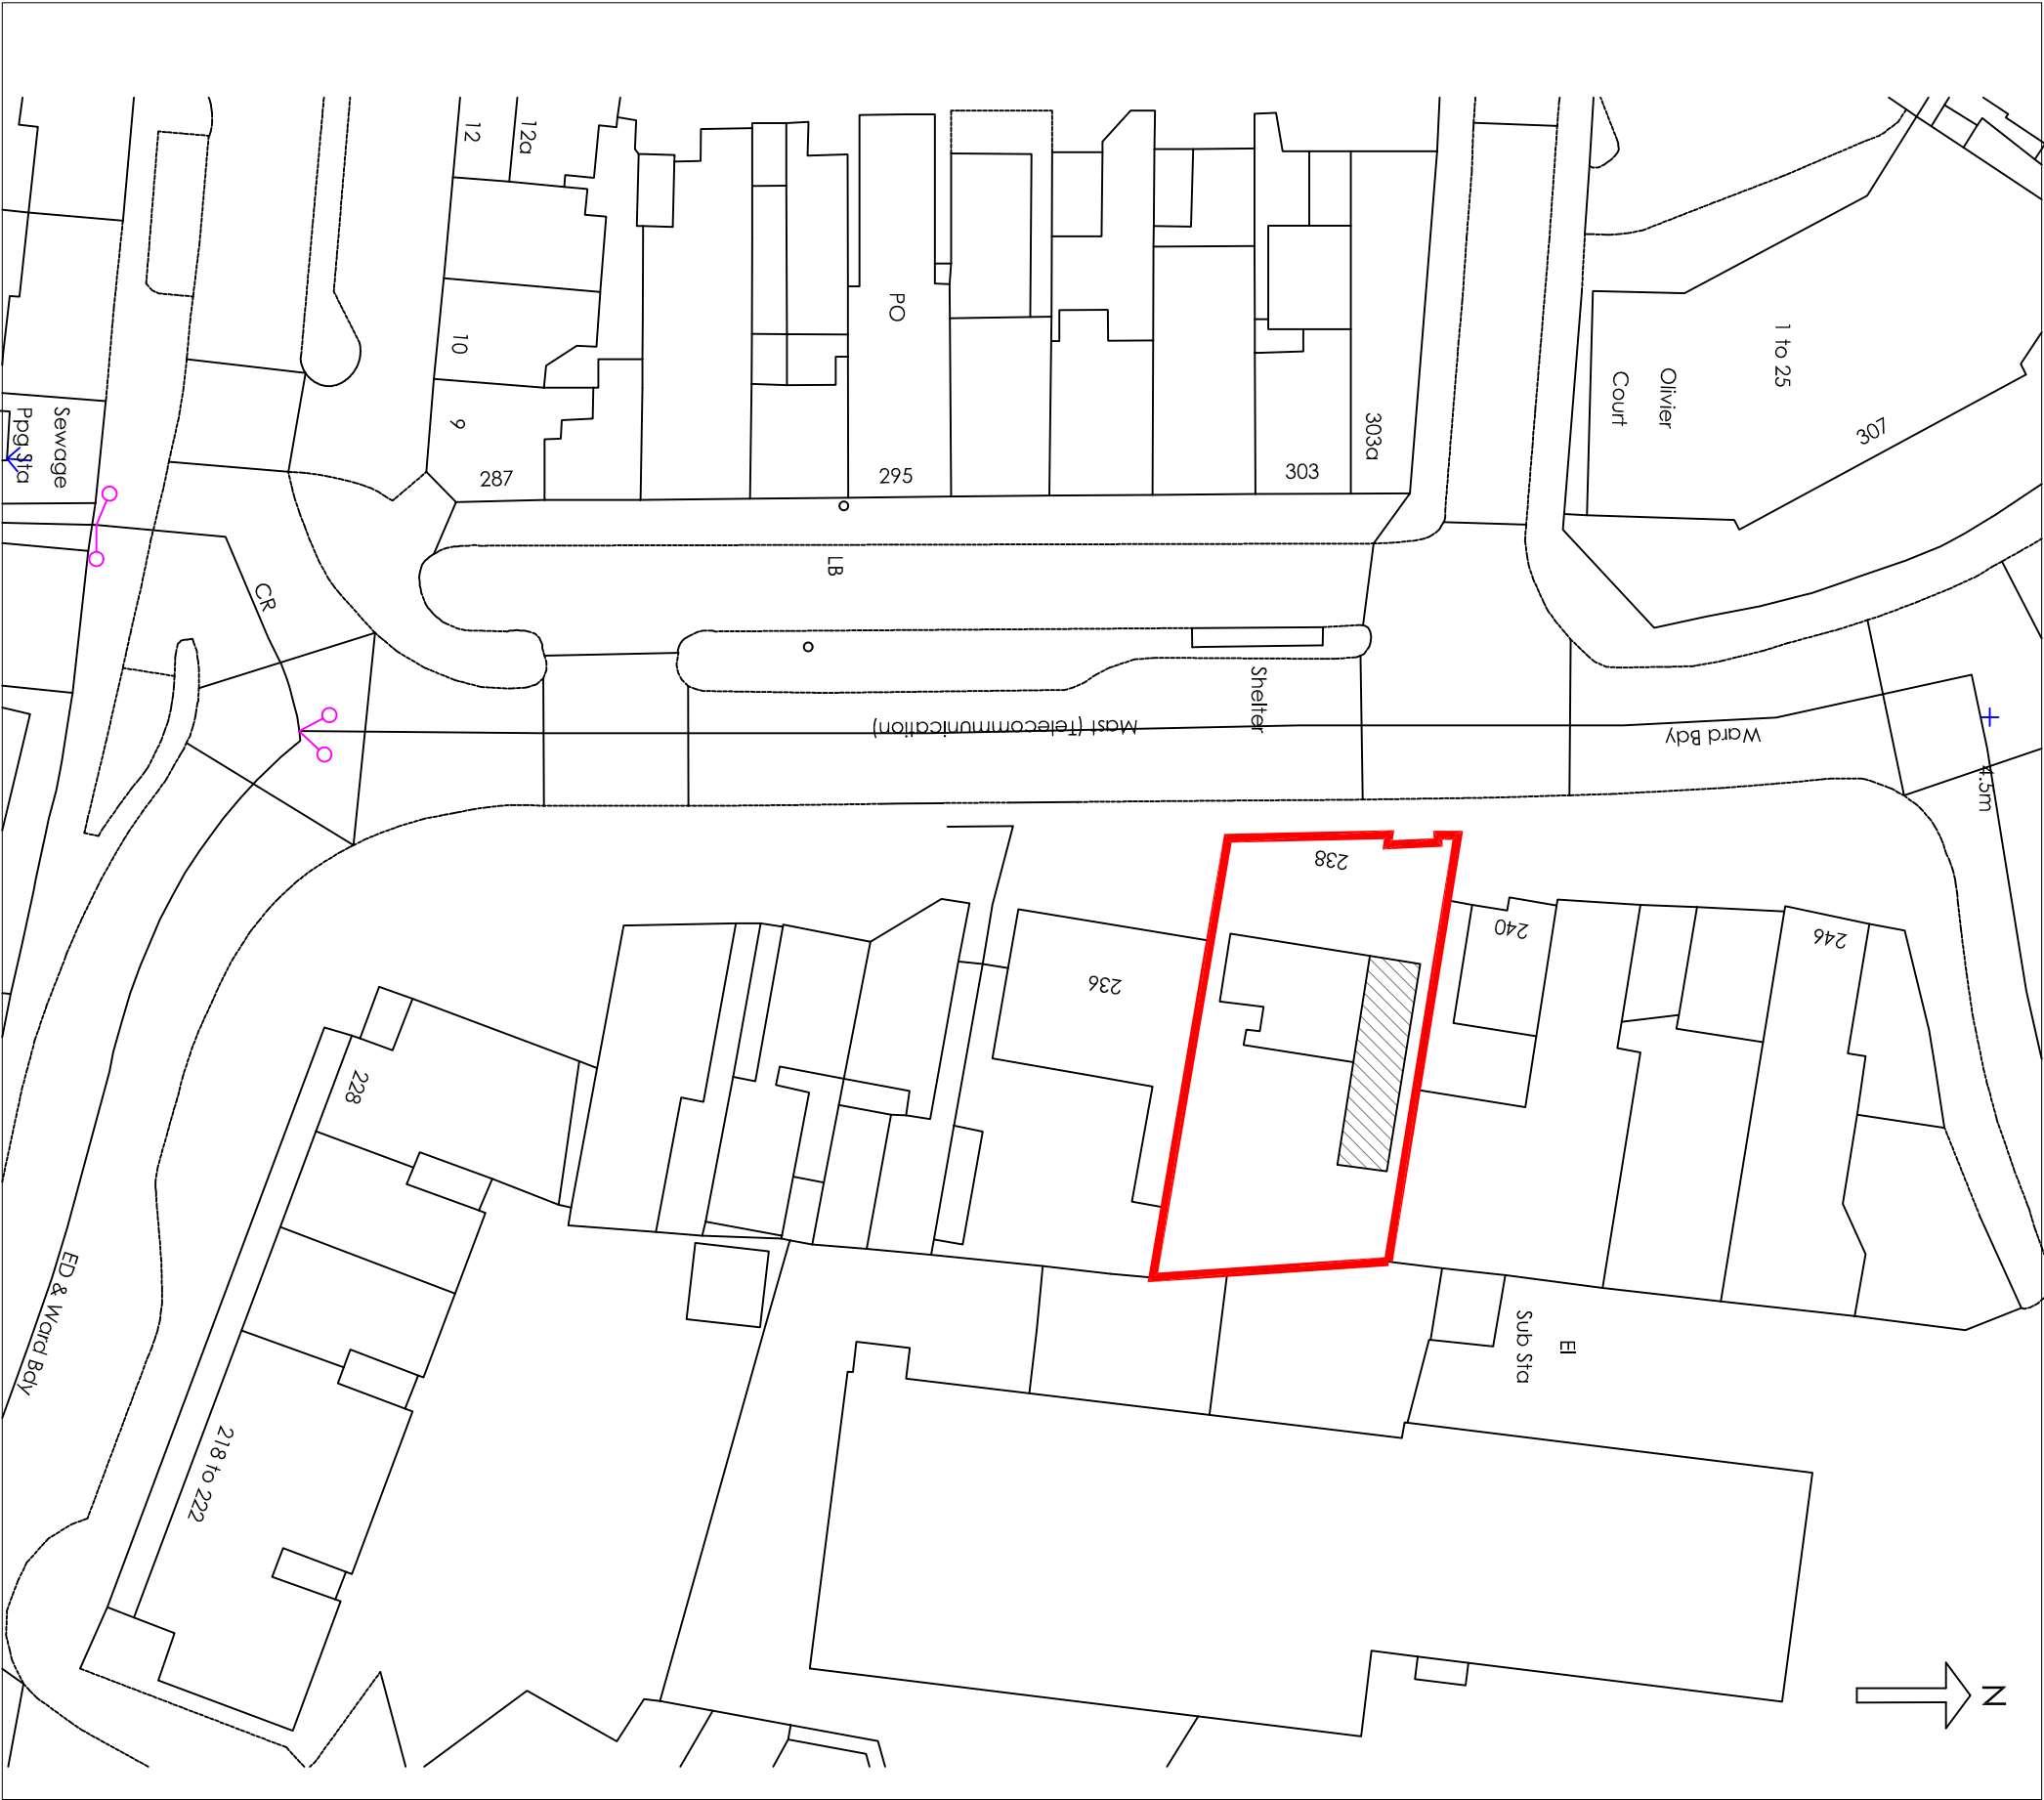

DRAWING NUMBER 201705.04

As Existing And As Proposed REVISION SCALE 1:500 & 1:1250

Site Plan and Location Plan DATE November 2017

PROJECT
Change of Use, 238 Chichester Road Bognor Regis

CLIENT

Rita O'Brien

Benjamin Favier Architects

23 Twitten Way Worthing BN14 7JU M. 07946 380099

