



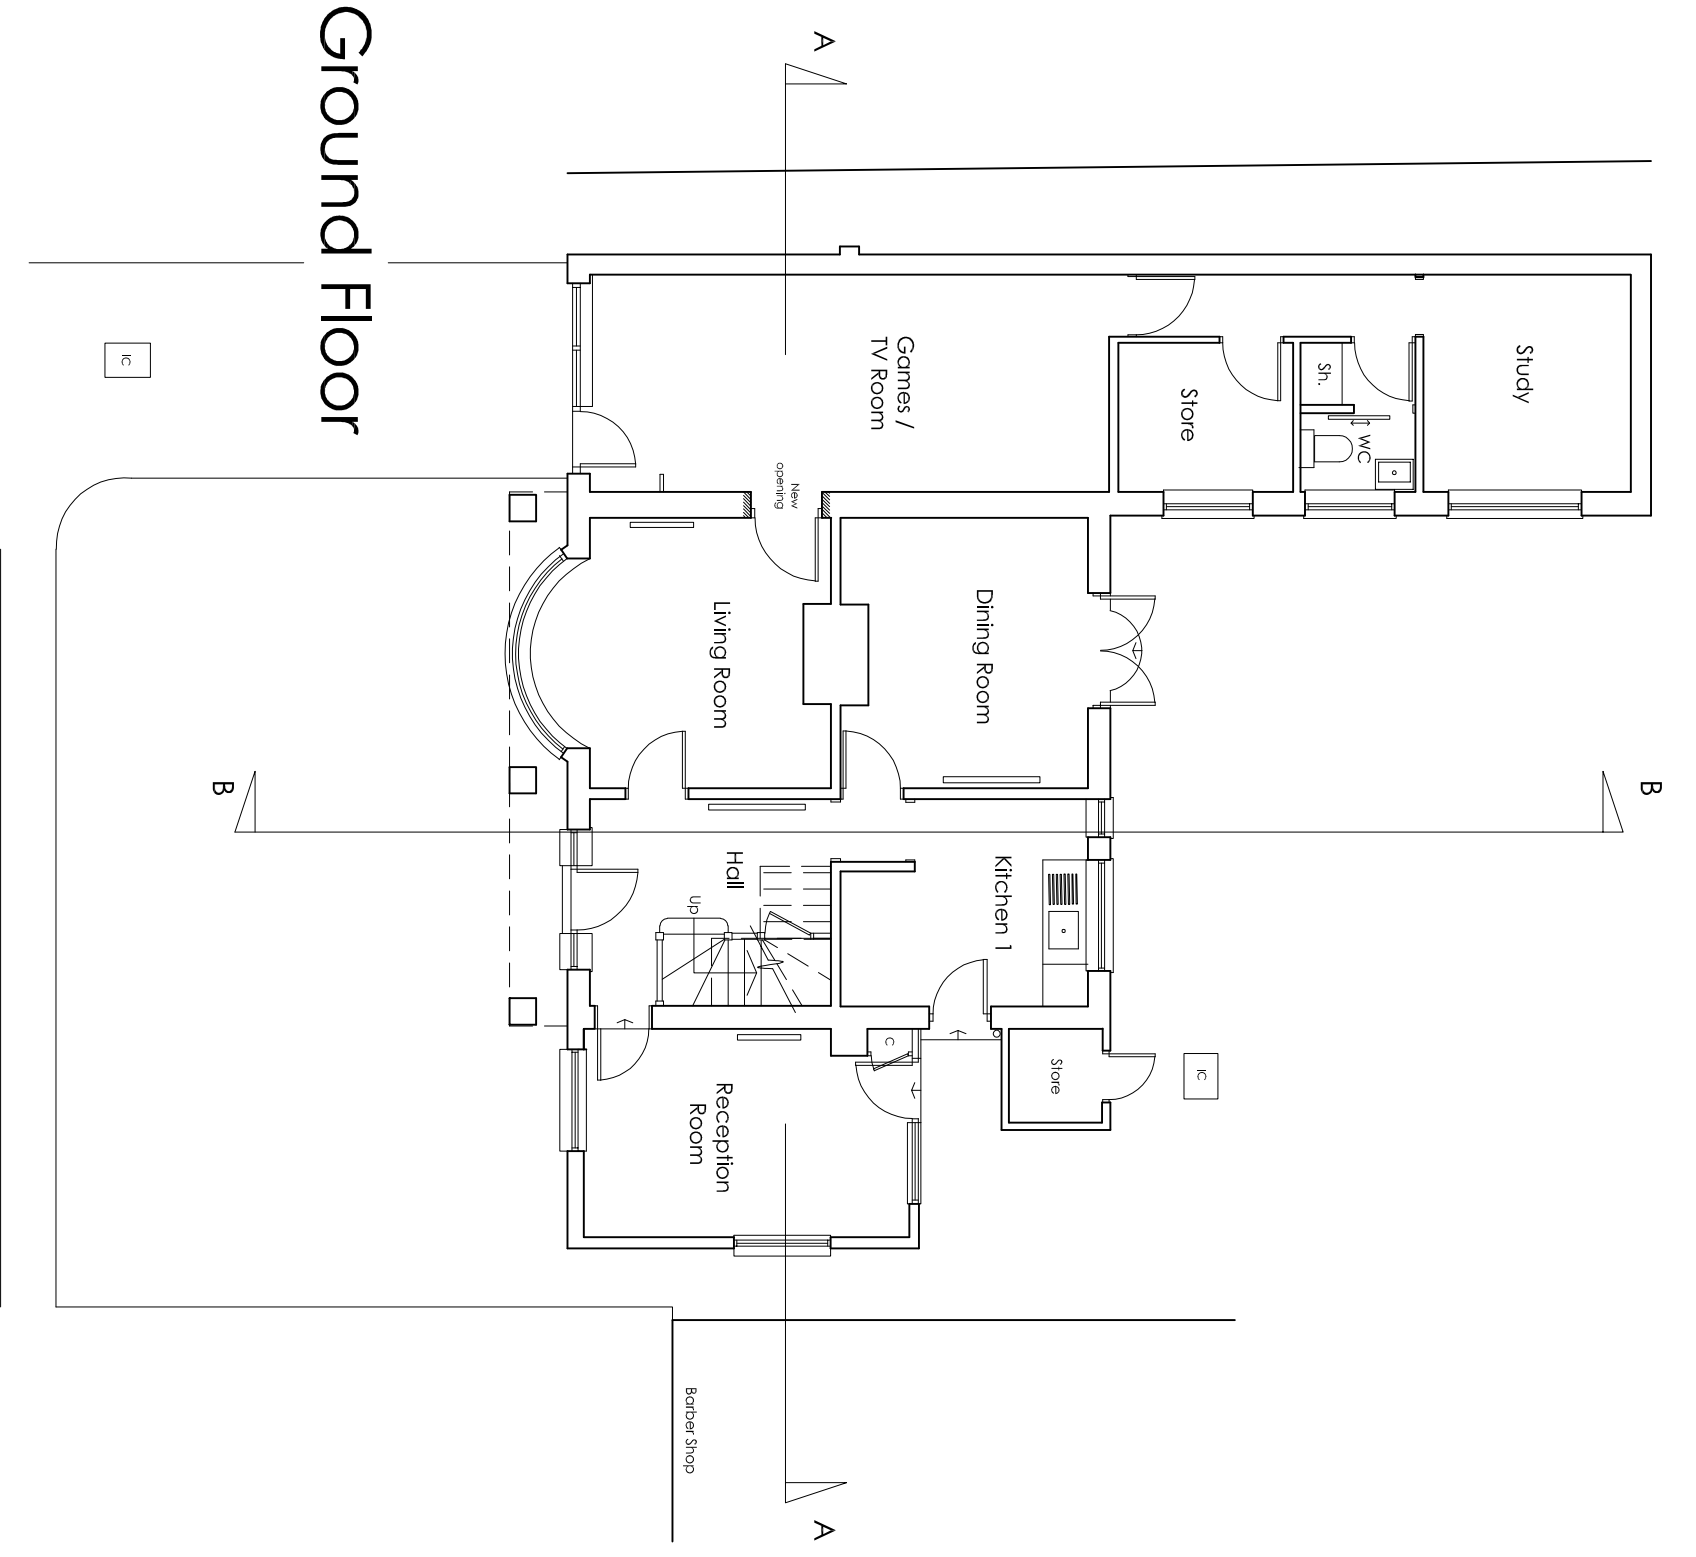


Ground Floor

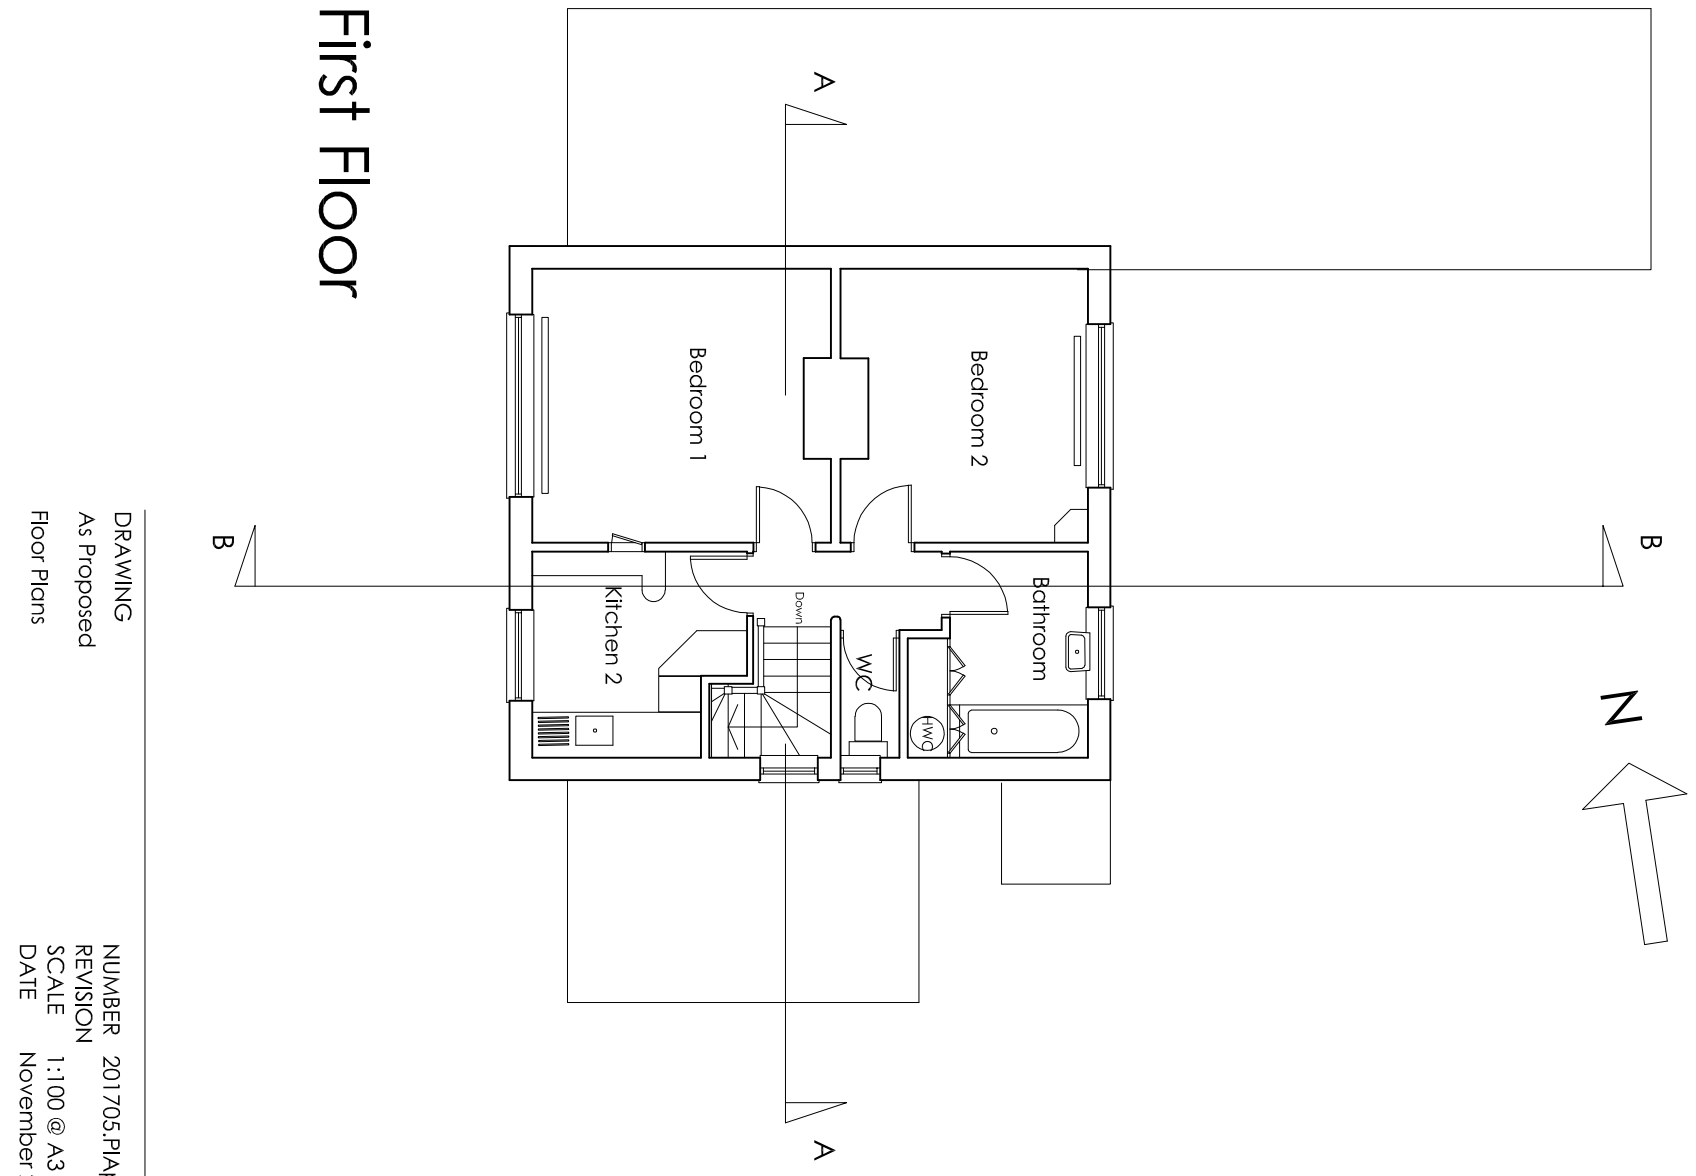

First Floor

Scale in metres

 

DRAWING	NUMBER
As Proposed	201705.PIApp.01
Floor Plans	REVISION
	SCALE 1:100 @ A3
	DATE November 2017

PROJECT

Change of Use. 238 Chichester Road Bognor Regis

CLIENT

Rita O'Brien

Benjamin Favier Architects

23 Twitten Way Worthing BN14 7JU M. 07946 380099

