
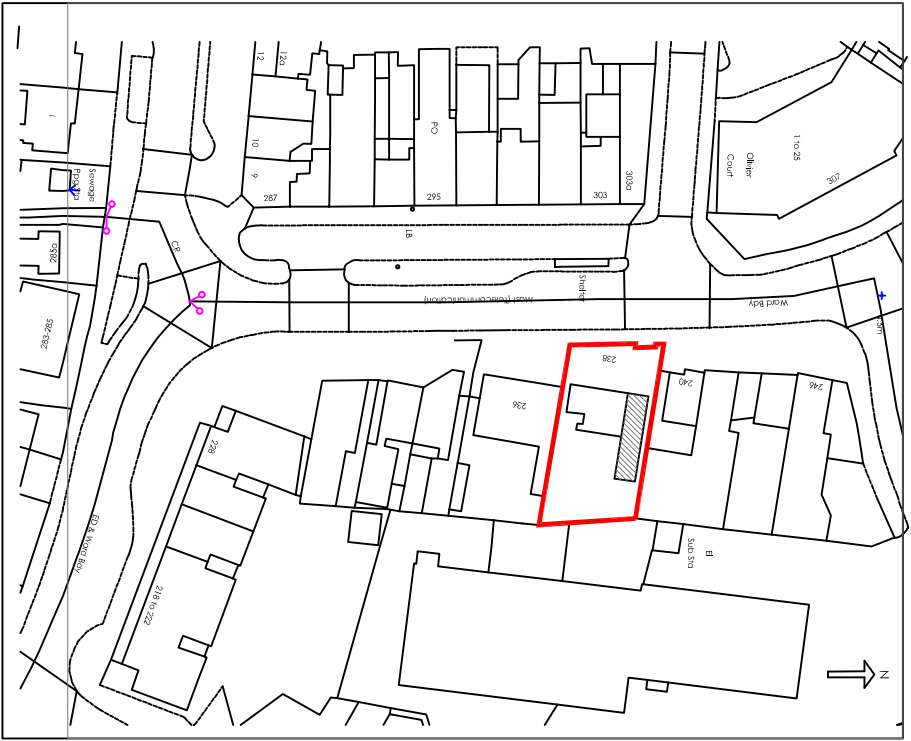


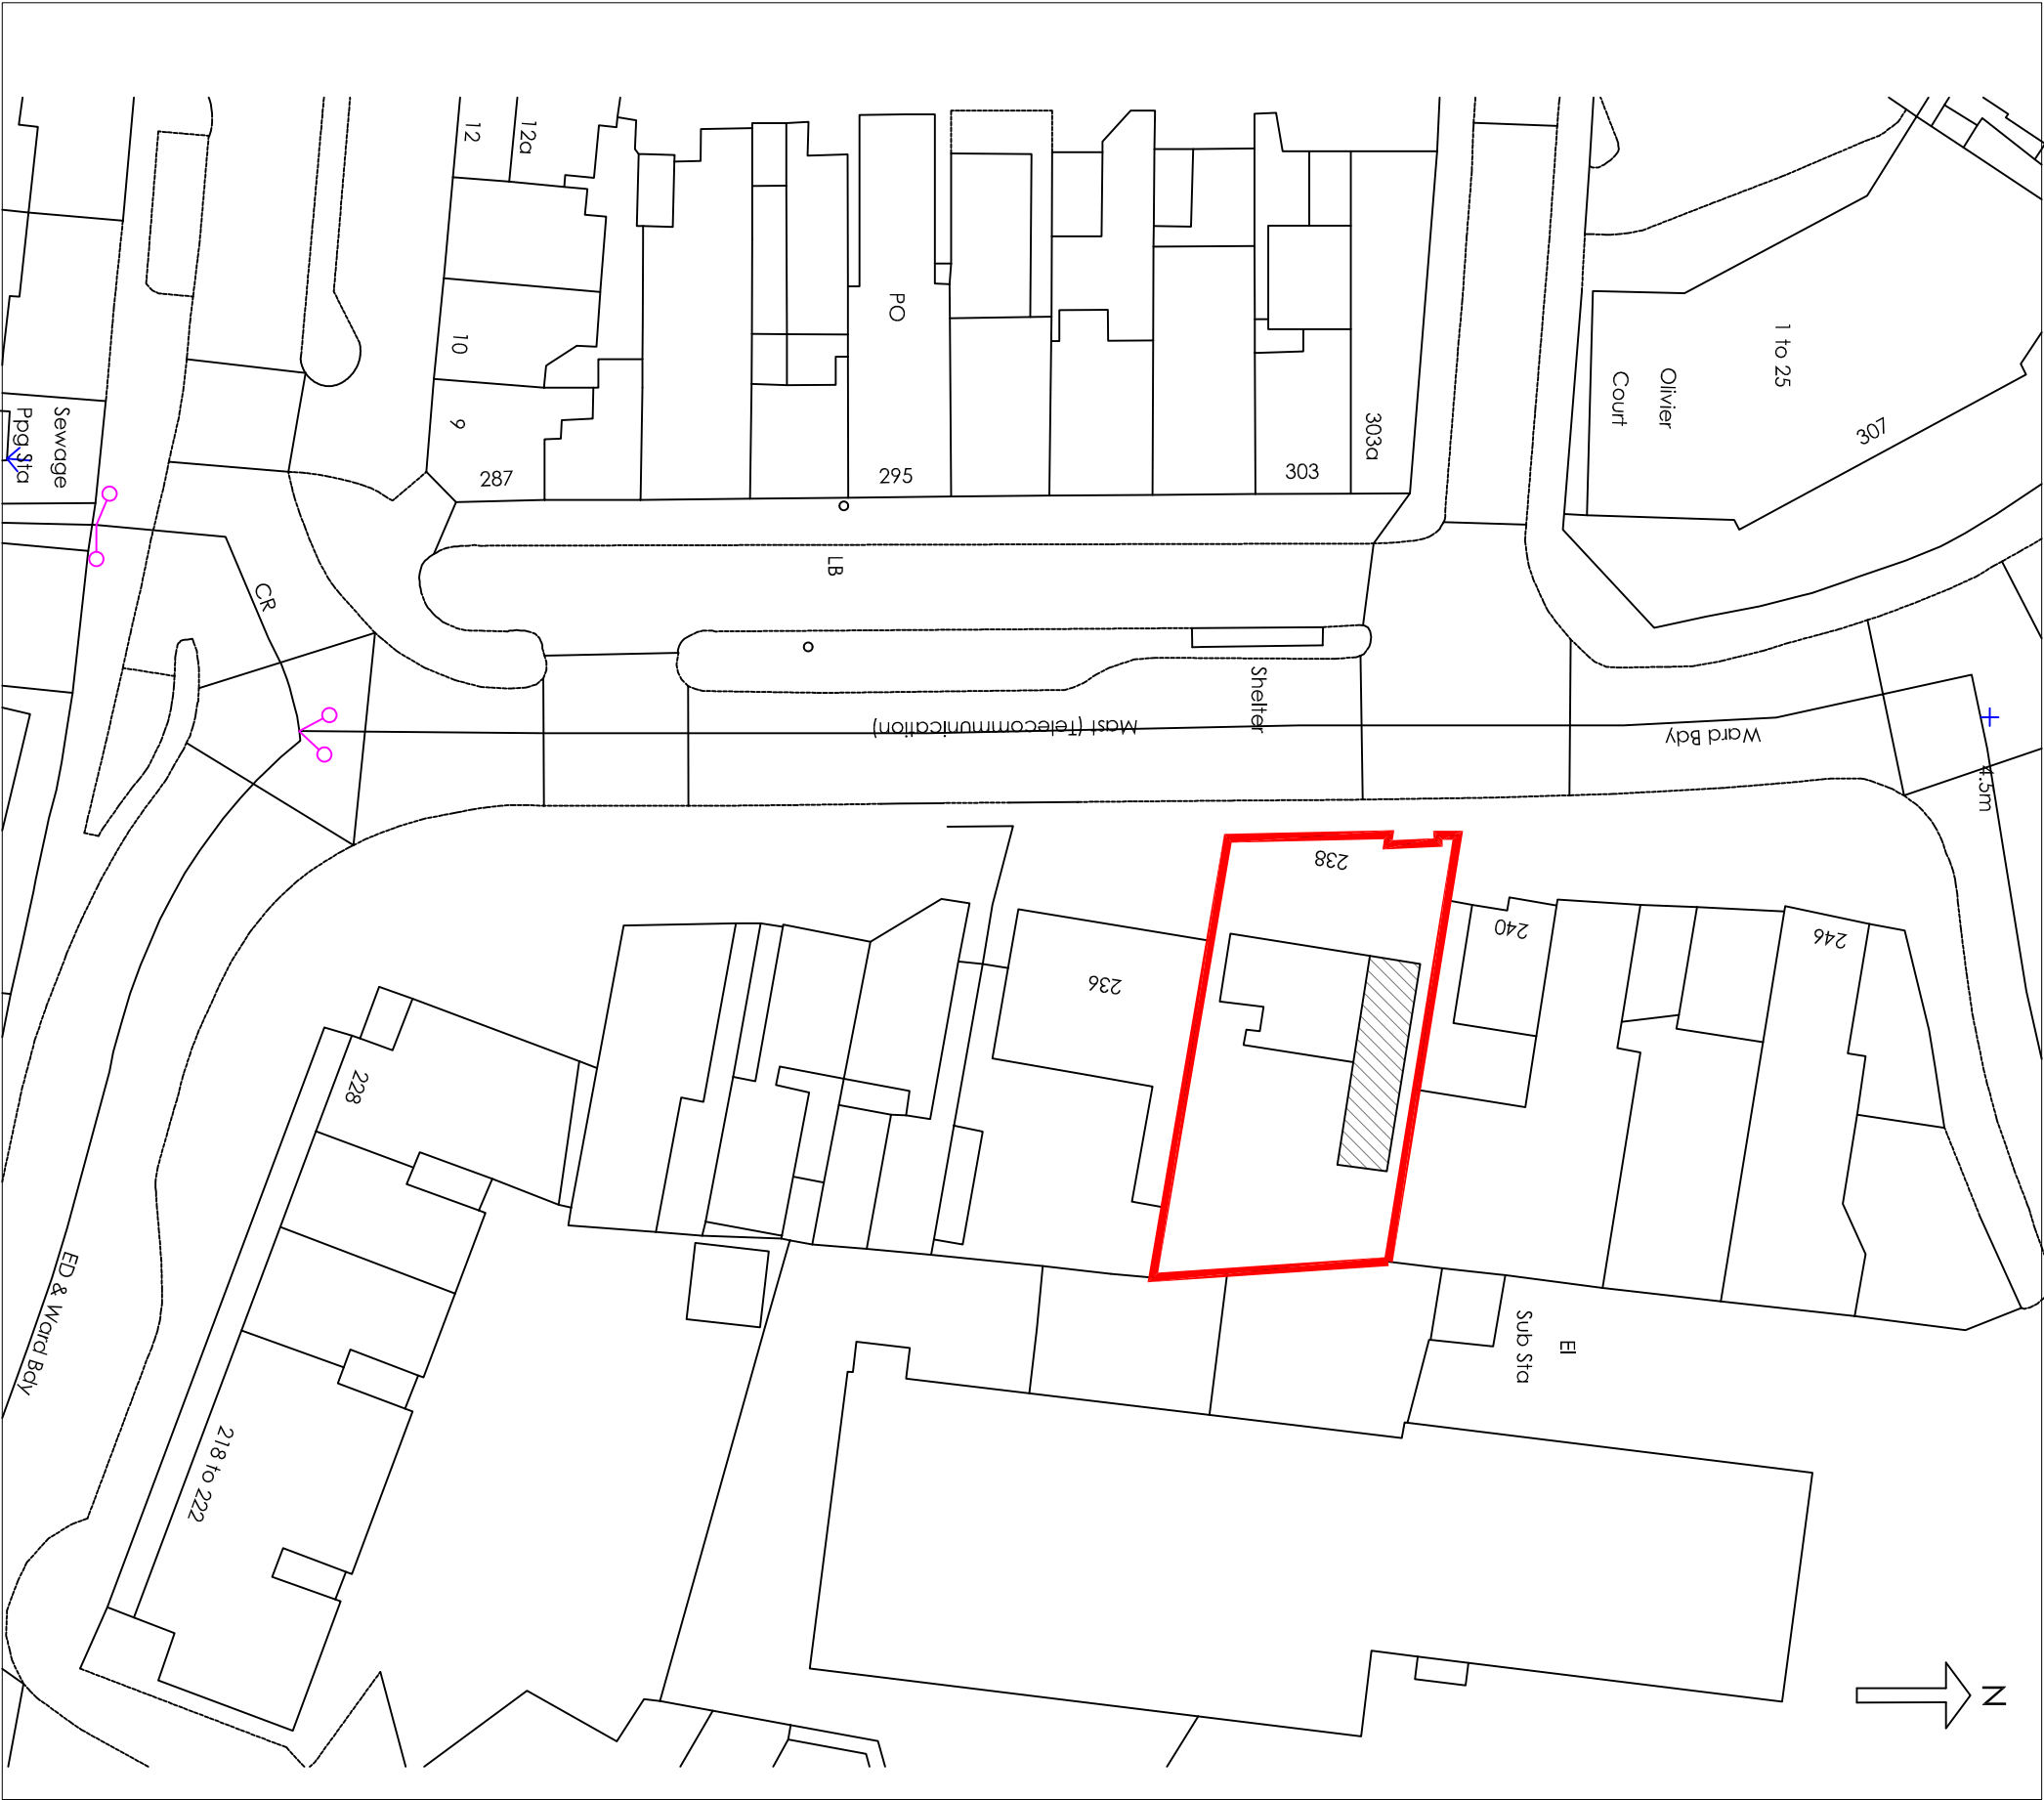

DRAWING
As Existing And As Proposed
Site Plan and Location Plan

NUMBER 201705.04
REVISION
SCALE 1:500 & 1:1250
DATE November 2017

PROJECT
Change of Use, 238 Chichester Road Bognor Regis

CLIENT

Rita O'Brien

Benjamin Favier Architects

23 Twitten Way Worthing BN14 7JU M. 07946 380099

