


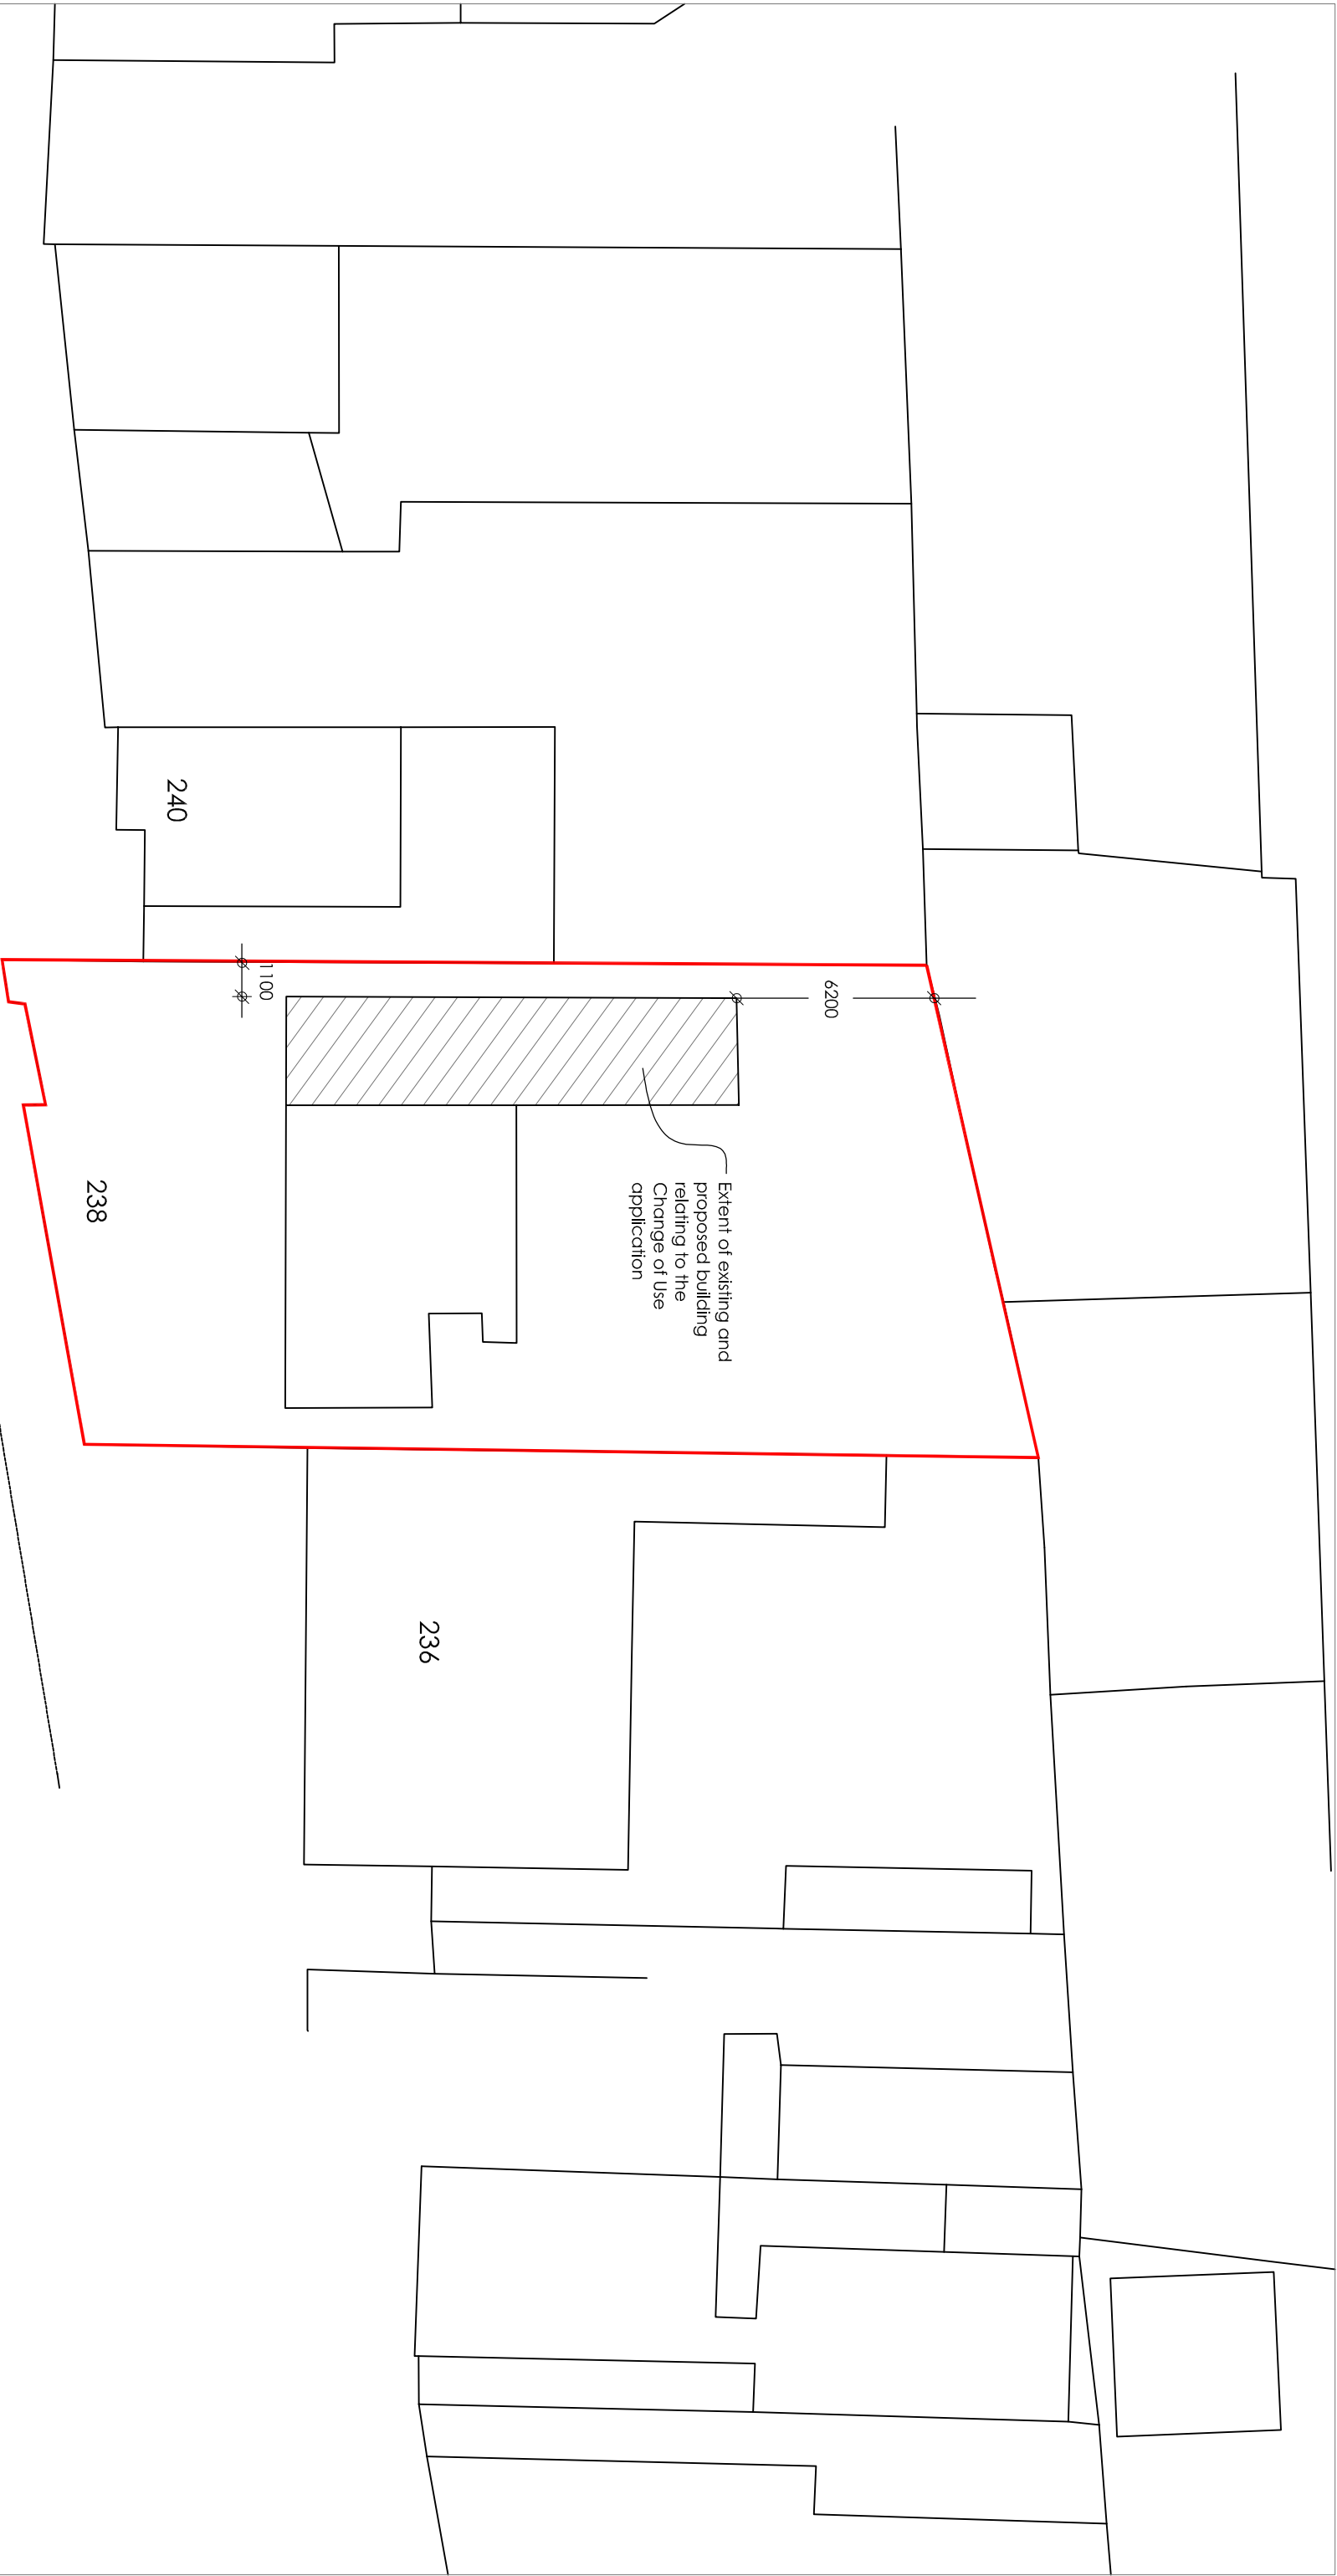

DRAWING
As Existing And As Proposed
Site Plan

NUMBER 201705.05
REVISION
SCALE 1:200 @A3
DATE November 2017

PROJECT
Change of Use. 238 Chichester Road Bognor Regis

CLIENT
Rita O'Brien

Benjamin Favier Architects

23 Twitten Way Worthing BN14 7JU M. 07946 380099

