




CONSTRUCTION DESIGN MANAGEMENT		
THIS PROJECT IS TO CONFORM TO C.D.M. REQUIREMENTS		
SPECIFIC RISKS RELATING TO THIS DRAWING ARE:		
Risk	Description	Classification
		Action

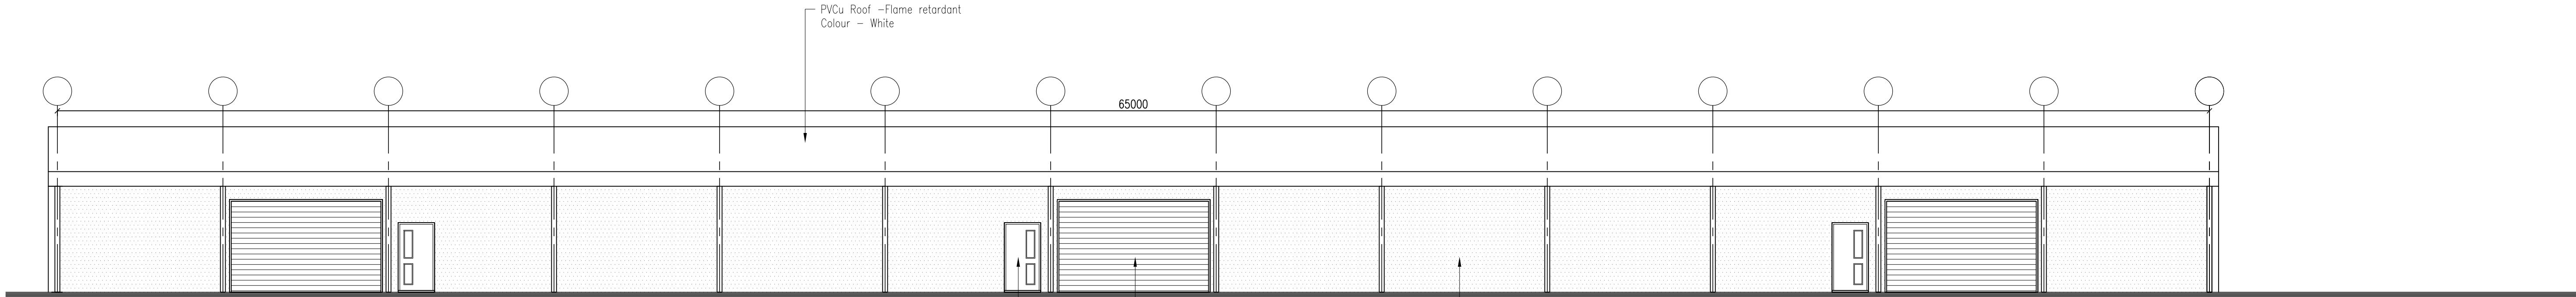


Proposed Front Elevation Scale 1:100@A1

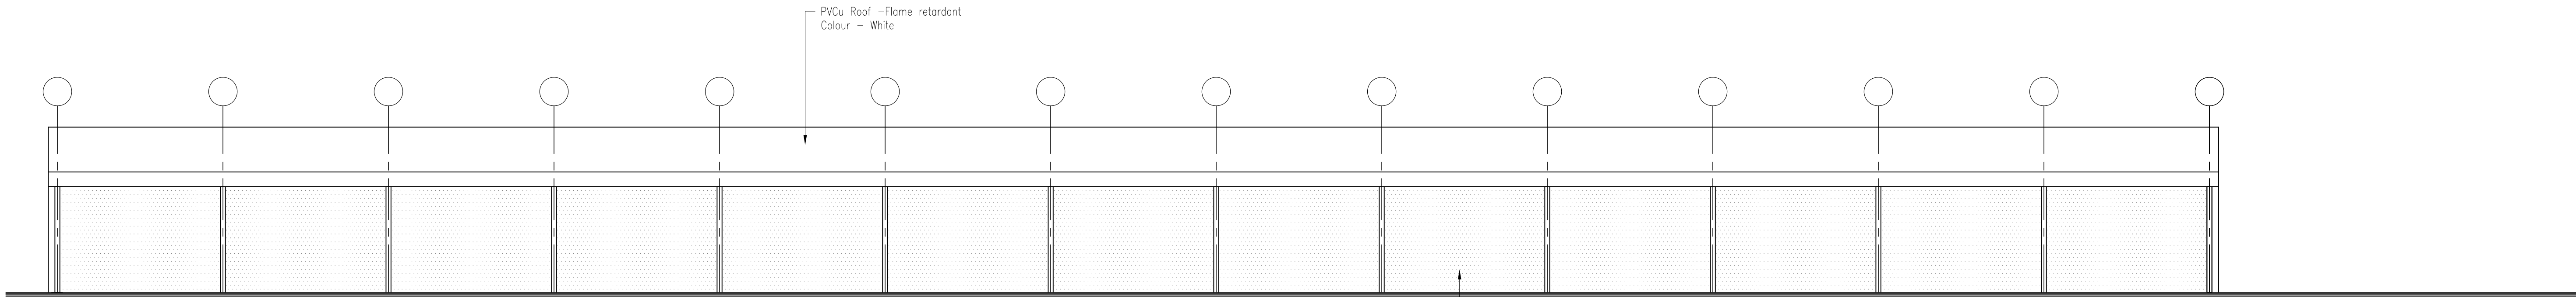


Proposed Rear Elevation Scale 1:100@A1

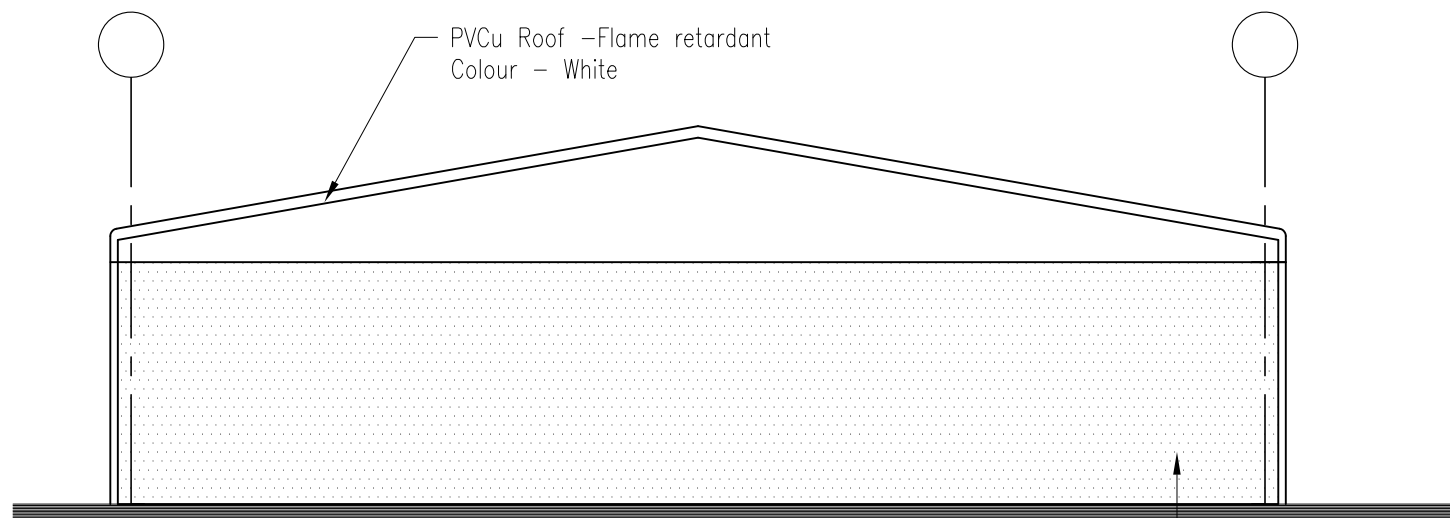


Proposed Side Elevation Scale 1:100@A1

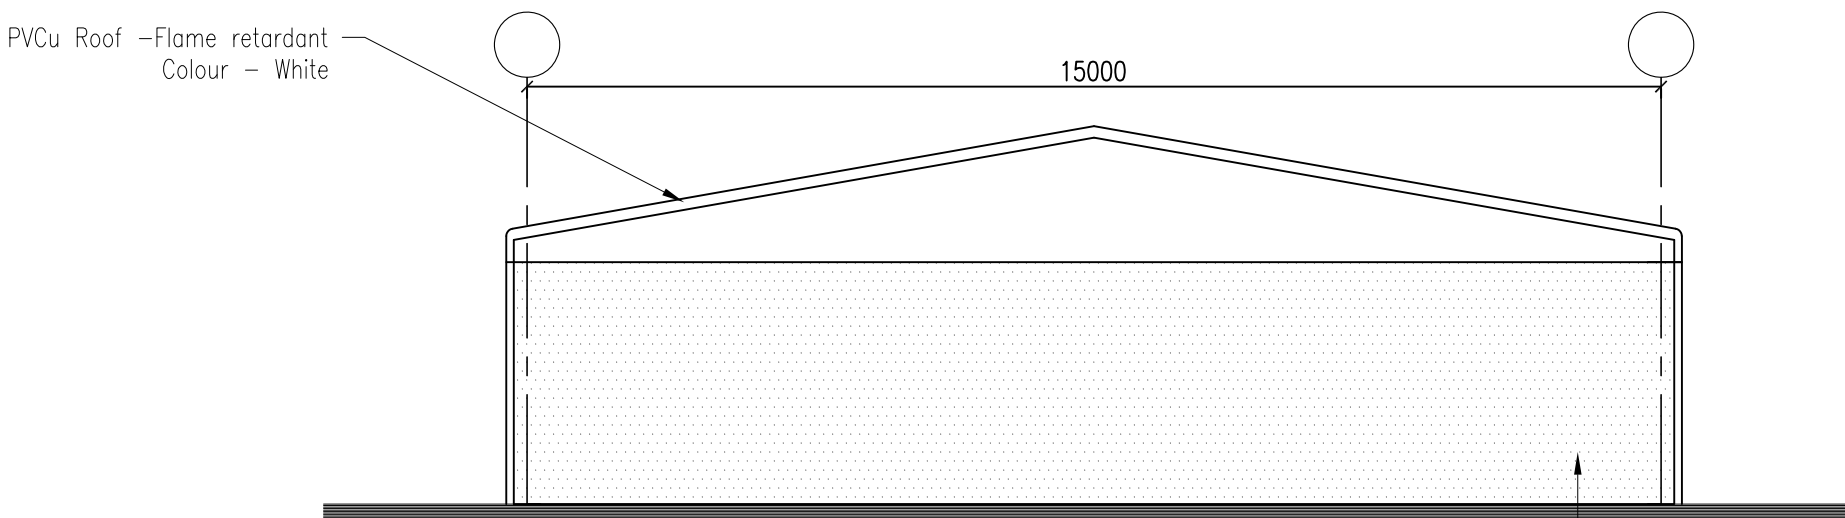

Proposed Side Elevation Scale 1:100@A1

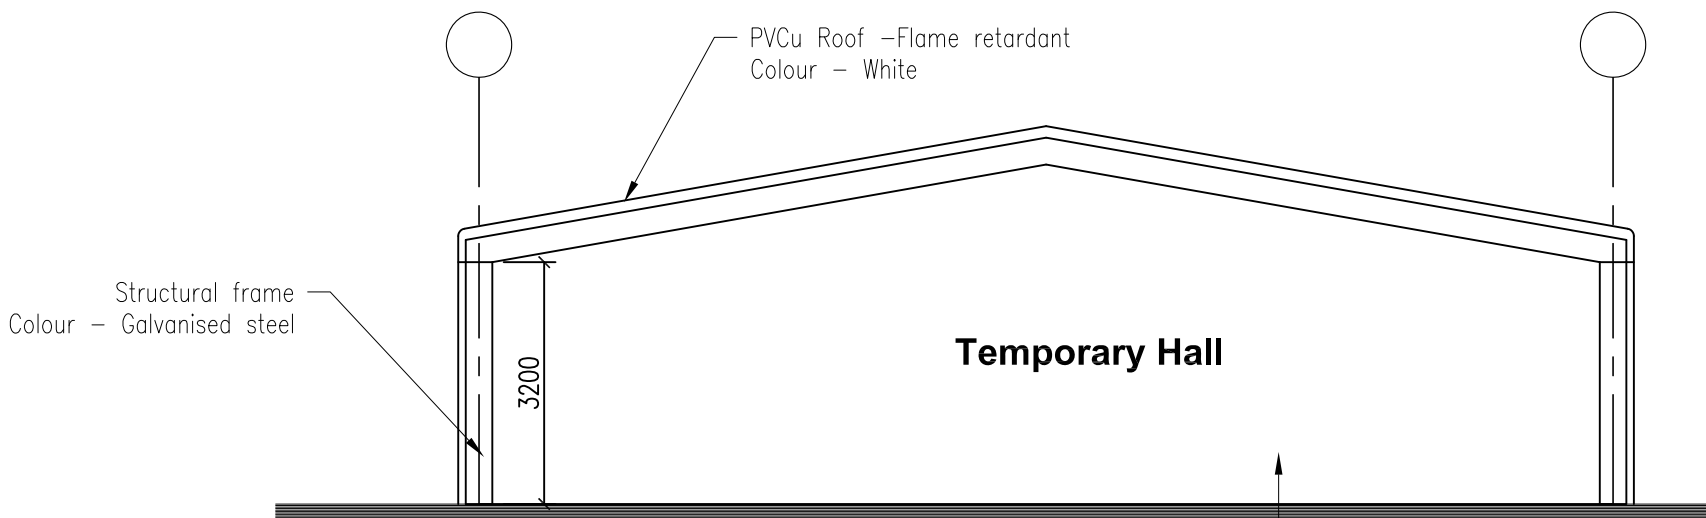

Section Scale 1:100@A1

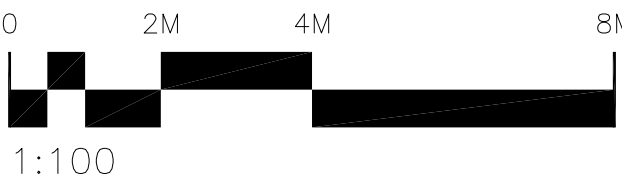

Rev	Description	Date
A	Temp building dimensions changed	Nov 18

COPYRIGHT OF THIS DRAWING IS RESERVED BY ALPHA DESIGN LTD. DO NOT COPY WITHOUT WRITTEN PERMISSION.

DRAWINGS IN ELECTRONIC FORMAT ARE FOR INFORMATION ONLY AND SUPPLIED WITHOUT PREJUDICE. DO NOT ISSUE TO THIRD PARTY WITHOUT EXPRESSED WRITTEN PERMISSION

DO NOT SCALE OR DIGITIZE ANY INFORMATION FROM THIS DRAWING. ONLY USE STATED DIMENSIONS. CHECK ONES PRIOR TO CONSTRUCTION. IF IN DOUBT ASK MAIN CONTRACTOR AND SUB CONTRACTORS MUST COMPLY WITH ALL ASPECTS OF THE CURRENT BUILDING REGULATIONS, CODES OF PRACTICE AND HEALTH AND SAFETY LEGISLATION

Job Title

TLC VZ3/GDC Works

Rolls Royce Motor Cars Ltd
TLC - Bognor Regis
PO22 9FJ

Drawing Title

Proposed Elevations and Section

Alpha Design Ltd

ARCHITECTURAL DESIGN

PRINCIPAL DESIGNER

SWEPT PATH ANALYSIS

SBEM EPCS BREEAM

ALPHA DESIGN LTD
GROUND FLOOR
657 HIGH STREET
KINGSWINFORD
DY6 8AL

TEL NO :- 01384 270700

Email:-info@alphadesignltd.co.uk

Web :-www.alphadesignltd.co.uk

Drawn by	Checked by	Scale	Date
DW		1:100 @ A1	Nov 18
Job Number	Drawing Number	Revision	
1256	30		