




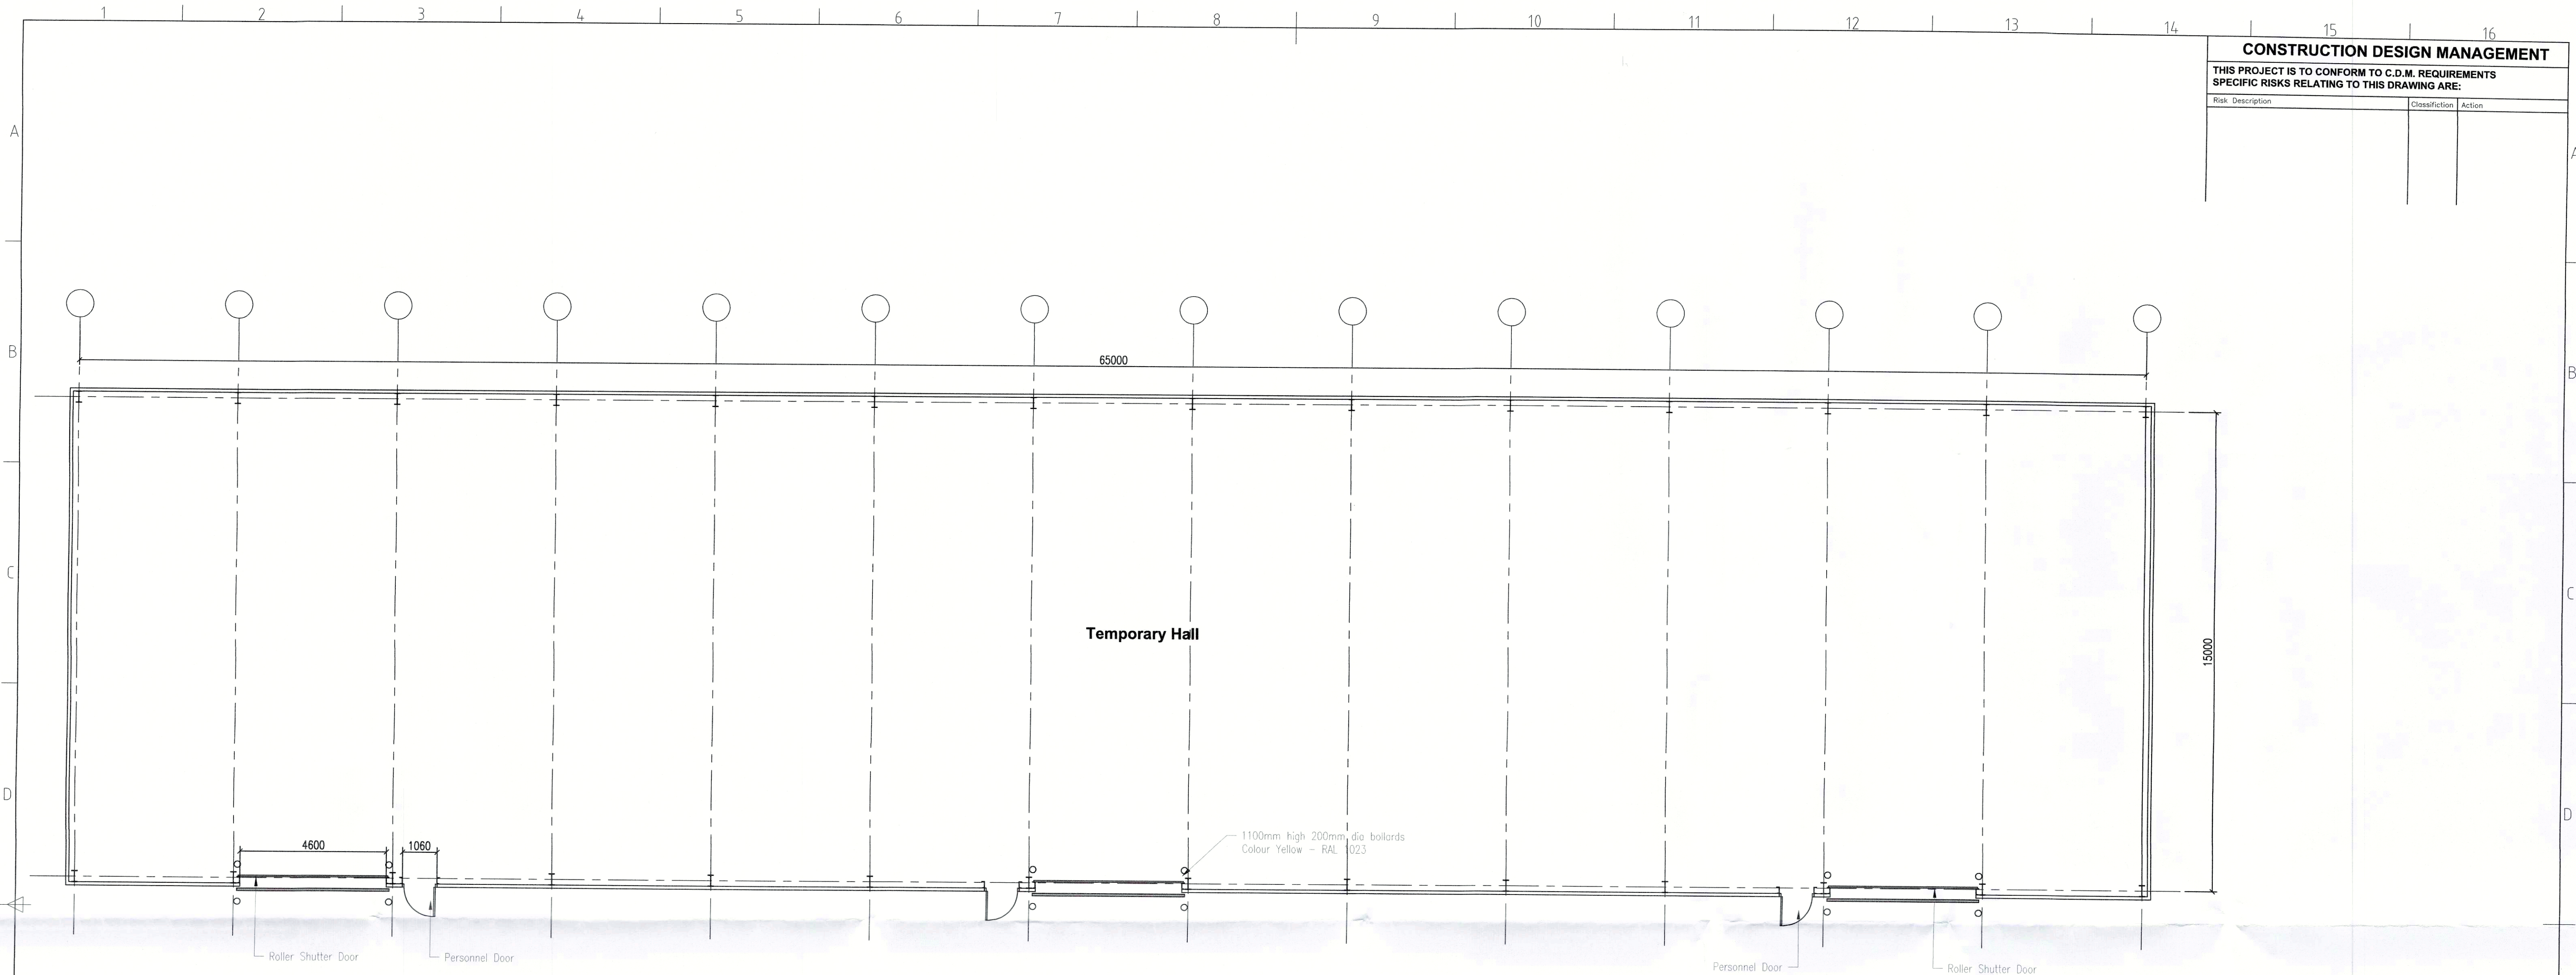

Proposed Ground Floor Plan Scale 1:100@A1

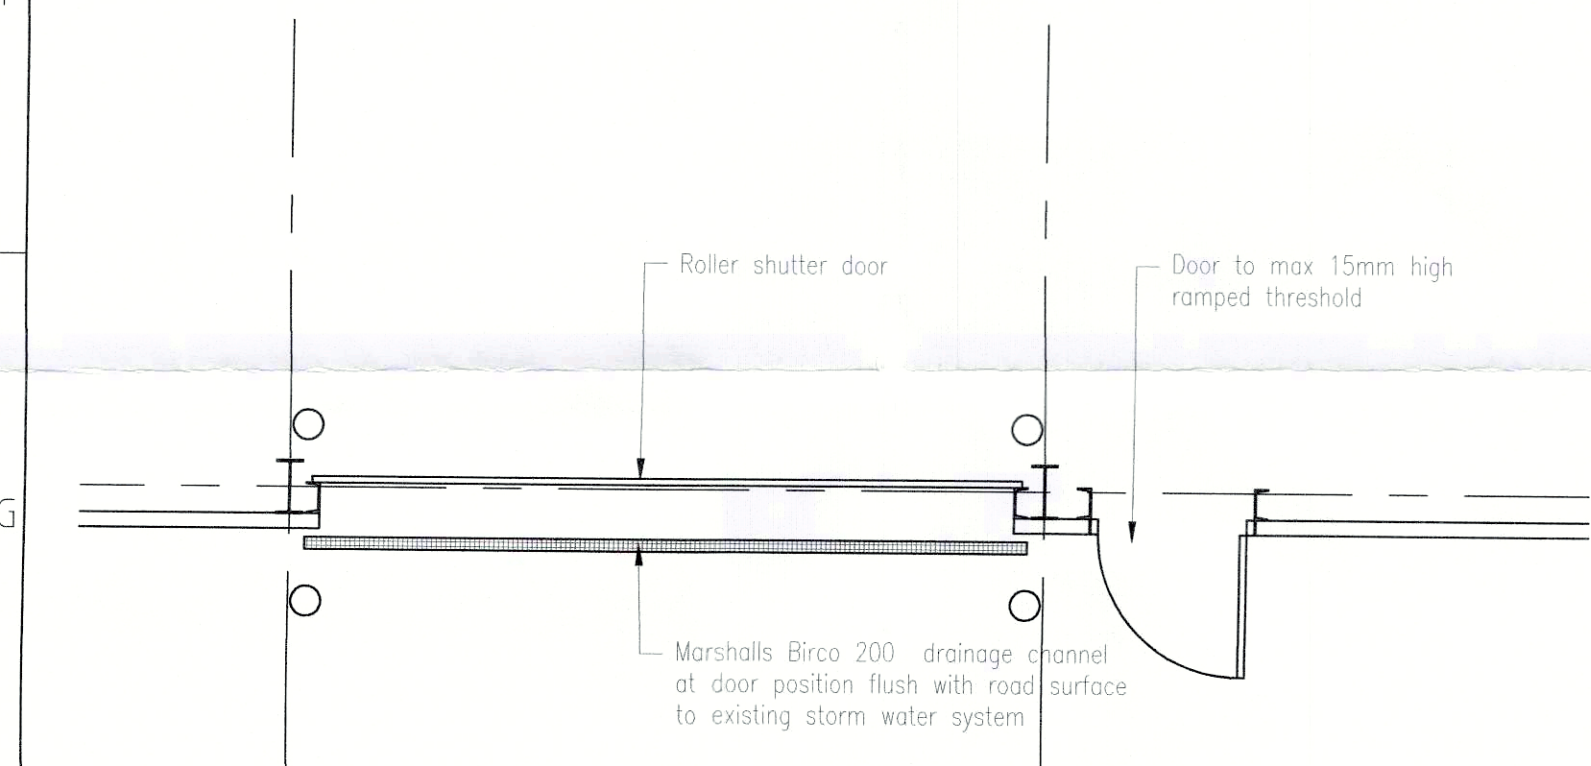

Typical personnel and roller shutter door arrangement Scale 1:50@A1

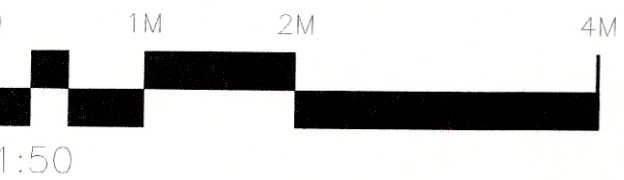

CONSTRUCTION DESIGN MANAGEMENT		
THIS PROJECT IS TO CONFORM TO C.D.M. REQUIREMENTS		
SPECIFIC RISKS RELATING TO THIS DRAWING ARE:		
Risk Description	Classification	Action

Rev	Description	Date
A	Temp building dimensions changed	Nov 18

COPYRIGHT OF THIS DRAWING IS RESERVED BY ALPHA DESIGN LTD. DO NOT COPY WITHOUT WRITTEN PERMISSION.

DO NOT SCALE OR DIGITIZE ANY INFORMATION FROM THIS DRAWING. ONLY USE STATED DIMENSIONS. CHECK DIMS PRIOR TO CONSTRUCTION. IF IN DOUBT ASK MAIN CONTRACTOR AND SUB CONTRACTORS MUST COMPLY WITH ALL ASPECTS OF THE CURRENT BUILDING REGULATIONS, CODES OF PRACTICE AND HEALTH AND SAFETY LEGISLATION.

Job Title
TLC VZ3/GDC Works

Rolls Royce Motor Cars Ltd
TLC - Bognor Regis
PO22 9FJ

Drawing Title

**Proposed
Floor Plans**

Alpha Design Ltd

ARCHITECTURAL DESIGN

PRINCIPAL DESIGNER

SWEPT PATH ANALYSIS

SBEM EPCS BREEAM

ALPHA DESIGN LTD

GROUND FLOOR

657 HIGH STREET

KINGSWINTFORD

DY6 8AL

TEL NO :- 01384 270700

Email :- info@alphadesignltd.co.uk

Web :- www.alphadesignltd.co.uk

Drawn by DW	Checked by 	Scale 1:50/100@ A1	Date Nov 18
Job Number 1256	Drawing Number 30	Revision A	