

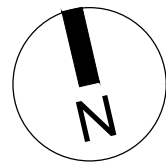


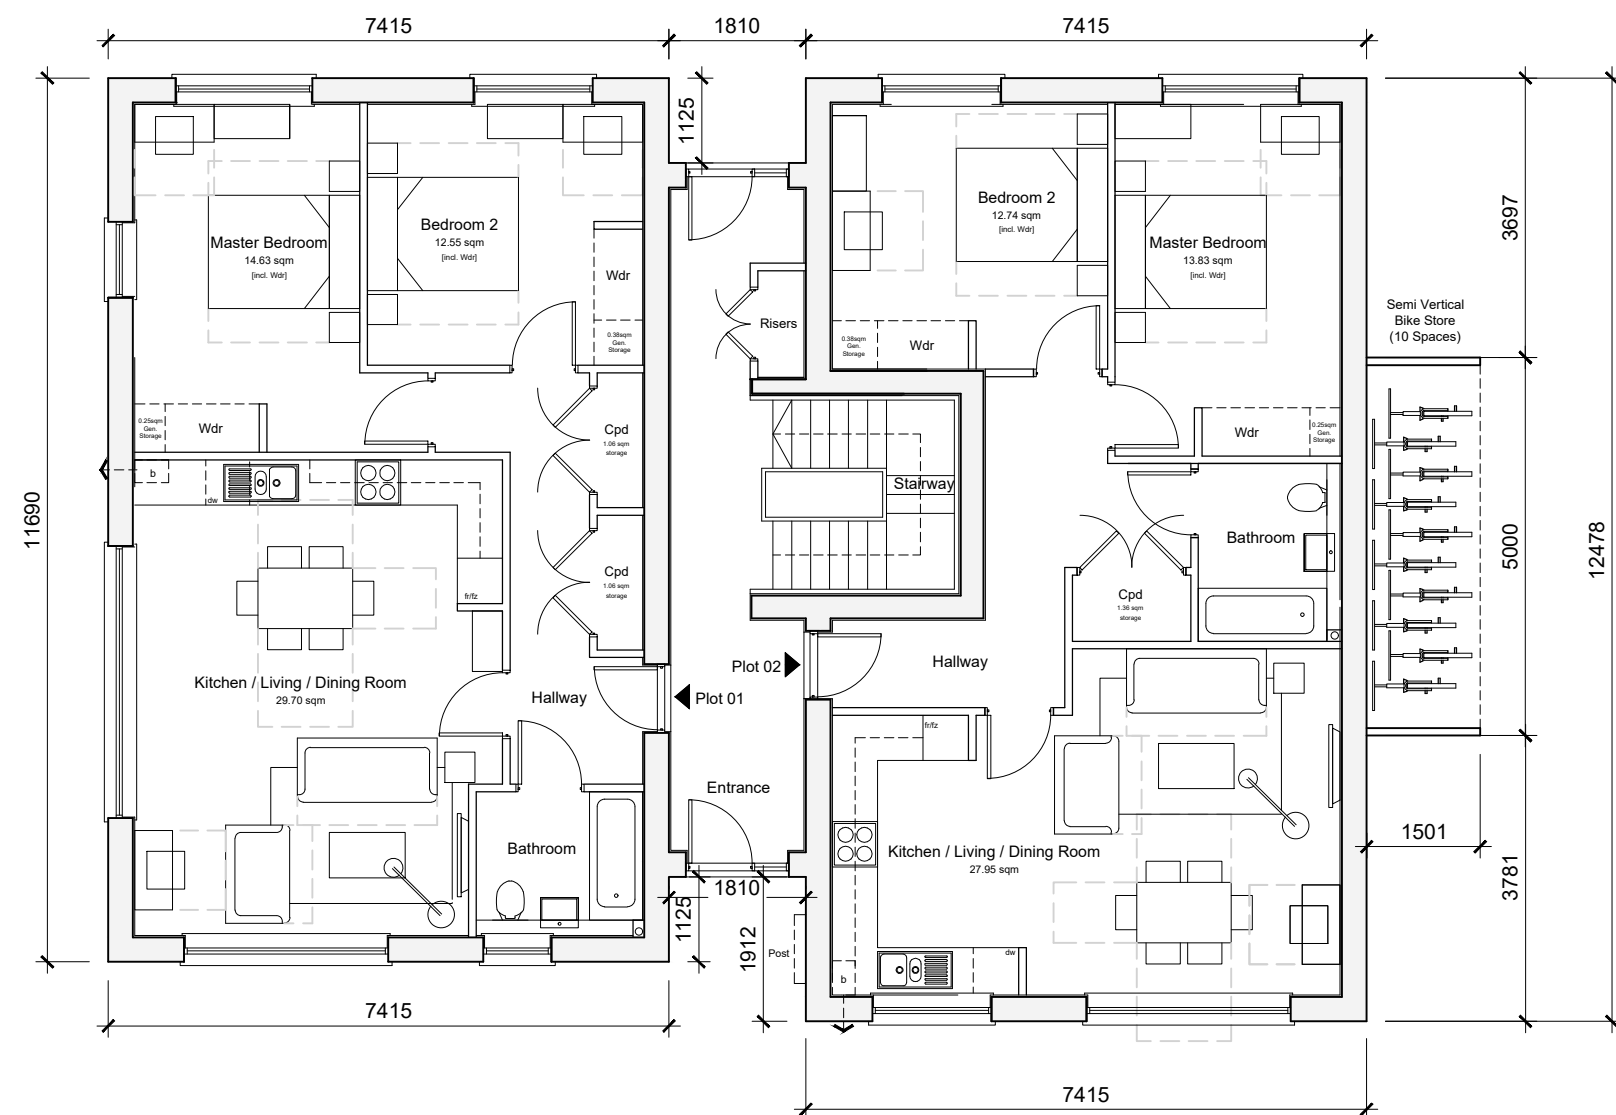

Ground Floor Plan

Plot 01
2-Bedroom 4-Person Flat
70.08 sqm / 754 sqft GIA
2.75 sqm storage provided where shown (2.0 sqm required)


Plot 02
2-Bedroom 4-Person Flat
72.36 sqm / 779 sqft GIA
2.08 sqm storage provided where shown (2.0 sqm required)

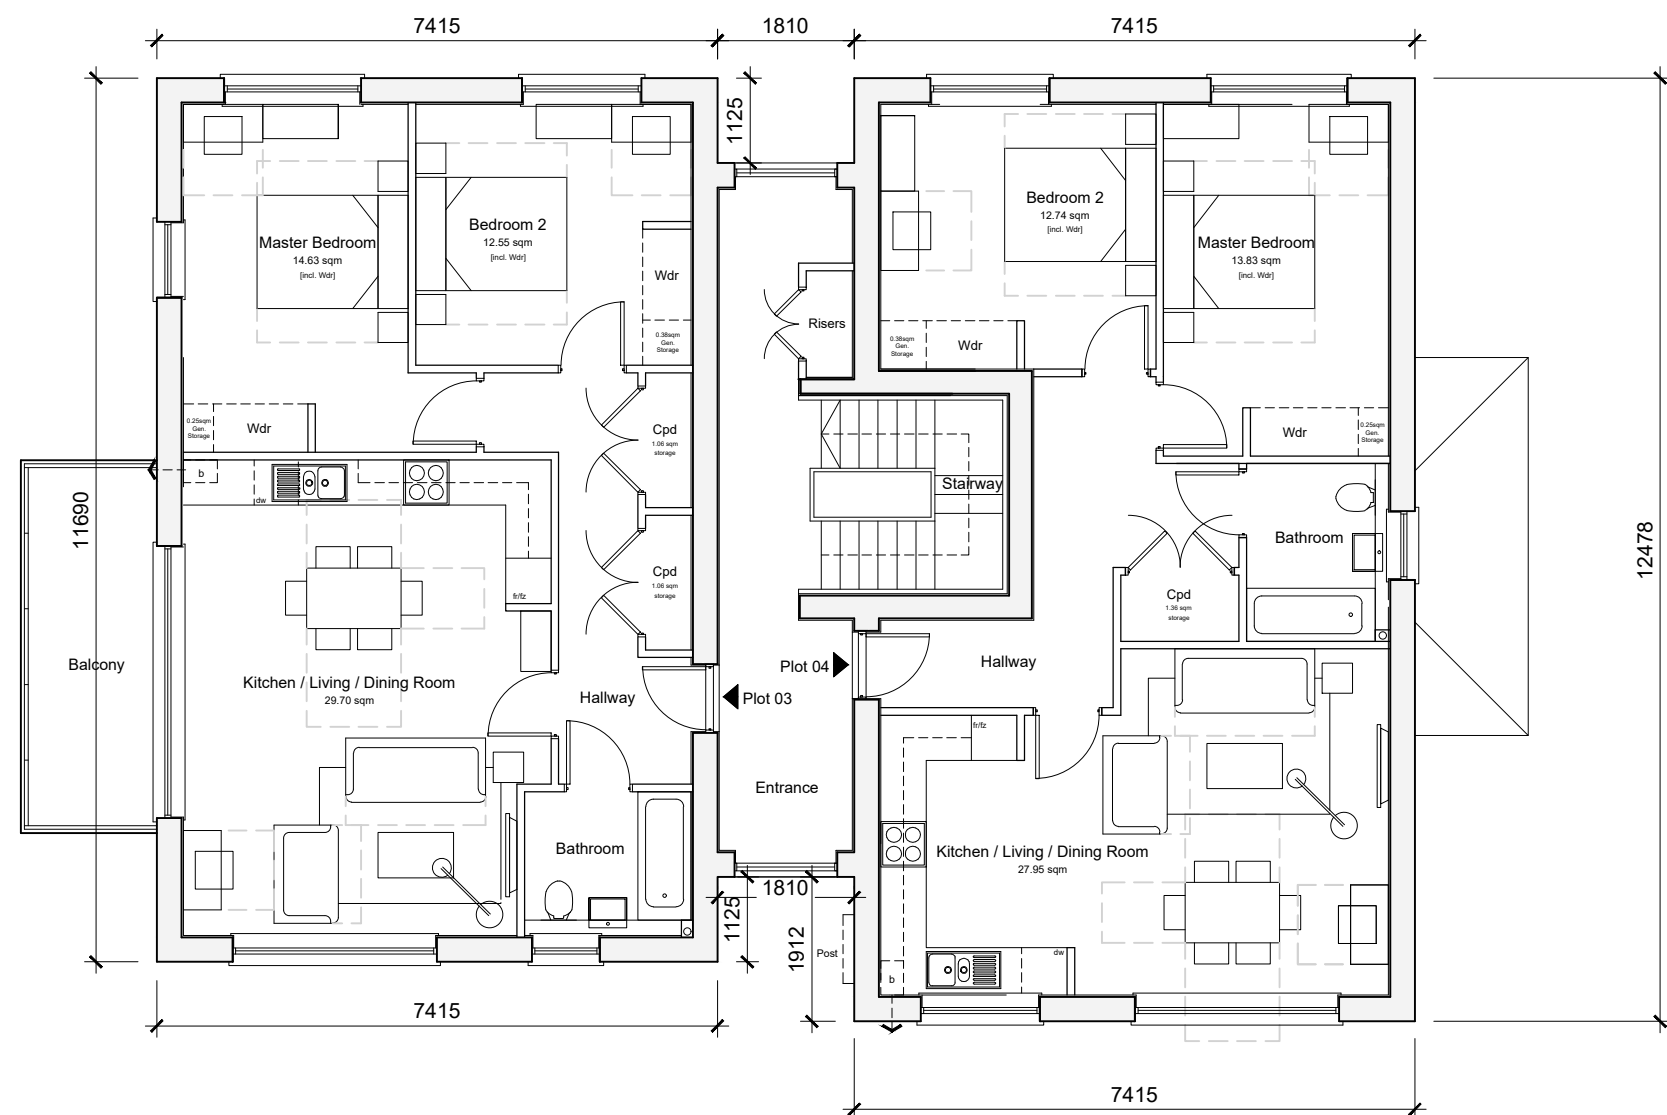

First Floor Plan

Plot 03
2-Bedroom 4-Person Flat
70.08 sqm / 754 sqft GIA
2.75 sqm storage provided where shown (2.0 sqm required)

Plot 04
2-Bedroom 4-Person Flat
72.36 sqm / 779 sqft GIA
2.08 sqm storage provided where shown (2.0 sqm required)

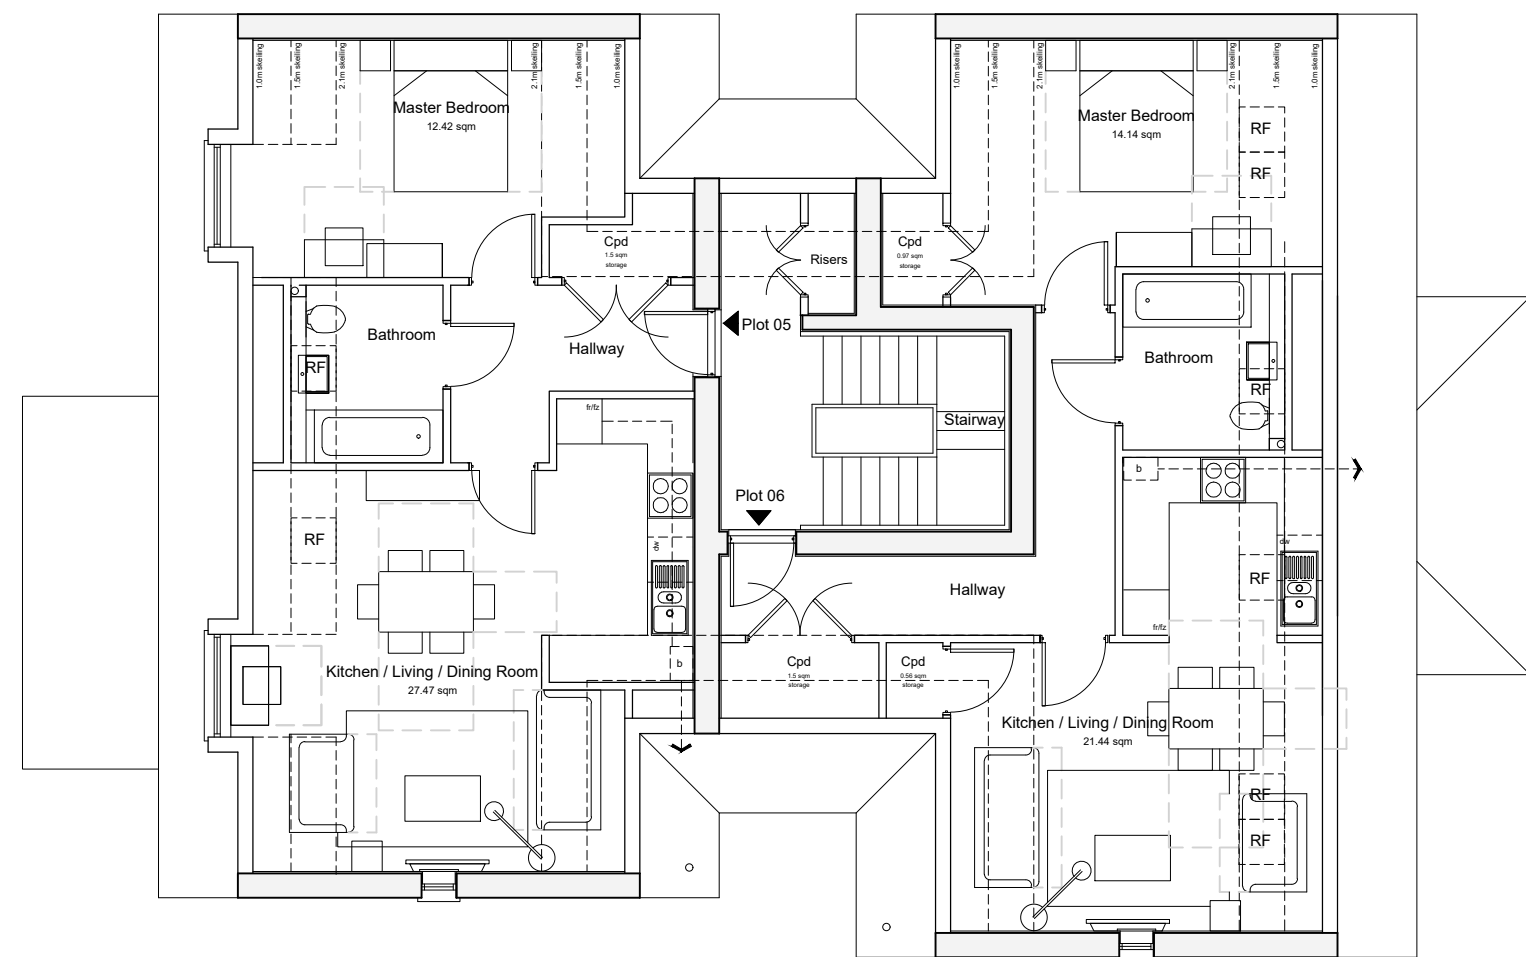

Second Floor Plan

Plot 05
1-Bedroom 2-Person Flat
50.01 sqm / 538 sqft GIA
1.5 sqm storage provided where shown (1.5 sqm required)

Plot 06
1-Bedroom 2-Person Flat
53.53 sqm / 576 sqft GIA
3.03 sqm storage provided where shown (1.5 sqm required)



Location Key Plan 1:1250

P1	17.12.19	Reserved Matters Submission	MP	AK
Rev	Date	Revision Details	Dr	Ch



London: 76 Great Suffolk Street
London, SE1 0BL
T 0207 928 2773 E london@ecearchitecture.com

Sussex: Brooklyn Chambers, 11 Goring Road
Worthing, West Sussex, BN12 4AP
T 01903 248777 E sussex@ecearchitecture.com

Bristol: Westworks, Colston Tower
Colston Street, Bristol, BS1 4XE
T 0117 214 1101 E bristol@ecewestworks.com

ECE Architecture
www.ecearchitecture.com

Client's Name
Castle Property Developments Ltd.

Job Title
The Cottage, Shripney Road, Bognor,
PO22 9PA

Drawing Title
Floor Plans Plots 01-06

Scale
1:100 @ A1 / 1:200 @ A3
metres 2 4 6 8 10

Drawn	Checked	Date
MP	AK	15.11.2019

Job No	Drawing No	Rev
6656	PL-010	P1

Status
APPROVAL