


KEY	
	Secure Cycle Stores
	1.8m high gate to rear garden
	Location for refuse / wheelie bins
	Residents refuse dragging distance
	Individual bin collection area

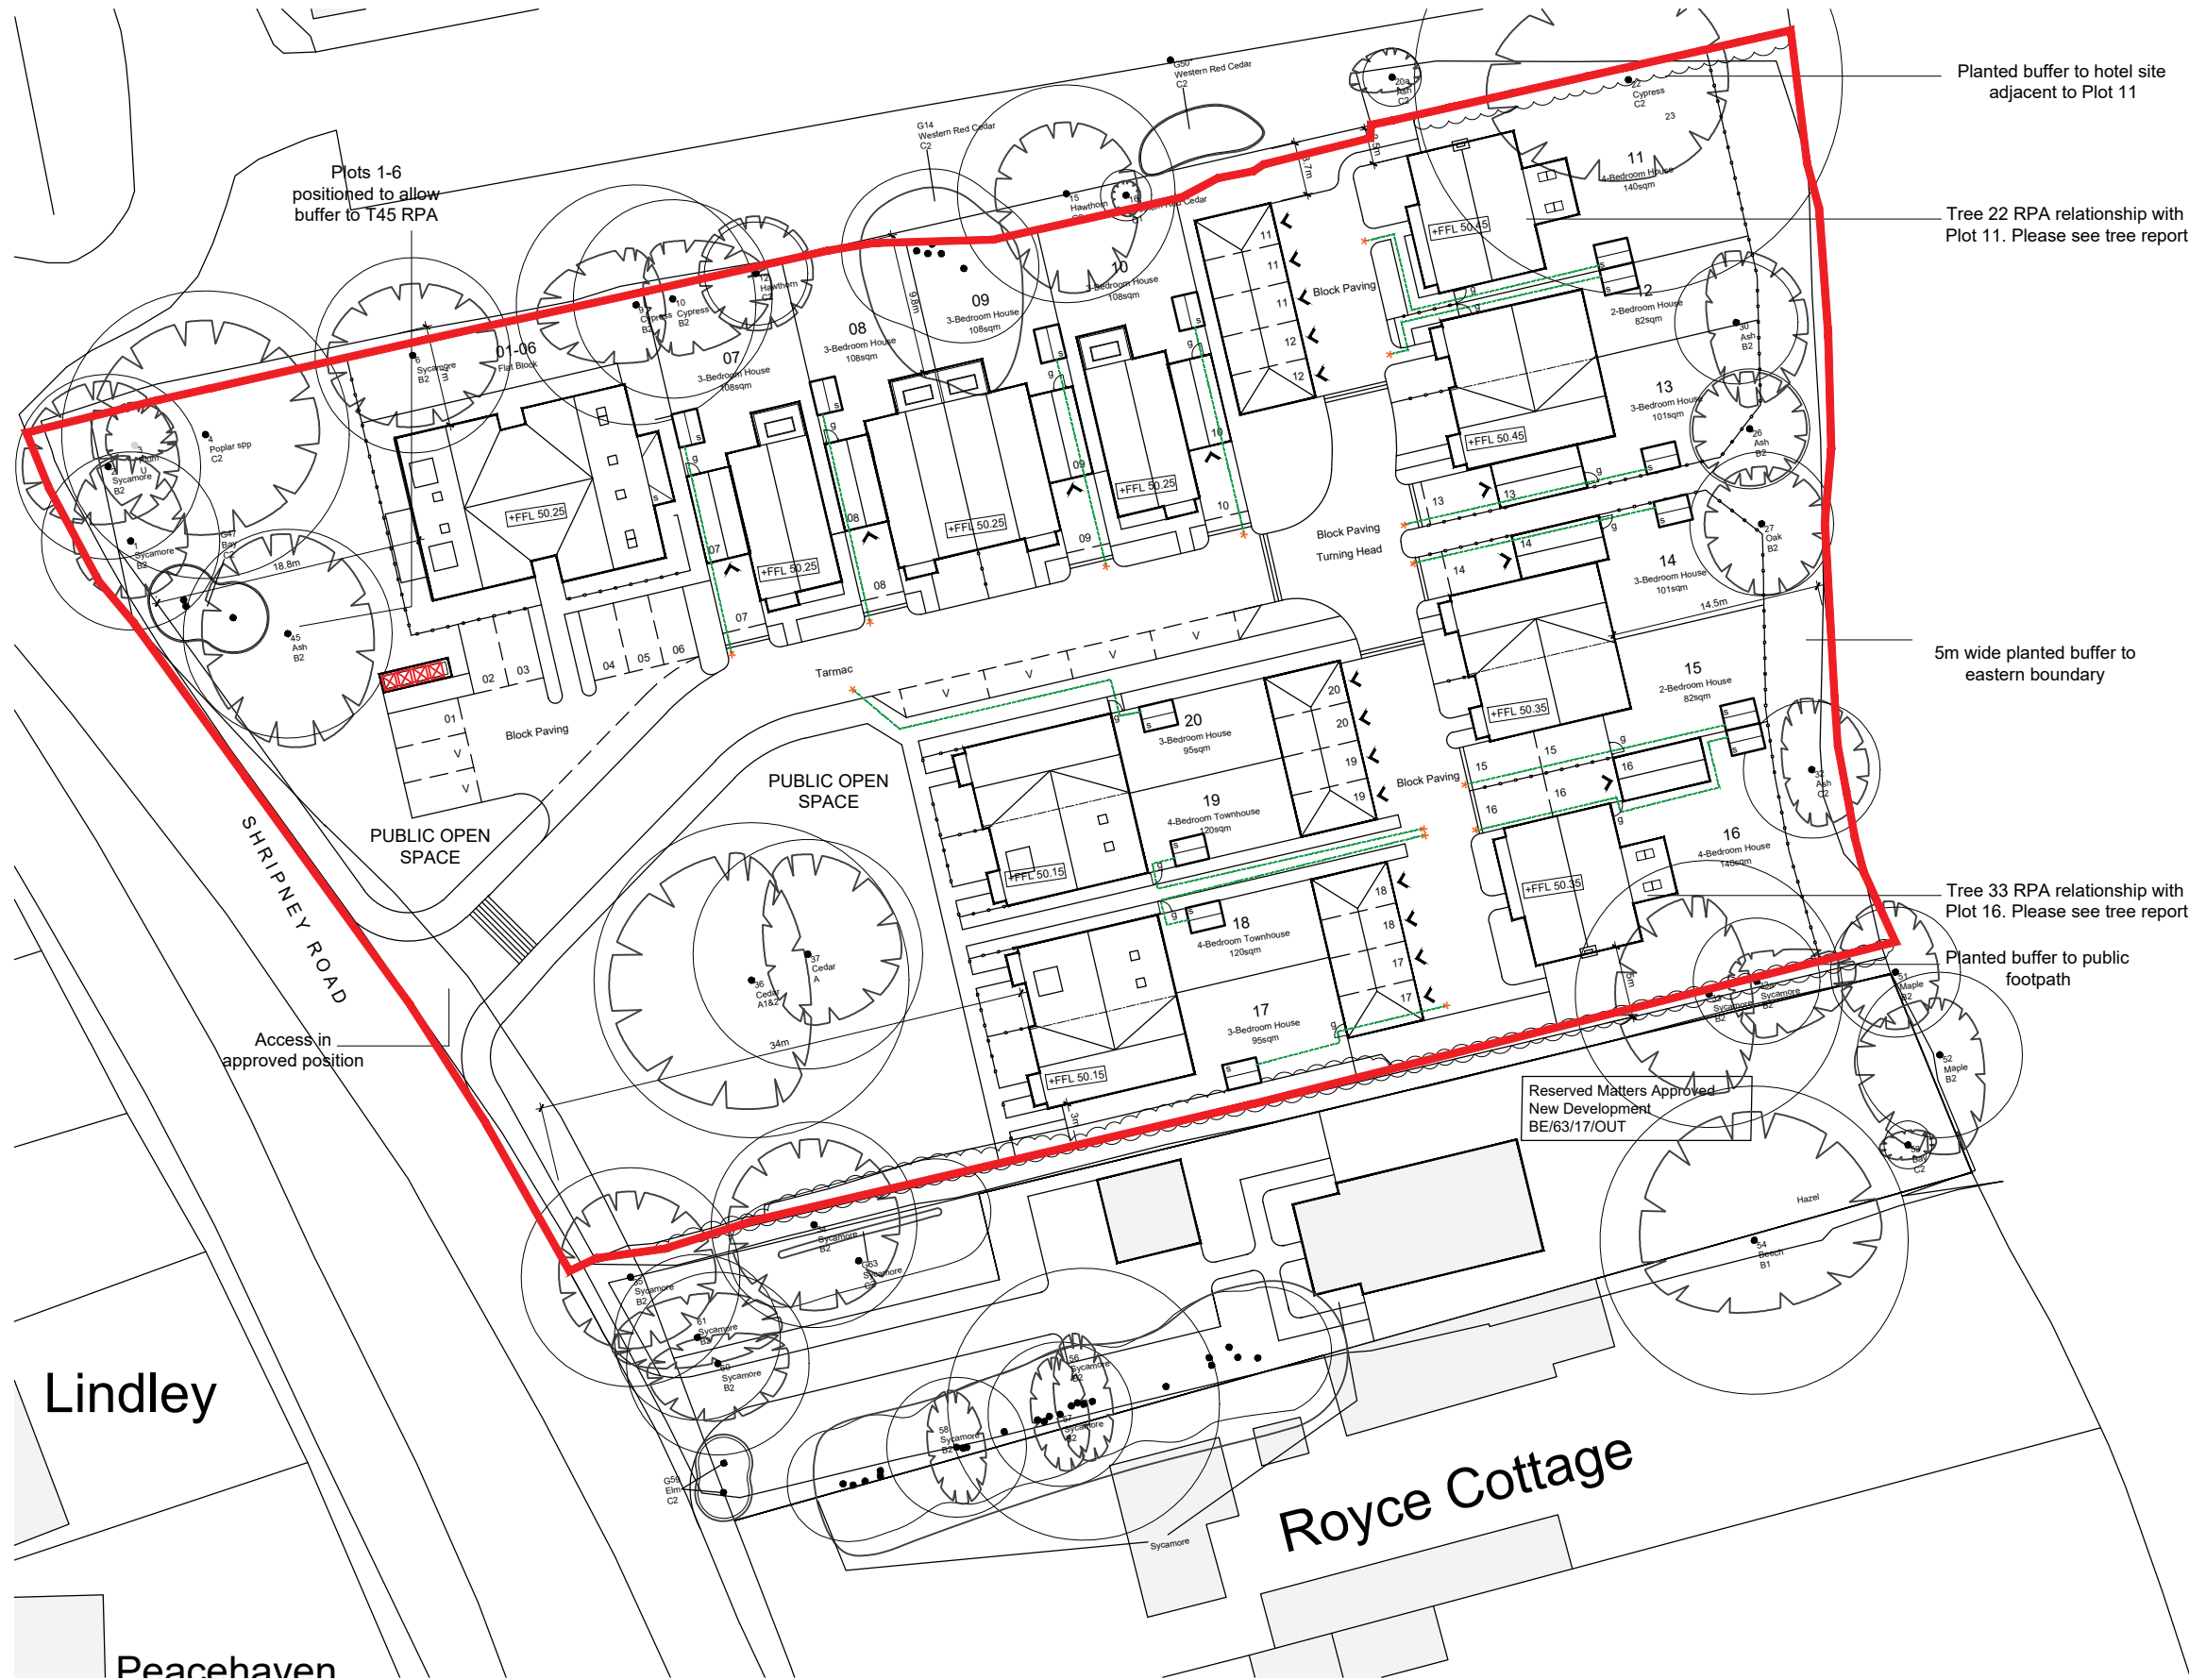

Lindley

Peacehaven

Royce Cottage

Client's Name
Castle Property Developments Ltd.

Drawing Title
Detailed Site Plan

Job Title
The Cottage, Shripney Road,
Bognor, PO22 9PA

Scale
1:500 @ A3
metres 5 10 15 20

Drawn	Checked	Date
MP	AK	16.12.2019
Job No	Drawing No	Rev
6656	PL-004	P1

APPROVAL

P1	17.12.19	Reserved Matters Application	MP	AK
Rev	Date	Revision Details	Dr	Ch



London: 76 Great Suffolk Street
London, SE1 0BL
T 0207 928 2773 E london@ecearchitecture.com
Sussex: Brooklyn Chambers, 11 Goring Road
Worthing, West Sussex, BN12 4AP
T 01903 248777 E sussex@ecearchitecture.com
Bristol: Westworks, Colston Tower
Colston Street, Bristol, BS1 4XE
T 0117 214 1101 E bristol@ecearchitecture.com
www.ecearchitecture.com

CAD Plot date: 17/12/2019 - 13:12:08