


CDM 2015 Health & Safety Information

This information relates only to 'Significant Hazards' identified on this drawing and is to be read in conjunction with the Designer's Hazard Register.





A Plots 8-9 Elevation
SCALE 1:100 @ A3

N
Location Key Plan 1:1250

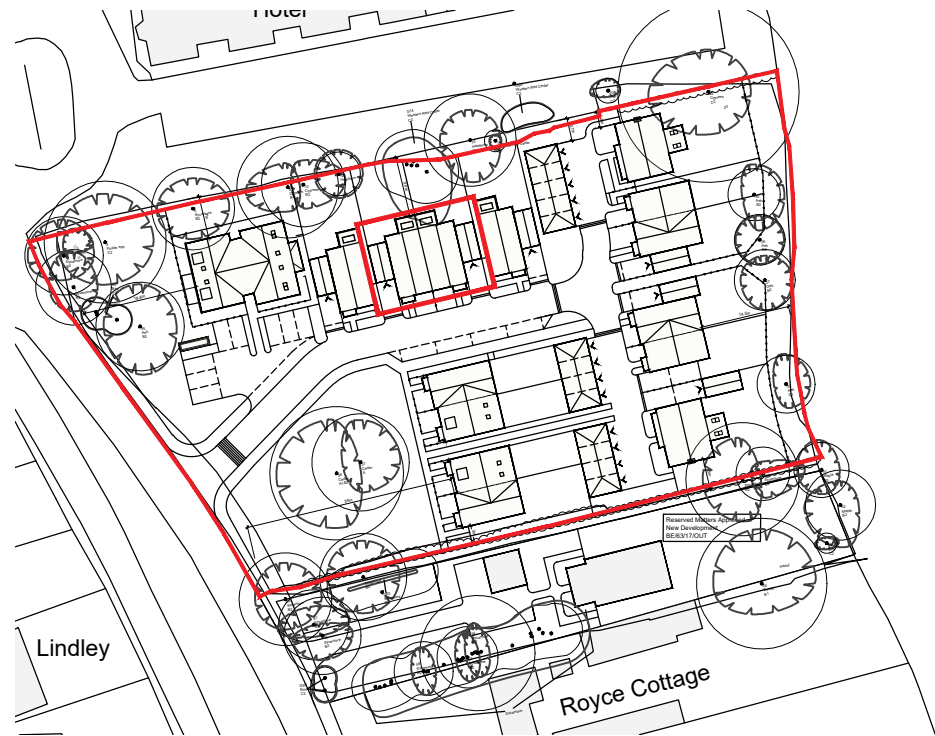

Materials Key

1. Grey Brick
2. Red Brick
3. Slate Roof Tiles
4. Timber Weatherboard
5. Dark Grey Brick Cill
6. Dark Grey Brick Soldier Course
7. Brick Detailing
8. Chimney
9. Composite Door
10. Metal Flat Roof Canopy
11. Grey PPC aluminium windows
12. Aluminium Black Rainwater Goods
13. Flat Roof Bay Window
14. Timber clad flat roof element
15. Juliet Balcony with black metal railings
16. Timber Clad Dormer Window
17. Brick, Vertical Bike Store
18. Balcony with glazed balustrade
19. Glazed join
20. Rooflight
21. Timber detail
22. Bay window with dark grey brick

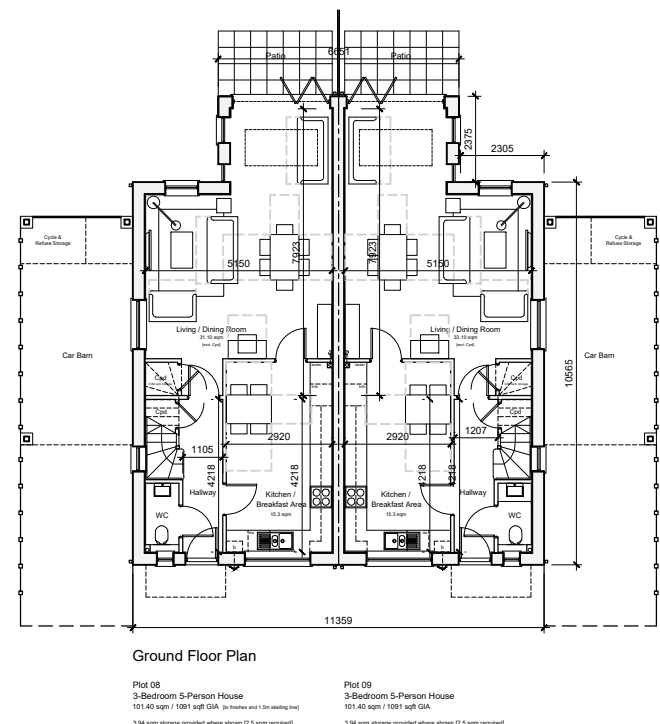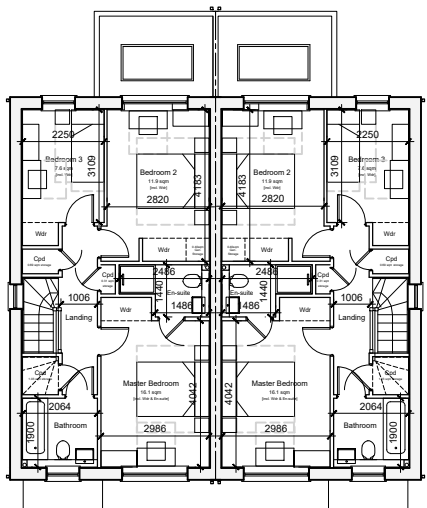

P2	09.01.20	Car barns shown on floor plan	MP	AK
P1	17.12.19	Reserved Matters Submission	MP	AK
Rev	Date	Revision Details	Dr	Ch

ECE Architecture
www.ecearchitecture.com

London: 76 Great Suffolk Street, London, SE1 0BL
T 0207 928 2773 E london@ecearchitecture.com

Sussex: Brooklyn Chambers, 11 Goring Road, Worthing, West Sussex, BN12 4AP
T 01903 248777 E sussex@ecearchitecture.com

Bristol: Westworks, Colston Tower, Colston Street, Bristol, BS1 4XE
T 0117 214 1101 E bristol@ecwestworks.com

Client's Name
Castle Property Developments Ltd.

Job Title
The Cottage, Shripney Road, Bognor, PO22 9PA

Drawing Title
Proposed Plans and Elevations, Plots 8 & 9

Scale
1:100 @ A1 / 1:200 @ A3

Drawn MP Checked AK Date 15.11.2019

Job No 6656 Drawing No PL-022 Rev P2

Status
APPROVAL