




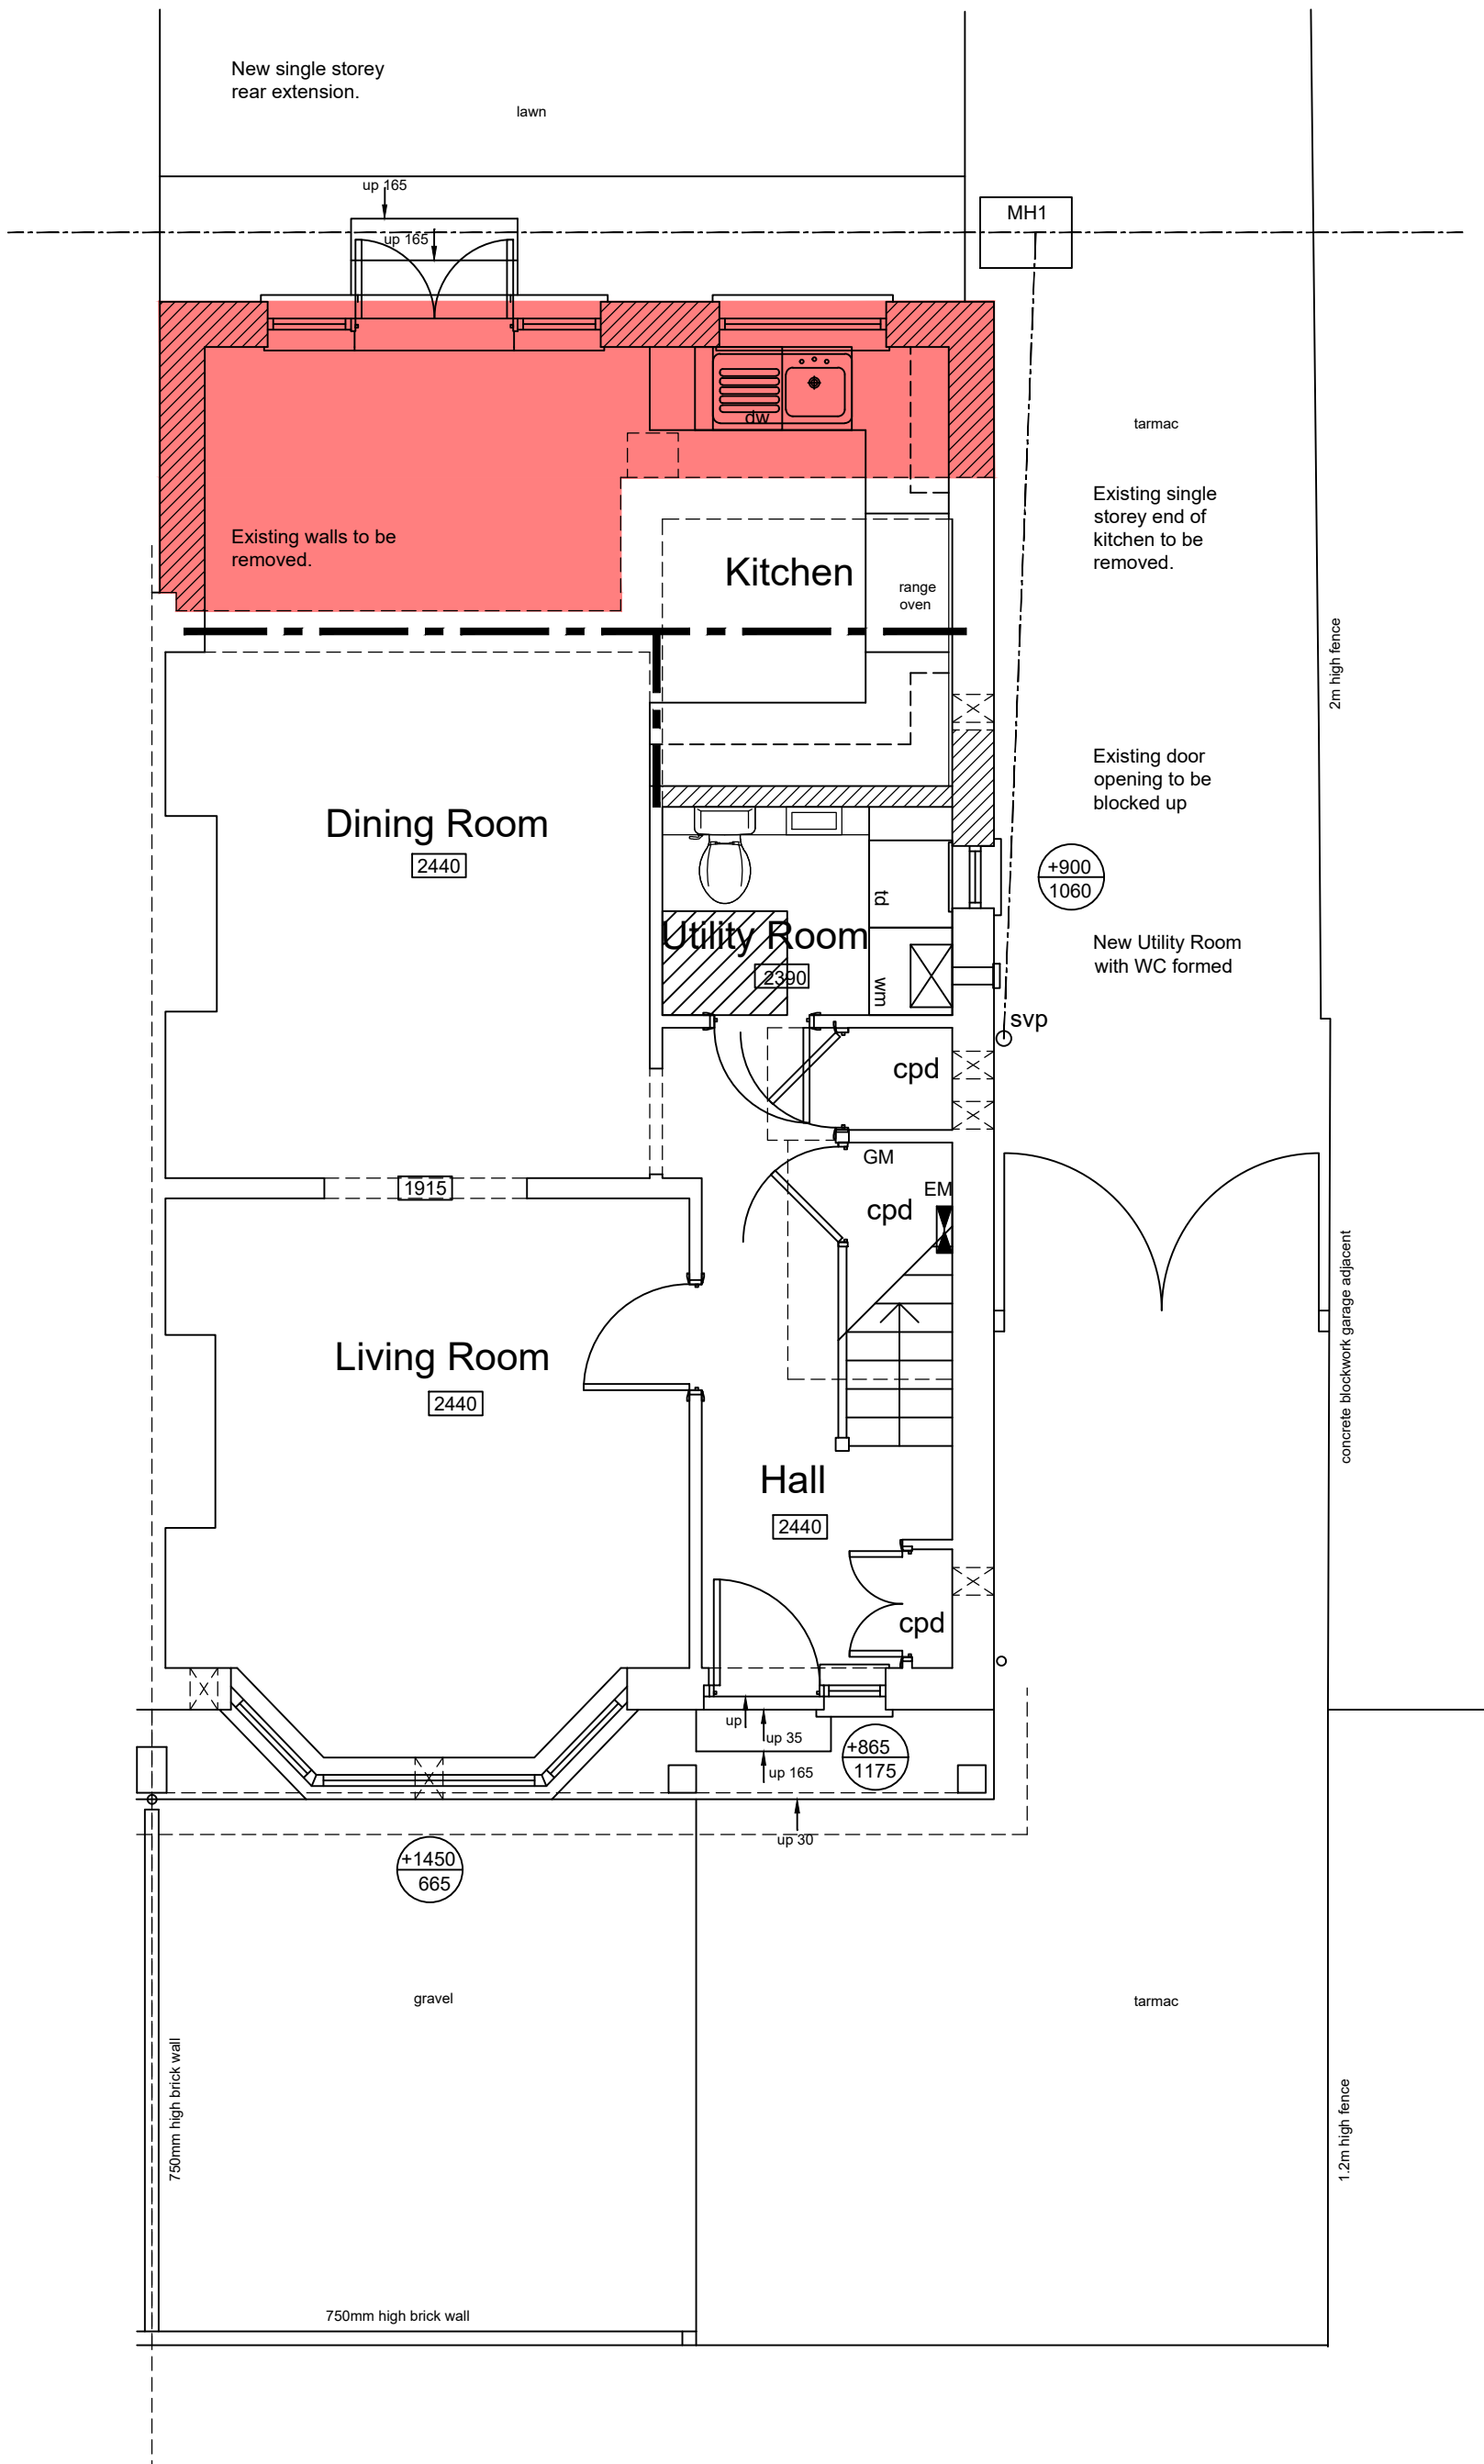

Ground Floor

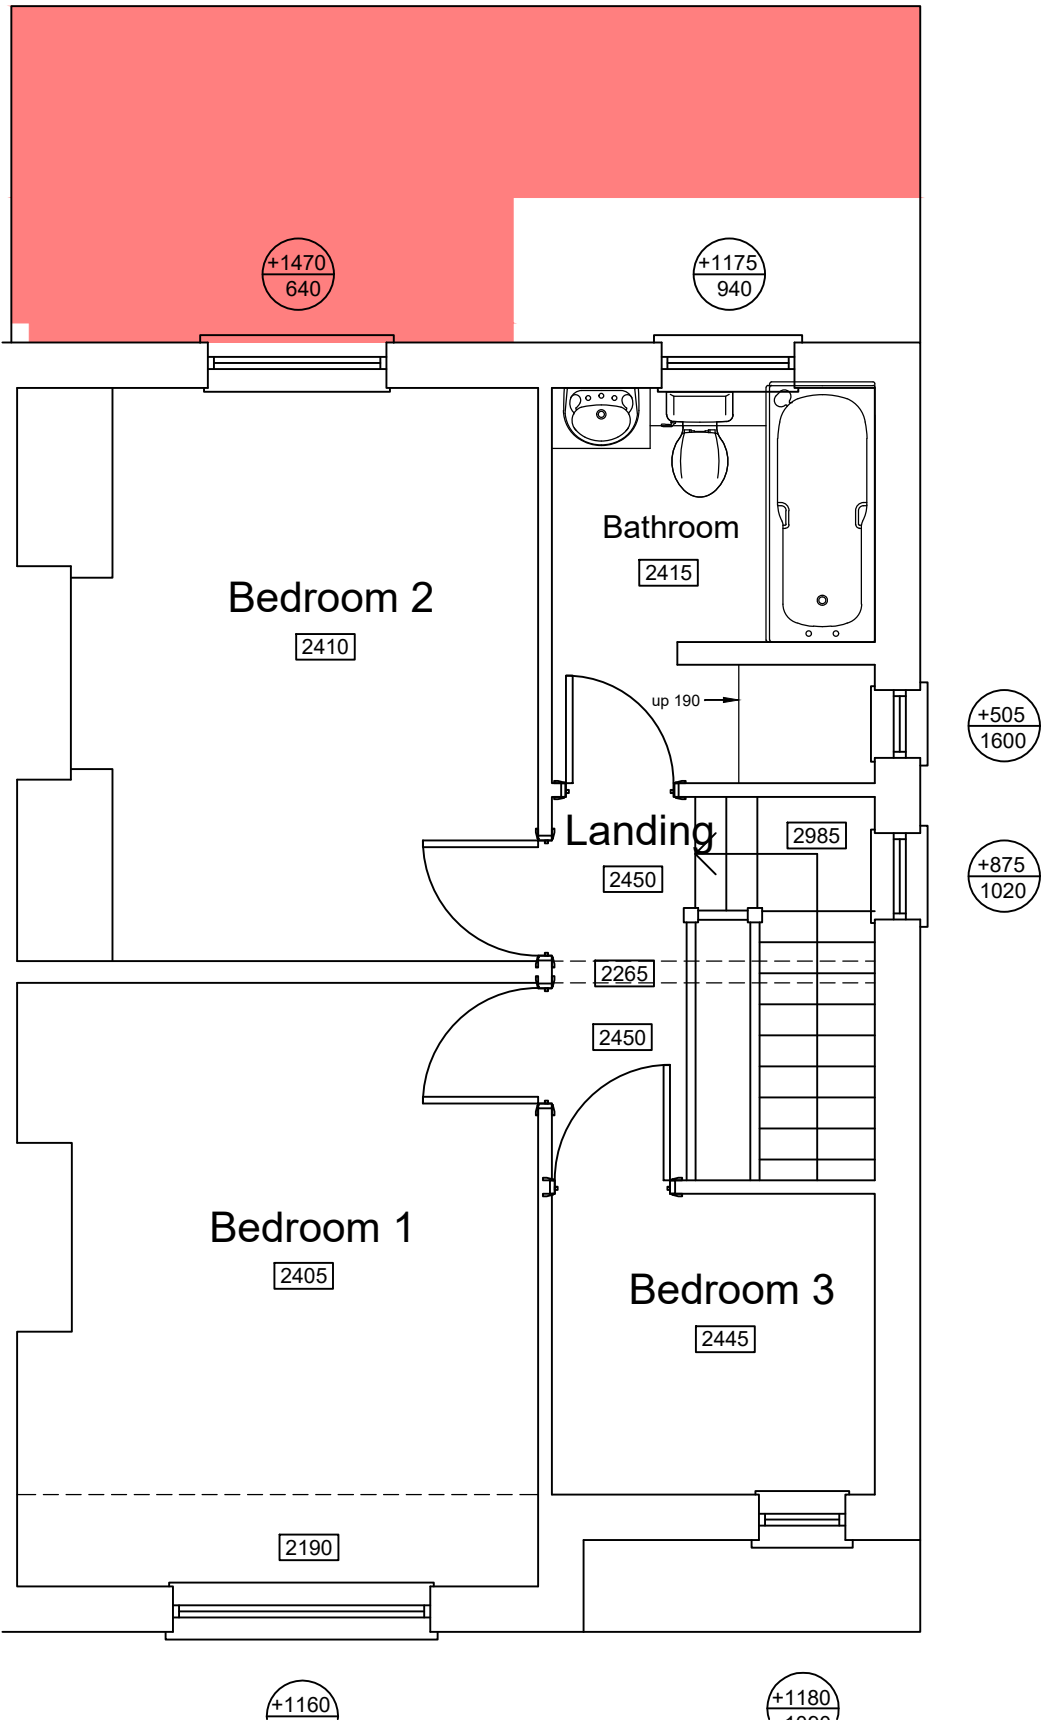

First Floor

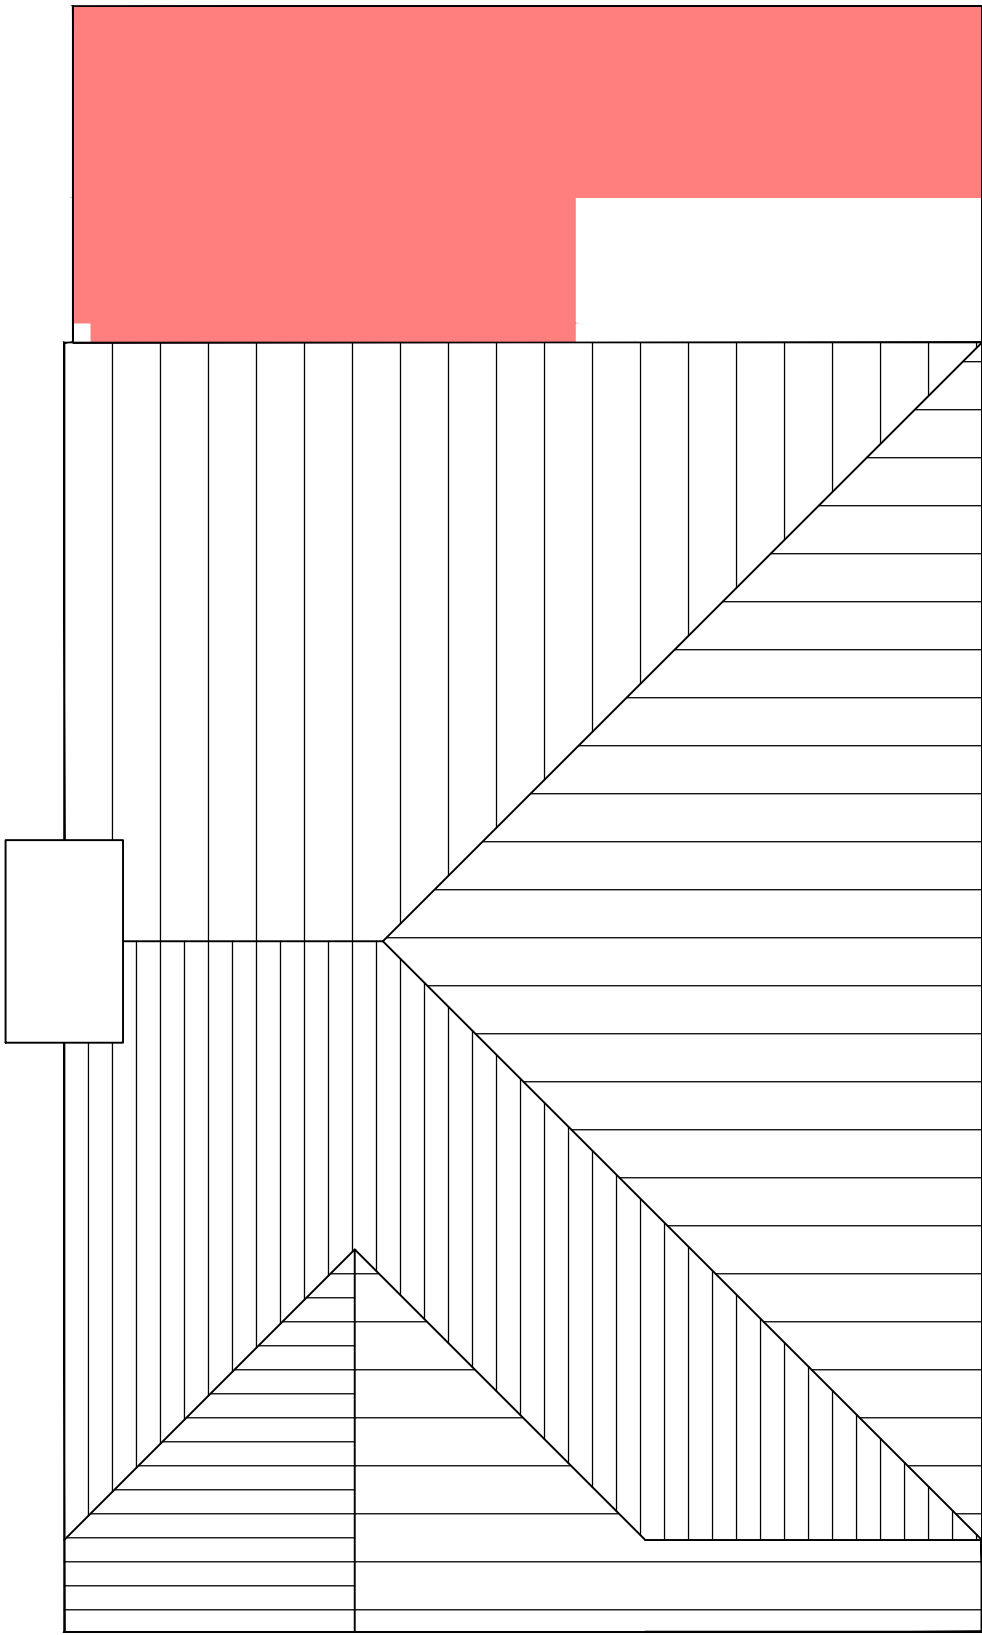

Roof Plan

B	18.12.18	Roof Plan added	EP	GP
A	17.12.18	Utility Room layout amended	EP	GP
Rev	Date	Revision Details	Dr	Ch

Emma Pinder Architects Ltd	Client's Name	Job Title	Drawing Title	Scale	Drawn	Checked	Date	Status	Job No	Drawing No	Rev
2 Oak Tree Lane, Chichester West Sussex, PO20 3GU T 07809 621606 E epinder@epinderarchitects.co.uk	Mr and Mrs Walters	25 South Way, Bognor Regis	Proposed Plans	1:50@A1	EP	GP	14.12.18	FOR APPROVAL	0029	04	B