





Front Elevation



Rear Elevation

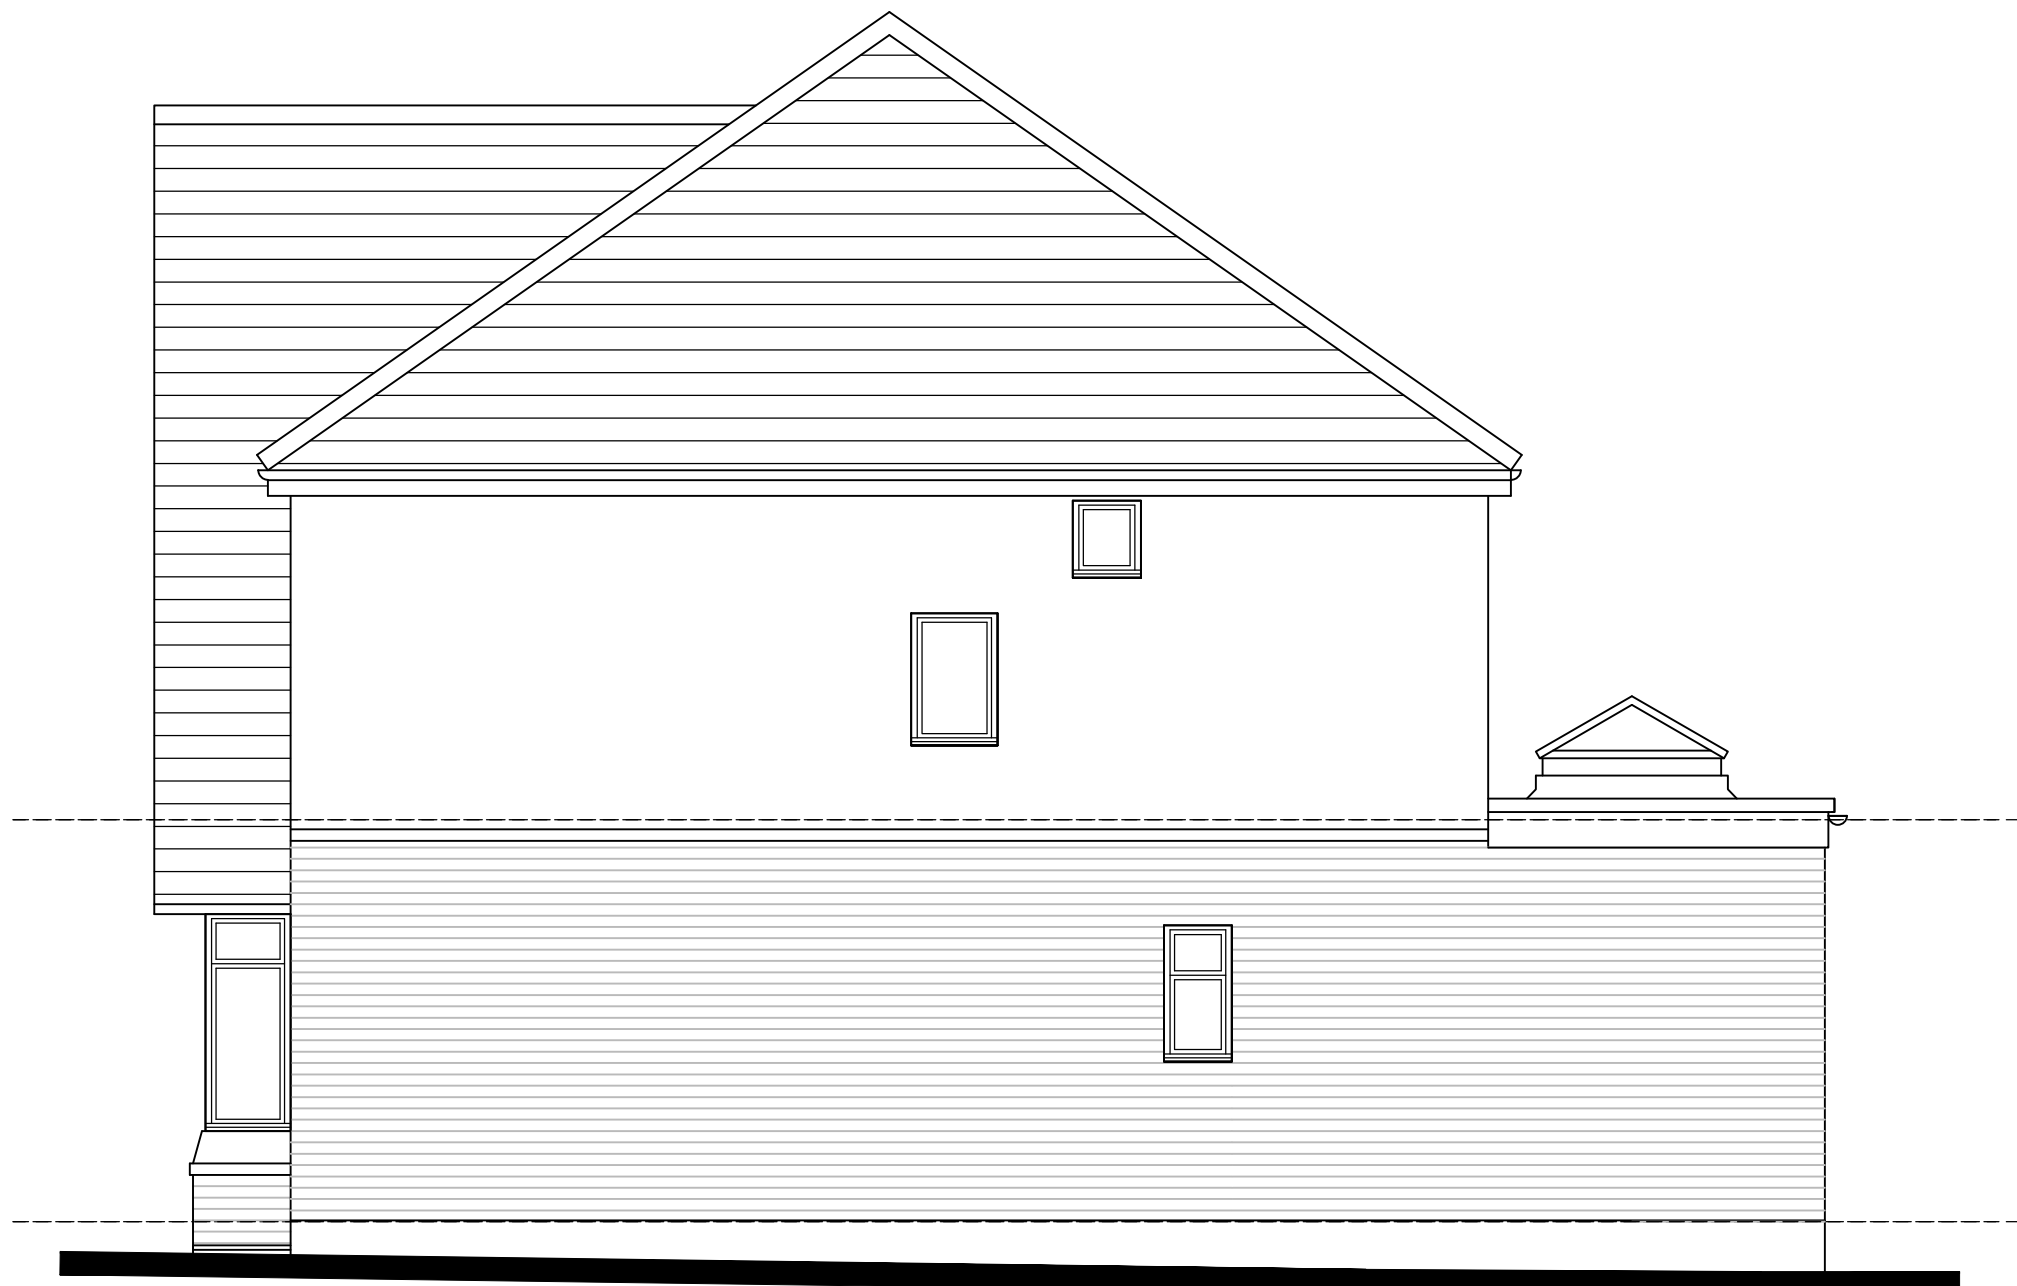

Side Elevation

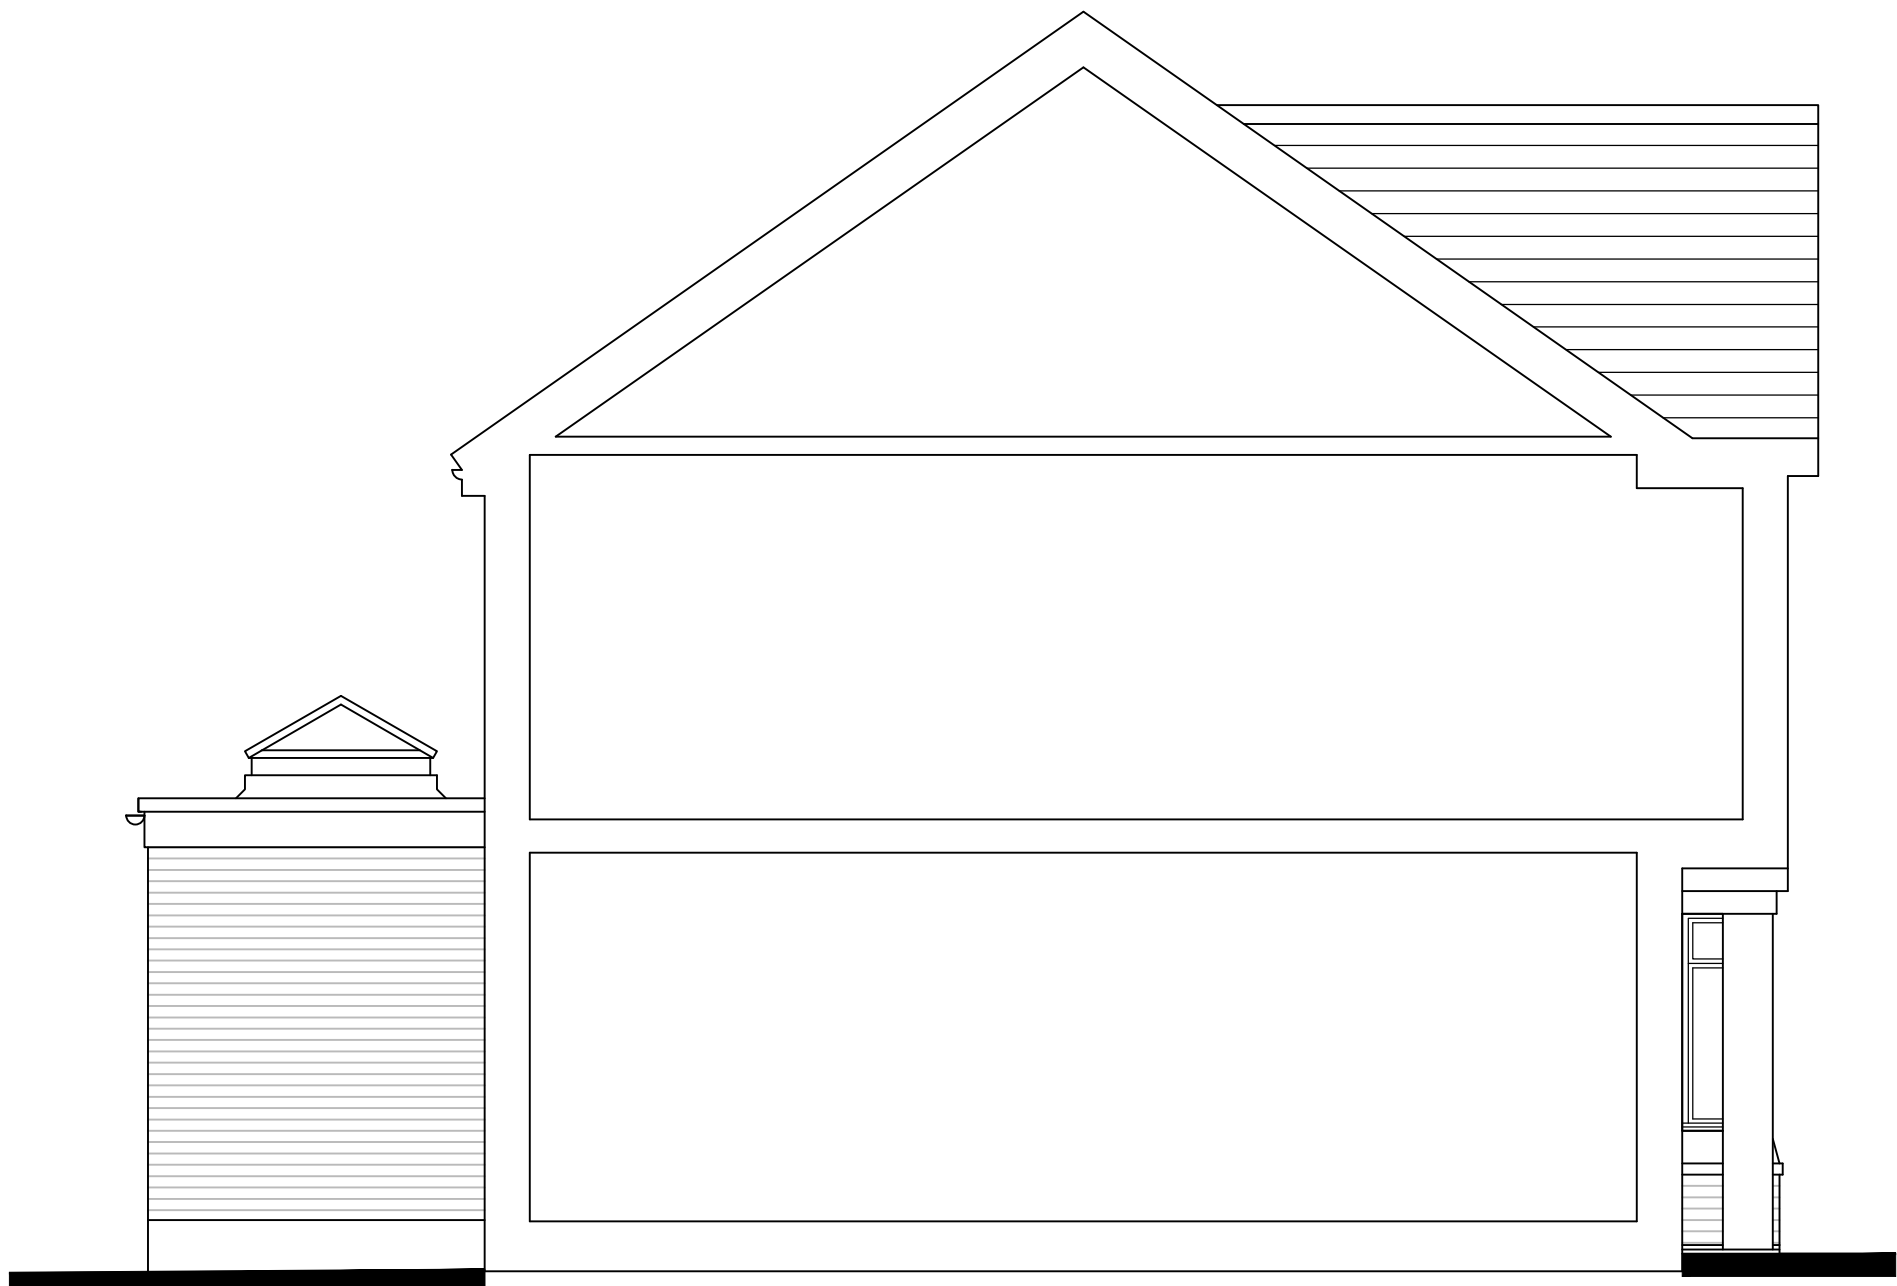

Side Elevation

Emma Pinder Architects Ltd		Client's Name	Job Title	Drawing Title	Scale	Drawn	Checked	Date	Status	Job No	Drawing No	Rev
2 Oak Tree Lane, Chichester West Sussex, PO20 3GU T 07809 621606 E epinder@epinderarchitects.co.uk		Mr and Mrs Walters	25 South Way, Bognor Regis	Proposed Elevations	1:50@A1	EP	GP	14.12.18	FOR APPROVAL	0029	05	B