






CT Architects Ltd
25 The Quadrant
Rugby, Leicestershire
CV21 2JL

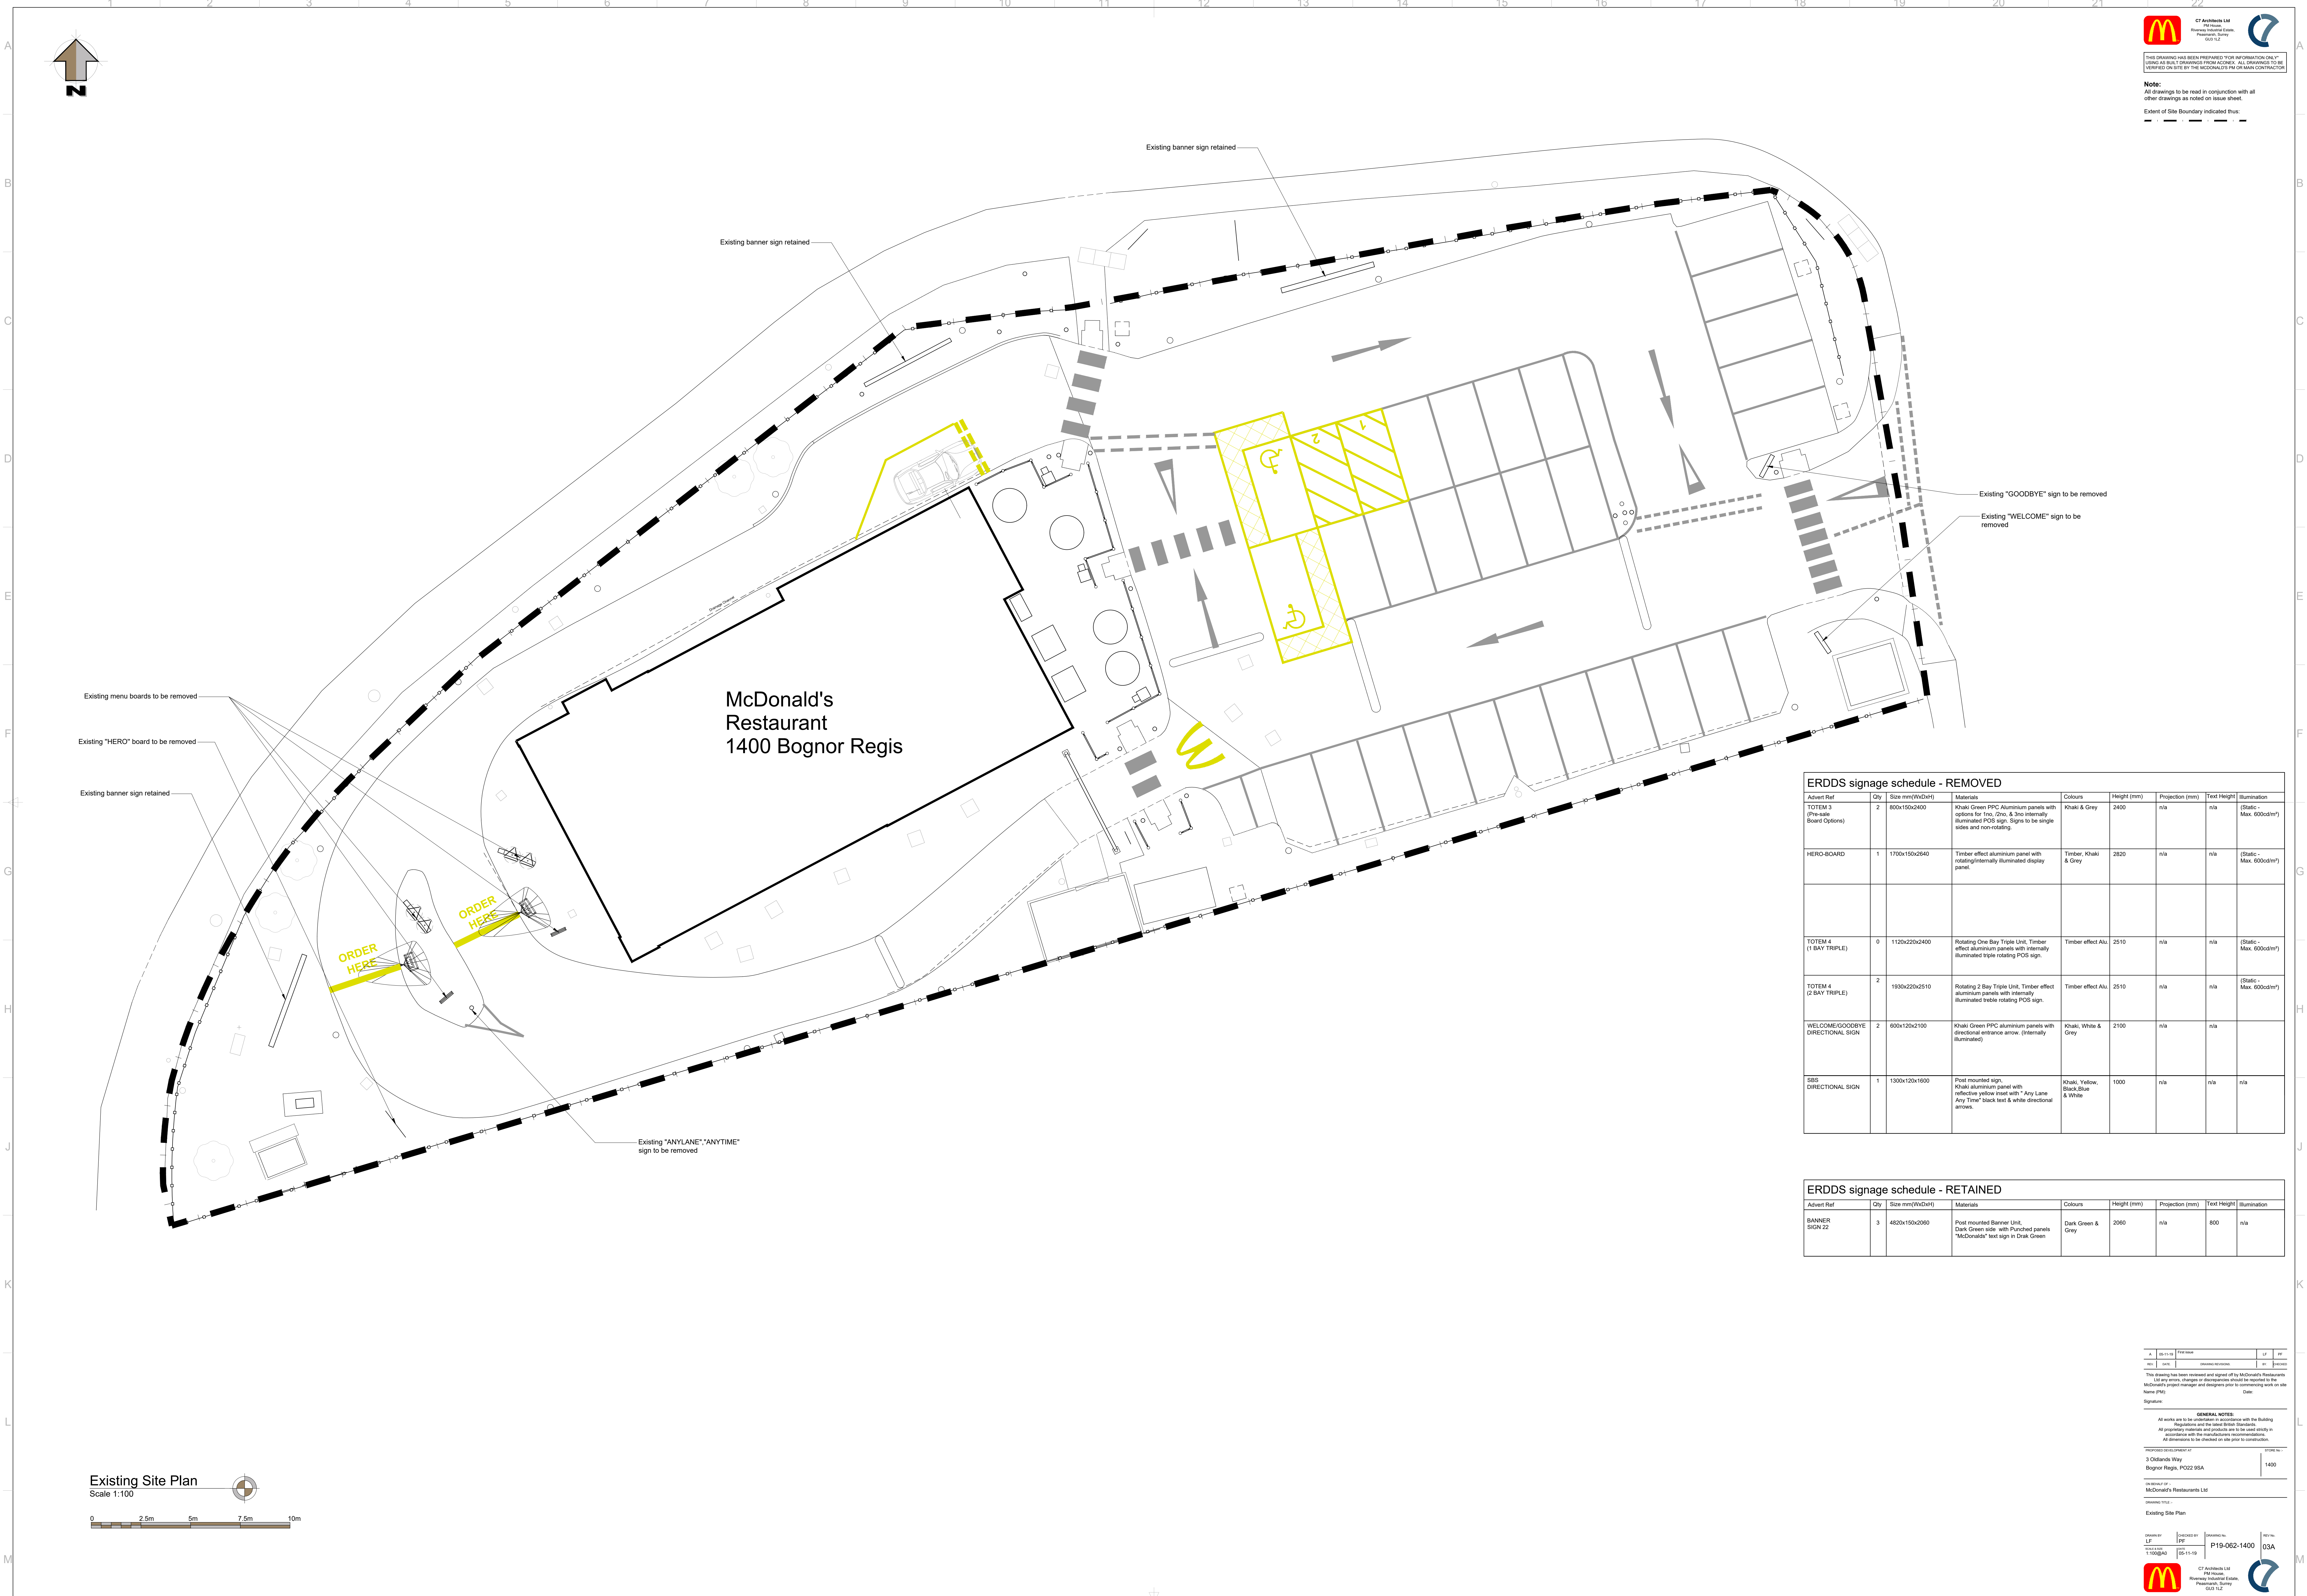


THIS DRAWING HAS BEEN PREPARED FOR INFORMATION ONLY
AND IS NOT A CONTRACT DOCUMENT. ALL DIMENSIONS TO BE
VERIFIED ON SITE BY THE MCDONALD'S PRE-OWN CONTRACTOR.

Note:
All drawings to be read in conjunction with all
other drawings as noted on issue sheet.
Extent of Site Boundary indicated thus: - - - - -

ERDDS signage schedule - REMOVED									
Advert Ref	Qty	Size mm(WxDxH)	Materials	Colours	Height (mm)	Projection (mm)	Text Height	Illumination	
TOTEM 3 (Pole-side Board Options)	2	800x150x2400	Khaki Green PPC Aluminium panels with options for Two, One, & Three internally illuminated POS sign. Signs to be single sided and non-rotating.	Khaki & Grey	2400	n/a	n/a	(Static)	Max. 600cd/m²
HERO-BOARD	1	1700x150x2640	Timber effect aluminium panel with rotating internally illuminated display panel.	Timber, Khaki & Grey	2620	n/a	n/a	(Static)	Max. 600cd/m²
TOTEM 4 (1 BAY TRIPLE)	0	1120x220x2400	Rotating One Bay Triple Unit. Timber effect aluminium panels with internally illuminated triple rotating POS sign.	Timber effect Alu.	2510	n/a	n/a	(Static)	Max. 600cd/m²
TOTEM 4 (2 BAY TRIPLE)	2	1630x220x2510	Rotating 2 Bay Triple Unit. Timber effect aluminium panels with internally illuminated treble rotating POS sign.	Timber effect Alu.	2510	n/a	n/a	(Static)	Max. 600cd/m²
WELCOME/GOODBYE DIRECTIONAL SIGN	2	600x120x2100	Khaki Green PPC aluminium panels with directional entrance arrow. (Internally illuminated)	Khaki, White & Grey	2100	n/a	n/a		
SBS DIRECTIONAL SIGN	1	1300x120x1600	Post mounted sign. Khaki aluminium panel with reflective yellow inset with "Any Lane Any Time" black text & white directional arrows.	Khaki, Yellow, Black, Blue & White	1000	n/a	n/a	n/a	

ERDDS signage schedule - RETAINED									
Advert Ref	Qty	Size mm(WxDxH)	Materials	Colours	Height (mm)	Projection (mm)	Text Height	Illumination	
BANNER SIGN 22	3	4520x150x2060	Post mounted Banner Unit. Dark Green side, with Punched panels "McDonalds" text sign in Dark Green	Dark Green & Grey	2060	n/a	800	n/a	

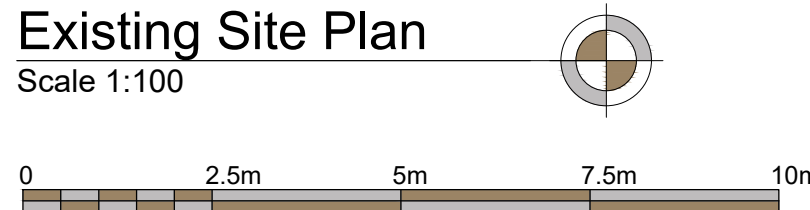

A	06-11-18	First Issue	LF	PF
REV	DATE	DESCRIPTION	BY	REASON

This drawing has been reviewed and signed off by McDonald's Restaurants. Any errors, changes or discrepancies should be reported to the relevant project manager and designers prior to commencing work on site.

Name (PMS): _____ Date: _____

Signature: _____

GENERAL NOTES

All works are to be undertaken in accordance with the Building Regulations and the relevant British Standards.

All proprietary materials and products are to be used exactly as specified with the manufacturer's recommendations.

All dimensions to be checked on site prior to construction.

PROJECT LOCATION AT:
3 Oldlands Way
Bognor Regis, PO22 9SA

PROJECT REF:
McDonald's Restaurants Ltd

DRAWING TITLE:
Existing Site Plan

DRAWN BY: LF	CHECKED BY: PF	DESIGNED BY: P19-062-1400	REV NO: 03A
SCALE: 1:100 (A3)	DATE: 06-11-18	PROJECT NO: P19-062-1400	REV NO: 03A



CT Architects Ltd
25 The Quadrant
Rugby, Leicestershire
CV21 2JL

