

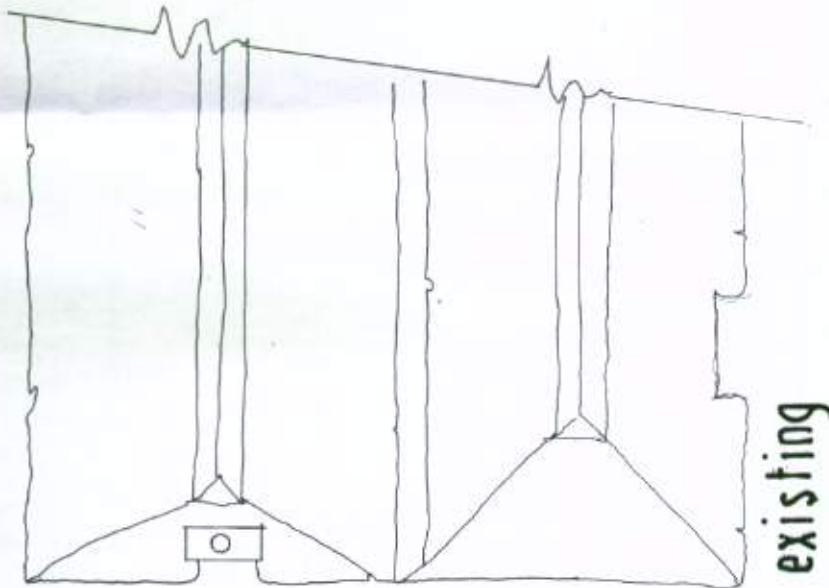


BE/13/12/L

EXISTING CHIMNEY TO BE REMOVED
ROOF STRUCTURE TO BE MADE GOOD
& ROOF AFFEYED. FINISHED WITH
THATCH TO MATCH EXISTING.

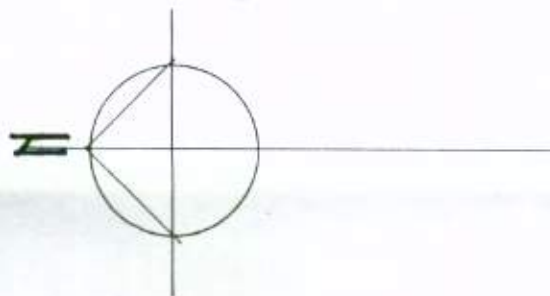

SCALE 1:100eA3

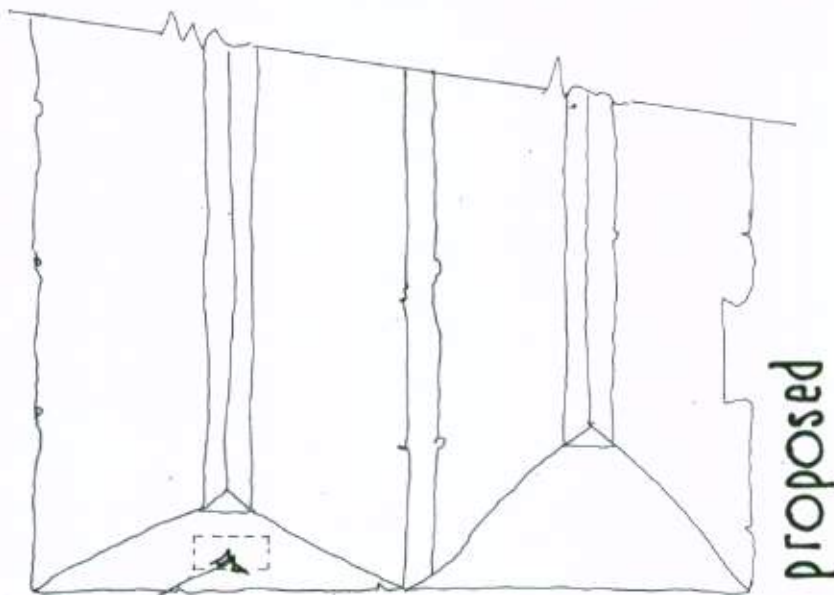

'The Chase' 101 North Bersted Street
Roof plan
Drawing no. 2011-50-03

R J C A

CHARTERED ARCHITECTS

LIME KILN BARN COLWORTH

CHICHESTER PO20 2DS WEST SUSSEX

TEL: 01243 - 787011 FAX: 01243 - 787022

