



NO.	BE	13	12	12
				
RECEIVED		9.3.12		

LINE OF EXISTING CHIMNEY TO BE REMOVED - ROOF STRUCTURE TO BE REPAIRED & ROOF FINISHED WITH THATCH TO MATCH EXISTING

STONE FACING TO BE REMOVED - BRICK QUOINIONS TO BE REPAIRED - SECTION OF WALL TO BE RE-INSTALLED WITH BRICKWORK LINE NO LONGER TO BE USED

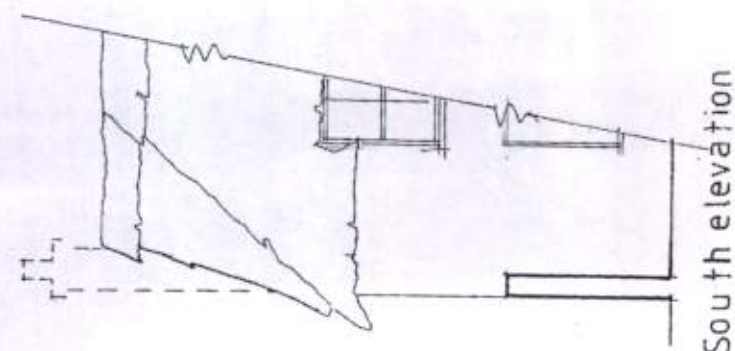

South elevation

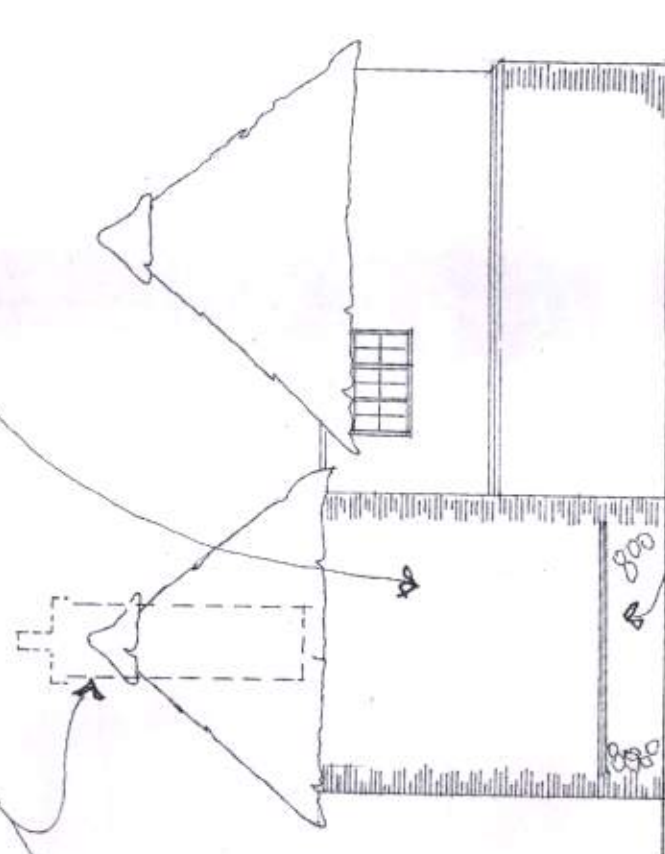

West elevation

EXISTING STONE FACING RETAINED BELOW TWO COURSES OF BRICKWORK



North elevation

REV 'A' - BRICKWORK TO BE USED 09.03.2012

SCALE 1:100e A3



'The Chose' 101 North Bersted Street
Elevations - proposed
Drawing no. 2011-50-02 A

R J C A

CHARTERED ARCHITECTS

LIME KILN BARN COLWORTH

CHICHESTER PO20 2DS WEST SUSSEX

TEL: 01243 - 787011 FAX: 01243 - 787022