

E


Scale 1:25 @ A3
Opening Hours ~ Wall Mounted
Folded 500 x 720mm aluminium
panel c/w Foamex back tray.


SOUTH ELEVATION

Scale 1:100 @ A3

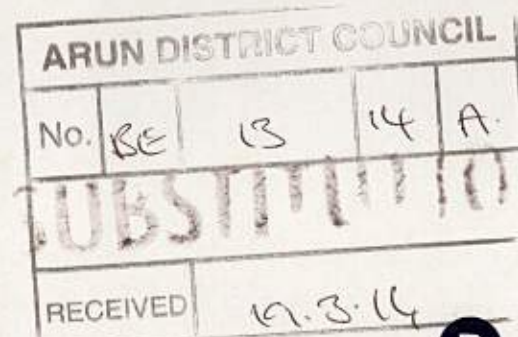
A
~ SOUTH (FRONT) ELEVATION ~

Overall: 27,380 x 865mm

 STD ~ 4,500mm Badge Logo / STD ~ 4500mm Pair Scribed Cut Out Panels and STD ~ 4,500mm Pair Ladder Frames
7-OFF STD Fascia Panels and 2-OFF Site Specific Fascia Panels along with 5-OFF STD Ladder Frames and 5-OFF Site Specific Ladder Frames.

D

Reception Check In ~ 2,900 x 1,100
c/w Reception Down lighter ~ 2,900
Including Adjustable Brackets

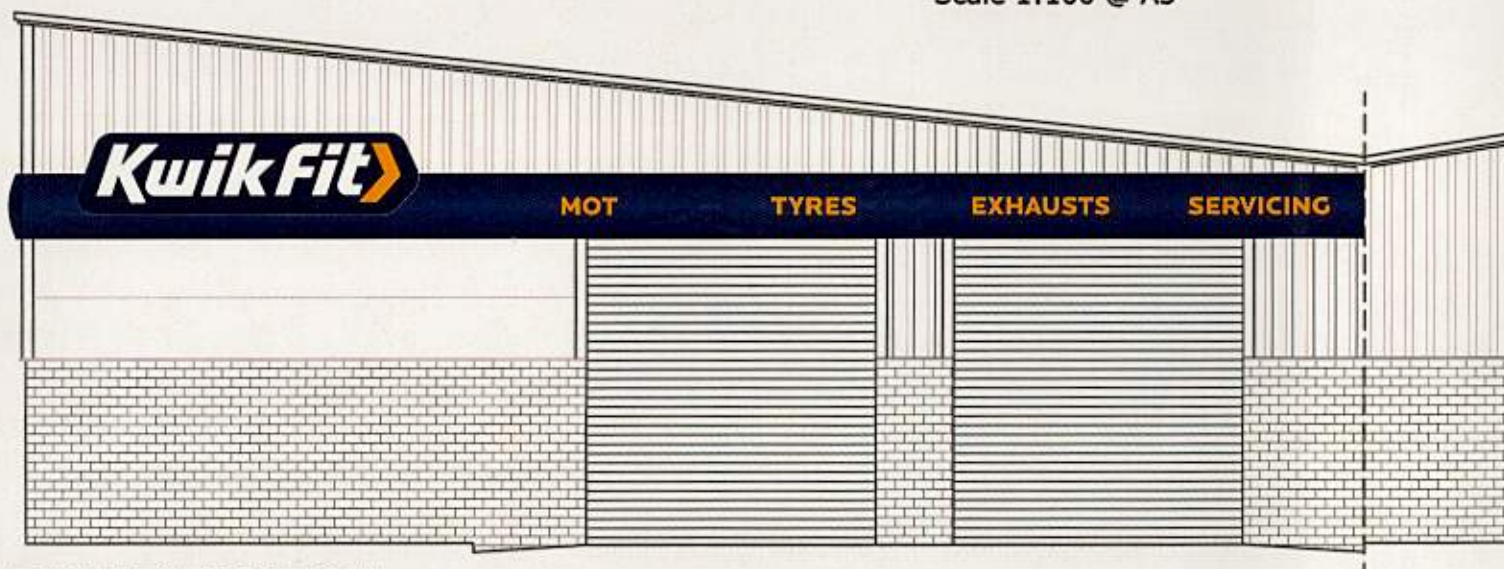

B
~ WEST (L/H SIDE) ELEVATION ~

Overall: 17,750 x 865mm

STD ~ 4,500mm Badge Logo / STD ~ 4500mm Pair Scribed Cut Out Panels and
STD ~ 4,500mm Pair Ladder Frames
3-OFF STD Fascia Panels and 1-OFF Site Specific Fascia Panels along with
3-OFF STD Ladder Frames and 2-OFF Site Specific Ladder Frames.


WEST ELEVATION

Scale 1:100 @ A3


EAST ELEVATION

Scale 1:100 @ A3

C
~ EAST (R/H SIDE) ELEVATION ~

Overall: 17,750 x 865mm

STD ~ 4,500mm Badge Logo / STD ~ 4,500mm Pair Scribed Cut Out Panels and
STD ~ 4500mm Pair Ladder Frames
3-OFF STD Fascia Panels and 1-OFF Site Specific Fascia Panels along with
3-OFF STD Ladder Frames and 2-OFF Site Specific Ladder Frames.

Image Technique Ltd.
Saxon Business Park
Stoke Prior, Bromsgrove,
Worcester
Tel: +44 (0)1527 578 533
www.imagetechnique.co.uk

Drawing Title: Signage Proposal				Job No: N / A	Drawing No: kwikfit/sites/newimage/bognorregis/proposal	Client: Kwik Fit	
Date: 27.08.2013	Scale: 1:25 @ A3 PRINTED	Drawn By: Andy D.	Checked By:	Revision Details: Rev C (RJB) - Site plan revised to match ordinance survey Rev B: (MRW): Updated for Planning Rev A: (Andy D): Poster units & MOT signs added, fascia		Rev: C	Date: 19-03-14
						Site Address: Unit 4 Southern Cross Trading Estate Shripney Road Bognor Regis PO22 9NF	