


SITE PLAN KEY

- A** 27380 x 865mm running fascia panels c/w 4500 x 1080mm internally illuminated 'Badge' logo.
- B** 17750 x 865mm running fascia panels c/w 4500 x 1080mm internally illuminated 'Badge' logo
- C** 17750 x 865mm running fascia panels c/w 4500 x 1080mm internally illuminated 'Badge' logo
- D** NON STD ~ 2900 x 800mm Folded aluminium 'Reception Check In' sign c/w 2900mm down lighter.
- E** 500 x 720mm Folded aluminium Opening Hours sign.
- F** 2700 x 1170mm 'Welcome to' non illuminated freestanding sign
- G** 4.6mtr standard totem sign - Position tbc by KwikFit Project manager.

SITE PLAN
Scale 1:200 @ A3

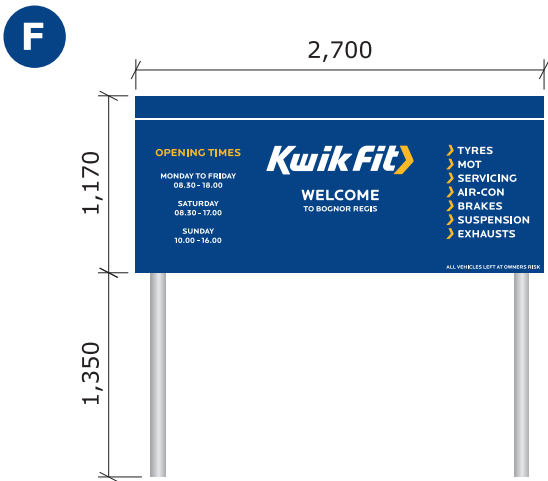

Scale 1:50 @ A3
STD ~ Car Park - Double Sided ~ Front & Back
STD ~ Pair Car Park Legs + Caps
4-OFF Sign Fix Clips + Bolts to suit.

Drawing Title: Signage Proposal				Job No: N / A	Drawing No: kwikfit/sites/newimage/bognorregis/proposal		Client: Kwik Fit
Date: 27.08.2013	Scale: 1:25 @ A3 PRINTED	Drawn By: Andy D.	Checked By:	Revision Details: Rev B: (MRW): Updated for Planning Rev A: (Andy D): Poster units & MOT signs added, fascia text updated, along with internal signage.		Rev: B	Date: 28.1.14
						Site Address: Unit 4 Southern Cross Trading Estate Shripney Road Bognor Regis PO22 9NF	



KWIK-FIT BOGNOR REGIS 572

E

KwikFit

Opening Times


Mon - Fri 08.30 - 18.00

Saturday 08.30 - 17.00

Sunday 10.00 - 16.00


No Booking Necessary

Scale 1:25 @ A3
Opening Hours ~ Wall Mounted
Folded 500 x 720mm aluminium
panel c/w Foamex back tray.

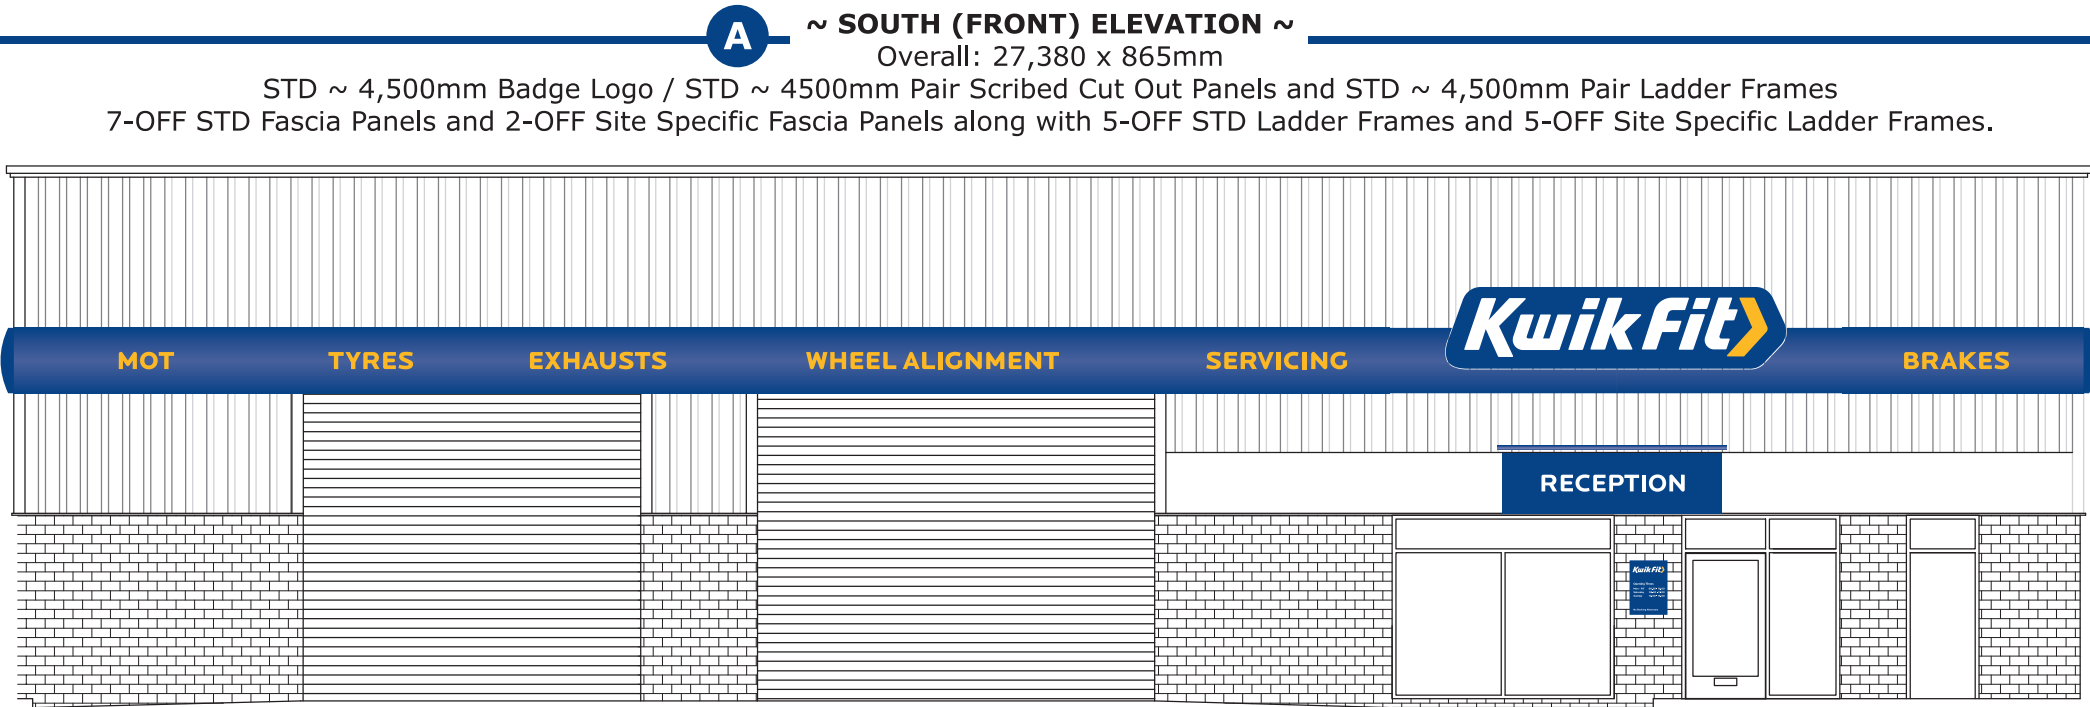


SOUTH ELEVATION
Scale 1:100 @ A3

D Reception Check In ~ 2,900 x 1,100
c/w Reception Down lighter ~ 2,900
Including Adjustable Brackets

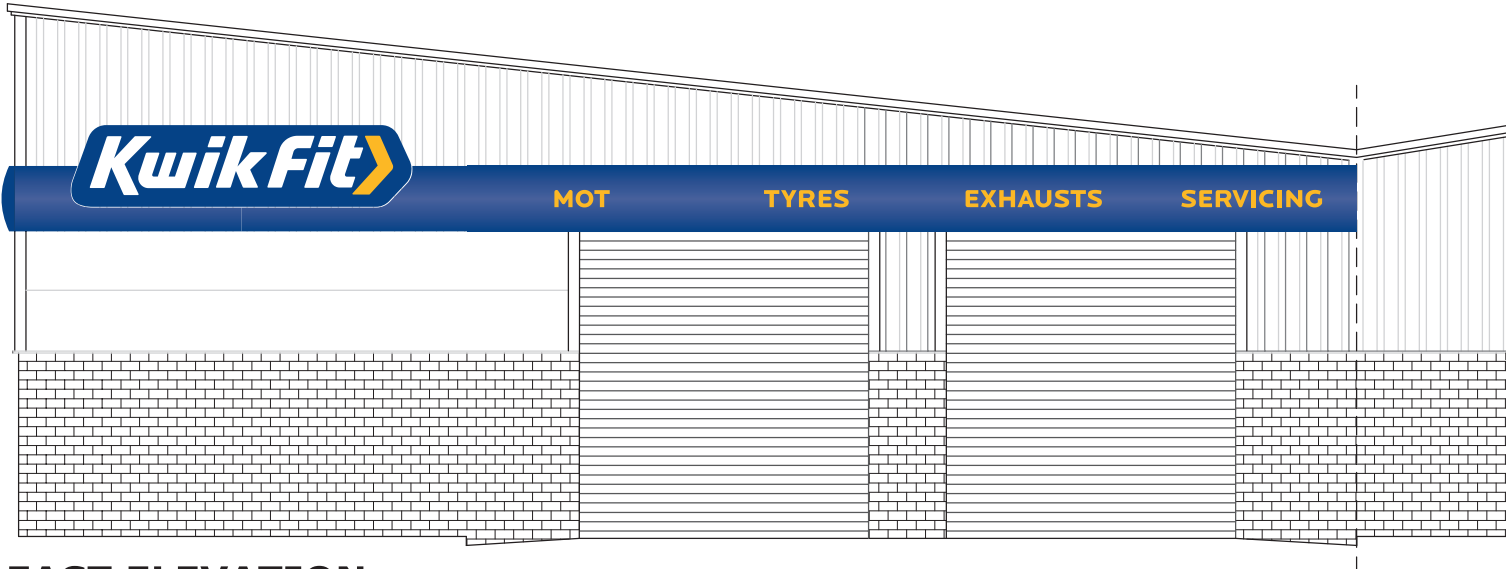

EAST ELEVATION
Scale 1:100 @ A3

B ~ EAST (R/H SIDE) ELEVATION ~
Overall: 17,750 x 865mm
STD ~ 4,500mm Badge Logo / STD ~ 4,500mm Pair Scribed Cut Out Panels and STD ~ 4500mm Pair Ladder Frames
3-OFF STD Fascia Panels and 1-OFF Site Specific Fascia Panels along with 3-OFF STD Ladder Frames and 2-OFF Site Specific Ladder Frames.


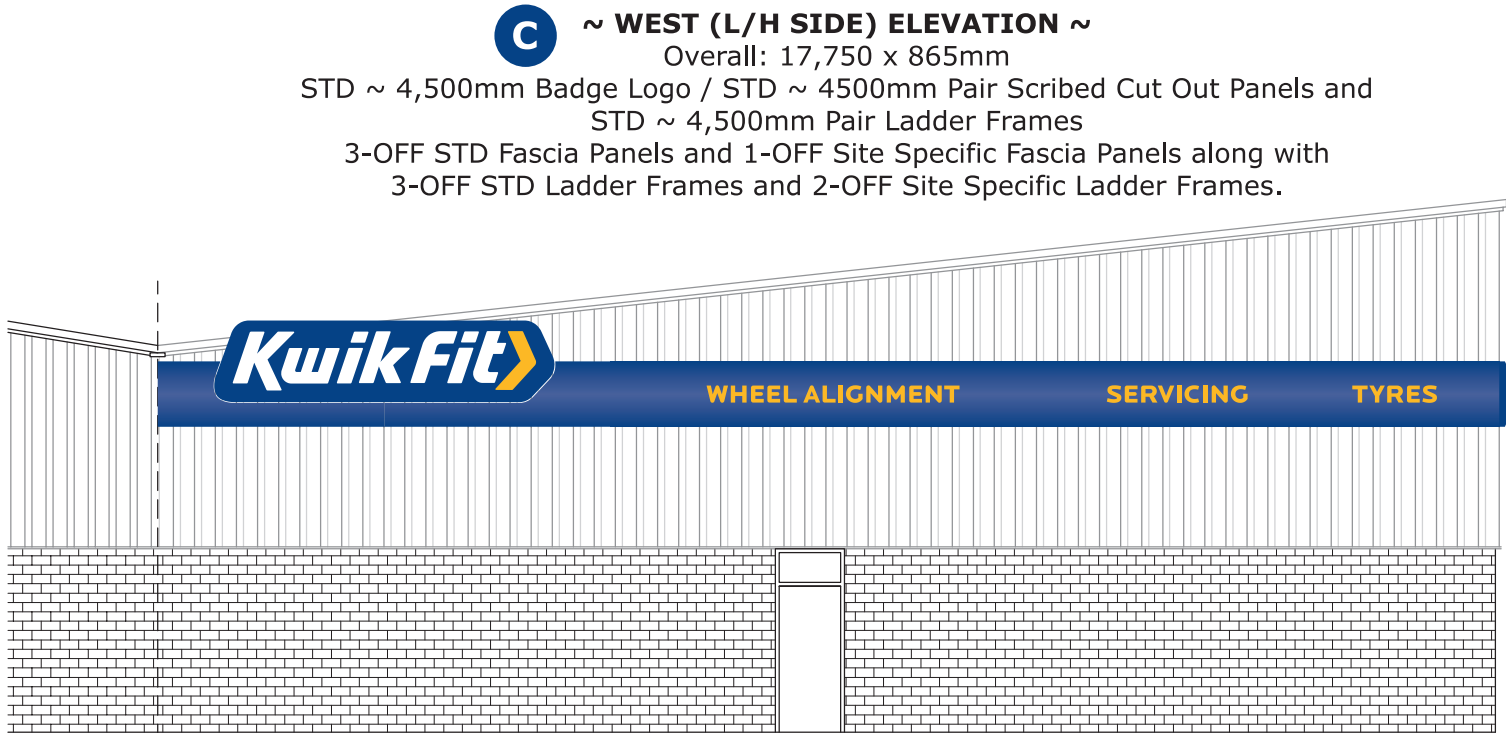


WEST ELEVATION
Scale 1:100 @ A3



Image Technique Ltd.
Saxon Business Park
Stoke Prior, Bromsgrove,
Worcester
Tel: +44 (0)1527 578 533
www.imagetechnique.co.uk

Drawing Title: Signage Proposal				Job No: N / A	Drawing No: kwikfit/sites/newimage/bognorregis/proposal		Client: Kwik Fit	
Date: 27.08.2013	Scale: 1:25 @ A3 PRINTED	Drawn By: Andy D.	Checked By:	Revision Details: Rev B: (MRW): Updated for Planning Rev A: (Andy D): Poster units & MOT signs added, fascia text updated, along with internal signage.		Rev: B	Date: 28.1.14	Site Address: Unit 4 Southern Cross Trading Estate Shripney Road Bognor Regis PO22 9NF

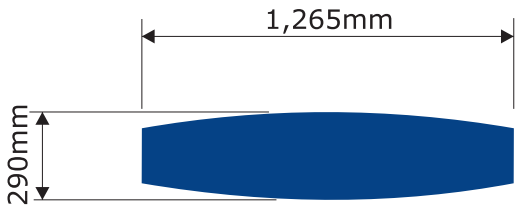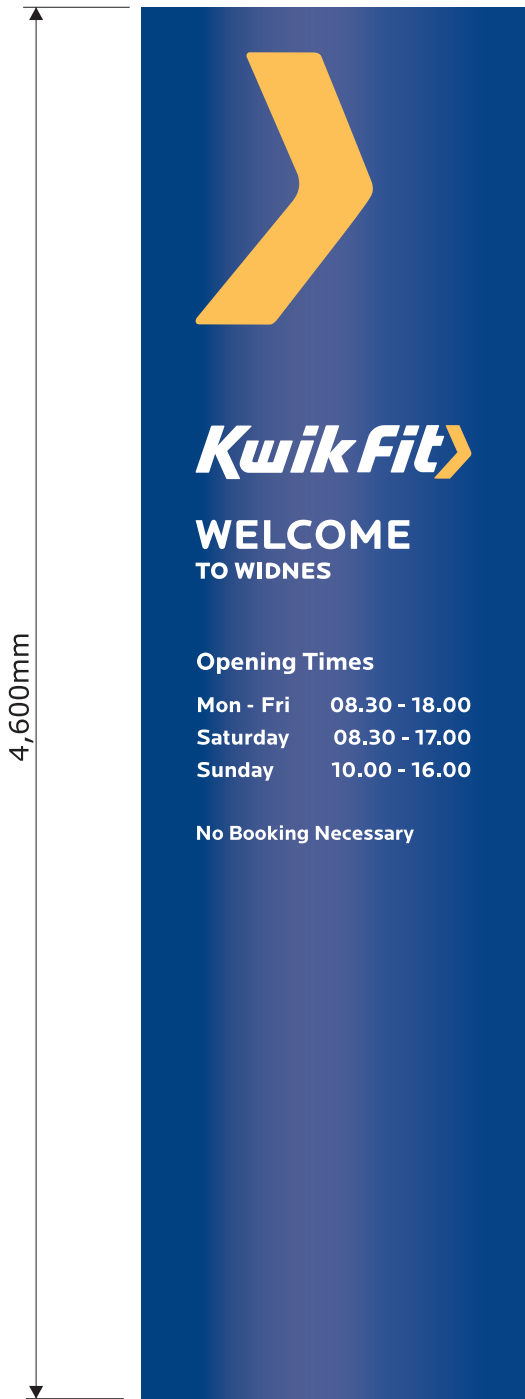

New d/sided 4.6m high internally illuminated totem sign.
Scale 1:25 @ A3.

Drawing Title: Signage Proposal				Job No: N / A	Drawing No: kwikfit/sites/newimage/bognorregis/proposal		Client: Kwik Fit
Date: 27.08.2013	Scale: 1:25 @ A3 PRINTED	Drawn By: Andy D.	Checked By:	Revision Details: Rev B: (MRW): Updated for Planning Rev A: (Andy D): Poster units & MOT signs added, fascia text updated, along with internal signage.		Rev: B	Date: 28.1.14
				Site Address: Unit 4 Southern Cross Trading Estate Shripney Road Bognor Regis PO22 9NF			