


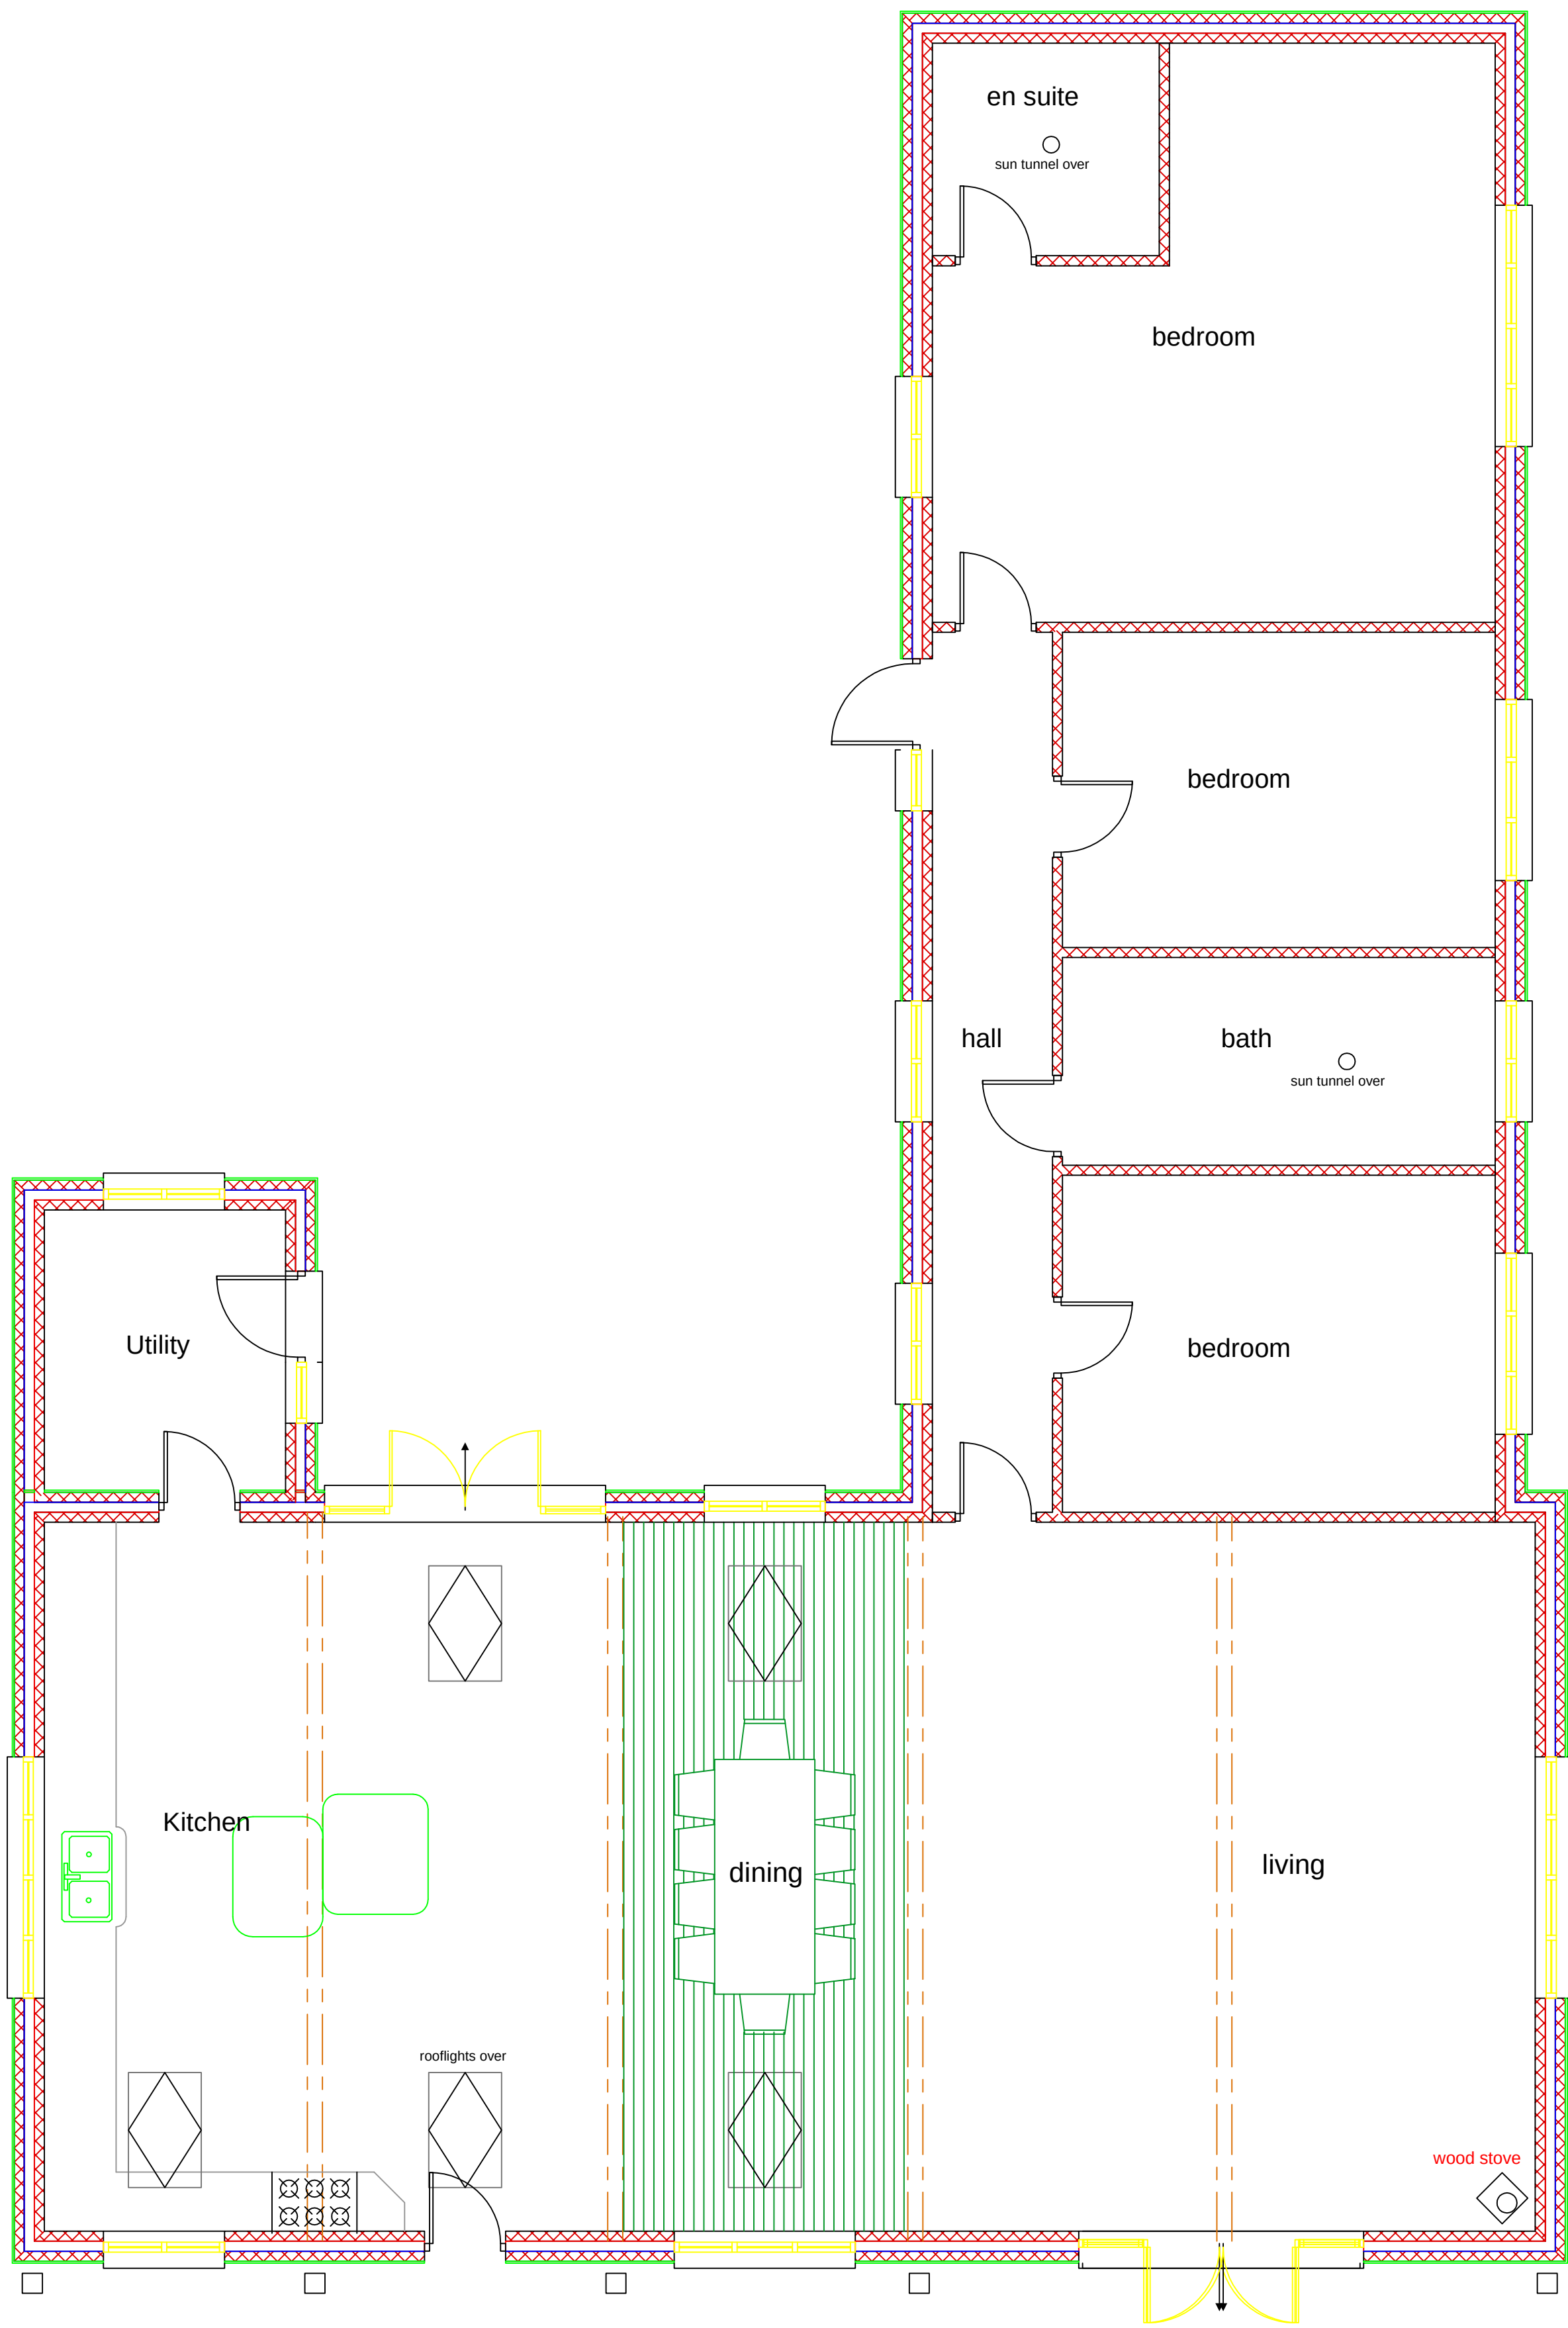

CLIENT
M. GRAINGER

PROJECT
BERRY LANE
NORTH BERSTED

TITLE
FLOOR PLAN

STATUS
PLANNING

DATE
05.02.2020

SCALE
1: 50@A1

DRAWN BY
SJ

REVIEWED BY
SJ

DRAWING NUMBER
3E

STEPHEN JUPP MRTPI
CHARTERED TOWN PLANNER
348 CHICHESTER ROAD, BOGNOR REGIS
West Sussex PO21 5BX
Tel 01243 822113
Email: steve@planning-solutions.co.uk
www.planning-solutions.co.uk