



Front Elevation Plan - Existing

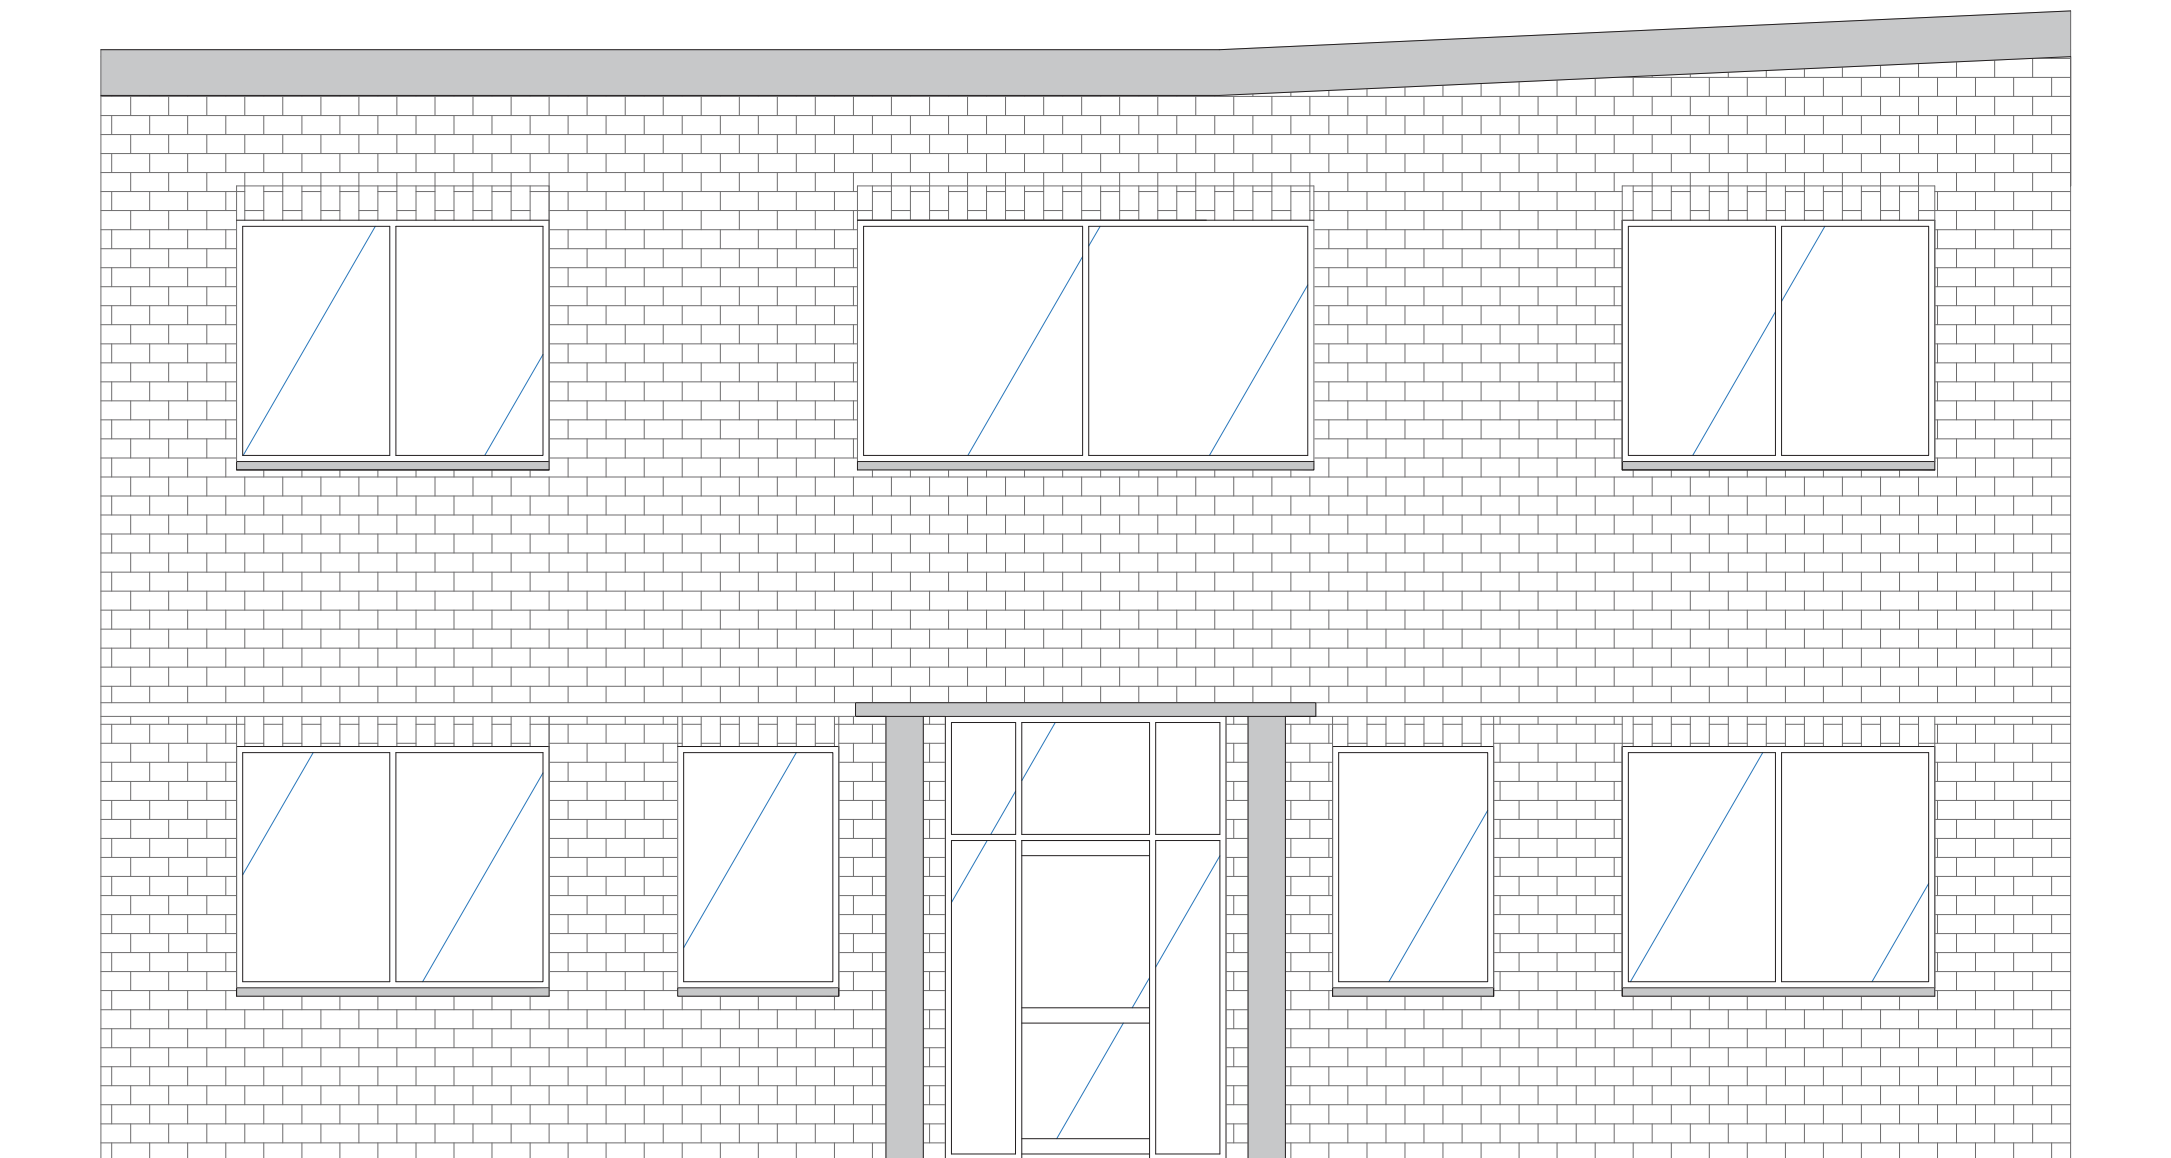

SCALE BAR

 

Project:

Energie Fitness

Project Address:

Energie Fitness
Unit 8
Clock Park
Shripney Road
Bersted
PO22 9NH

Drawing:

Elevational Plan
-Existing

Drawing No.

EF01

Scale:

1:50@A3

Drawings produced by
Tracy Johnson

Telephone: 01376 332121

Do not manufacture from these drawings,
full site survey will be required by
signage contractor.