

NOTES:

Dimensions to be checked on site before commencing work. Any discrepancies shall be reported to the architect immediately.

Do not scale from these drawings except for planning purposes. Use figured dimensions only.


Where applicable this drawing is to be read in conjunction with other consultants' drawings.




North elevation scale 1:100



South elevation scale 1:100

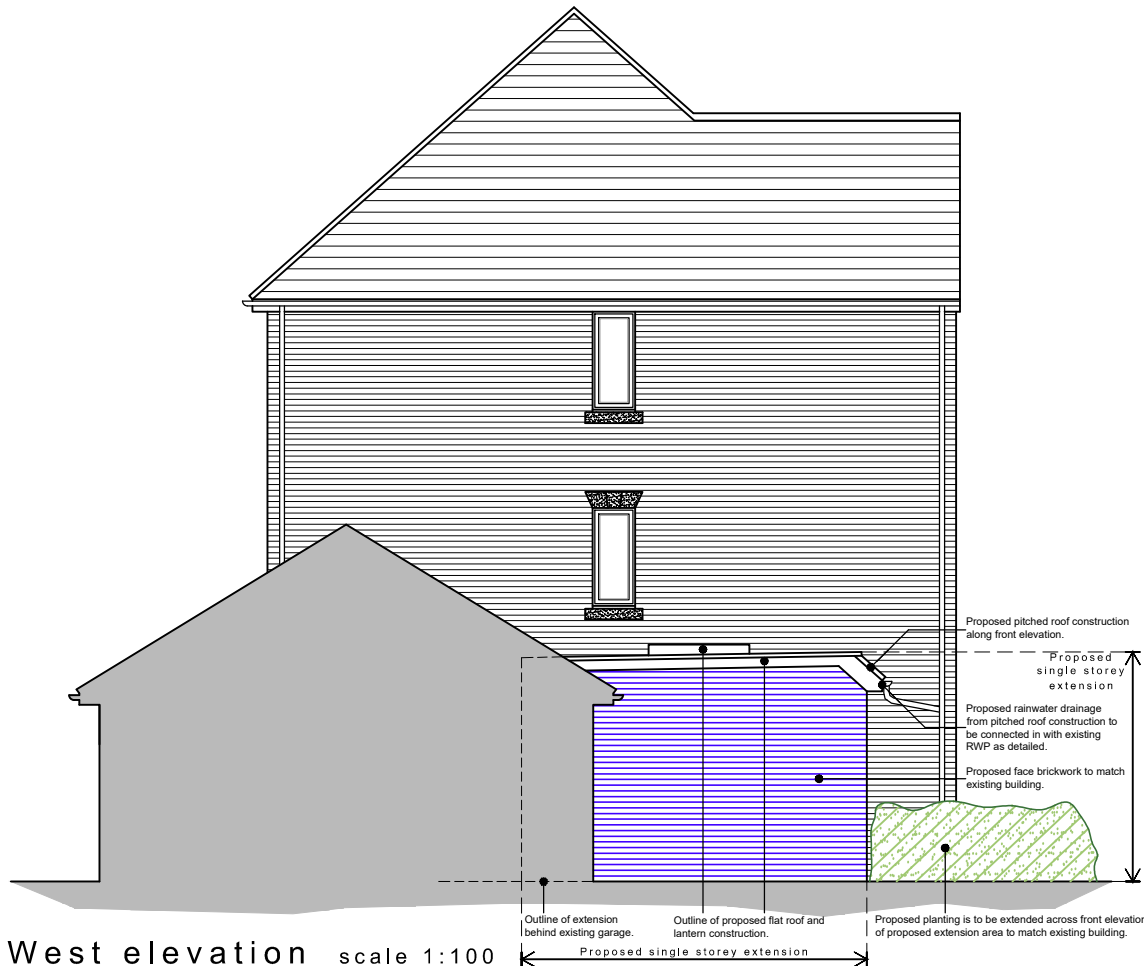

West elevation scale 1:100

 

1:100

Existing walls Proposed walls Proposed structure

For
MR & MRS BURT

Project
PROPOSED EXTENSION
AT 44 ELBRIDGE AVENUE, BOGNOR REGIS
PO21 5BL

Title
PROPOSED ELEVATIONS

Date Drawn Scale Checked
JUNE 2021 SR as noted @ A3 -

Job Number Drawing Number Revision
PL470.21 -04 A

Office Tel:
01243 933732

Email:
admin@jb-architecturedesign.com

Web:
www.jb-architecturedesign.com

