


NOTES:


Dimensions to be checked on site before commencing work. Any discrepancies shall be reported to the architect immediately.

Do not scale from these drawings except for planning purposes. Use figured dimensions only.

Where applicable this drawing is to be read in conjunction with other consultants' drawings.

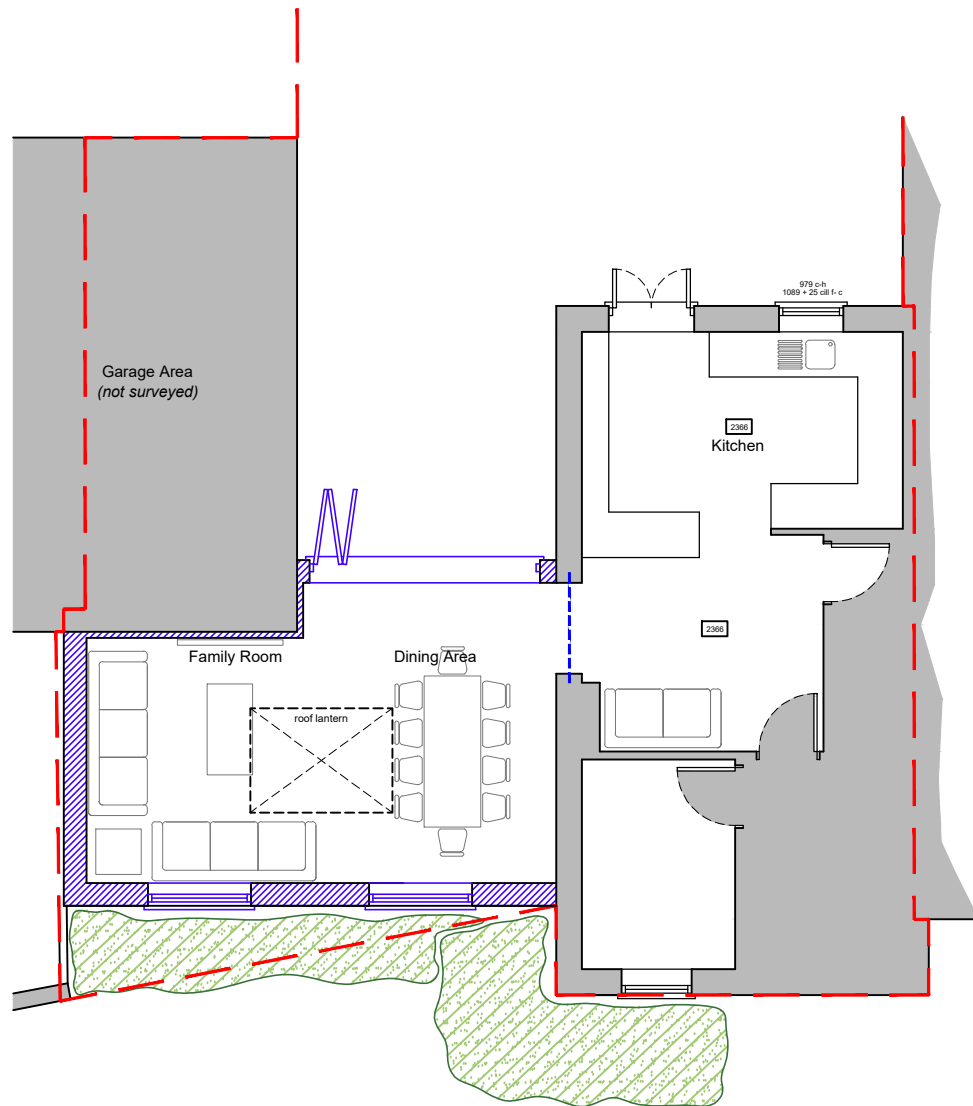

Ground floor plan scale 1:100

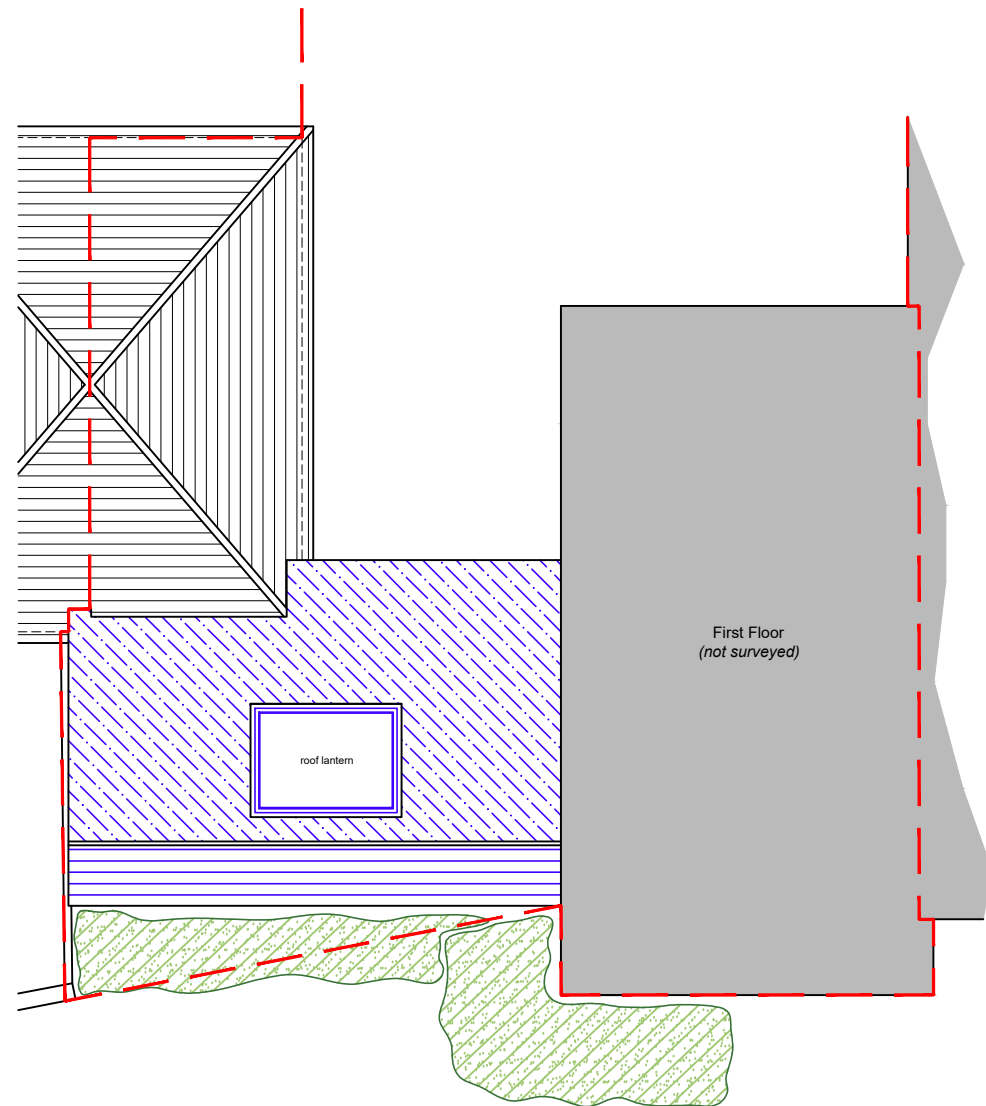

First floor plan scale 1:100

1 0 1 2 3 4 5 6 7 8 9m

1:100

Existing walls Proposed walls Proposed structure

For
MR & MRS BURT

Project
PROPOSED EXTENSION
AT 44 ELBRIDGE AVENUE, BOGNOR REGIS
PO21 5BL

Title
PROPOSED FLOOR PLANS

Date	Drawn	Scale	Checked
JUNE 2021	SR	as noted @ A3	-

Job Number	Drawing Number	Revision
PL470.21	-03	A

Office Tel:
01243 933732

Email:
admin@jb-architecture.com

Web:
www.jb-architecture.com

