






EXISTING / PROPOSED SOUTH EAST
FACING FRONT ELEVATION

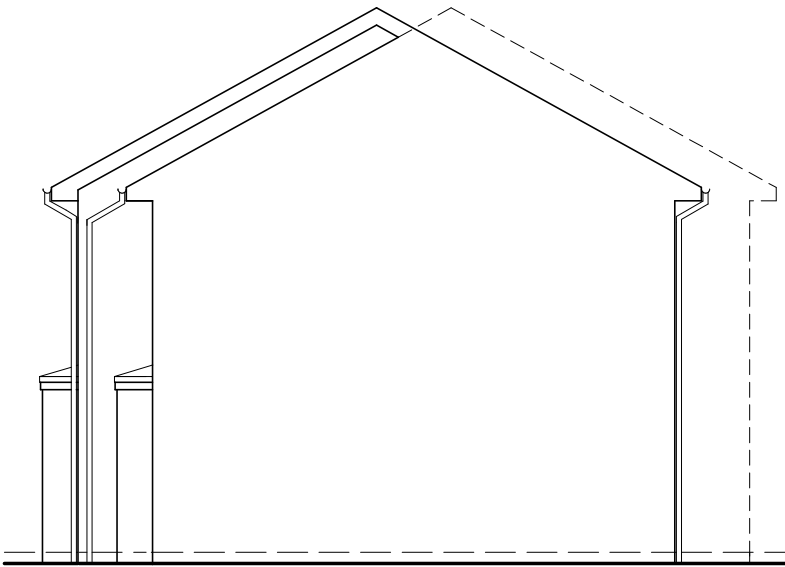

EXISTING / PROPOSED NORTH EAST
FACING SIDE ELEVATION

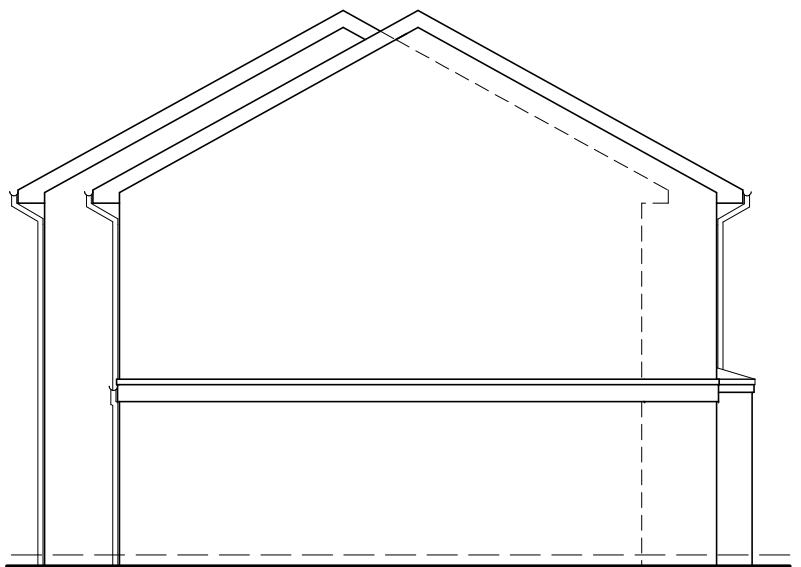

EXISTING / PROPOSED SOUTH WEST
FACING SIDE ELEVATION

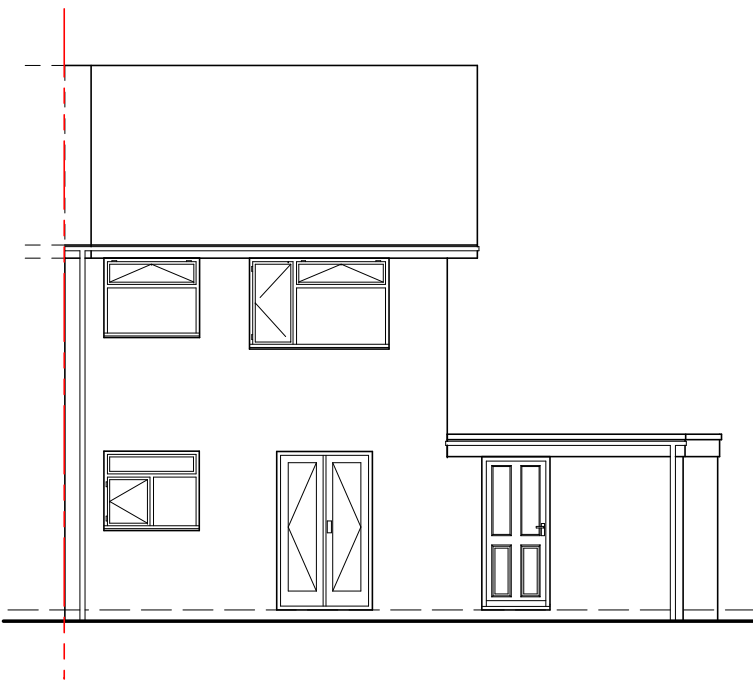

EXISTING / PROPOSED NORTH WEST
FACING REAR ELEVATION



All dimensions must be checked on site
and not taken or scaled from this drawing

Title
EXISTING AND PROPOSED ELEVATIONS
- NO CHANGE AS RETROSPECTIVE

Project
RETROSPECTIVE PLANNING APPLICATION
FOR ATTACHED SINGLE STOREY GARAGE
WITH STORAGE AREA
@ 1 MARKFIELD
BERSTED
BOGNOR REGIS
PO22 9HW

Client
MR John Price

Drawn by R Hollands
(GROVE DESIGN UK)
Date November 2020
Scale 1:100 @ A3
Drawing No 20-11-GD-255-03-Db
Amendments