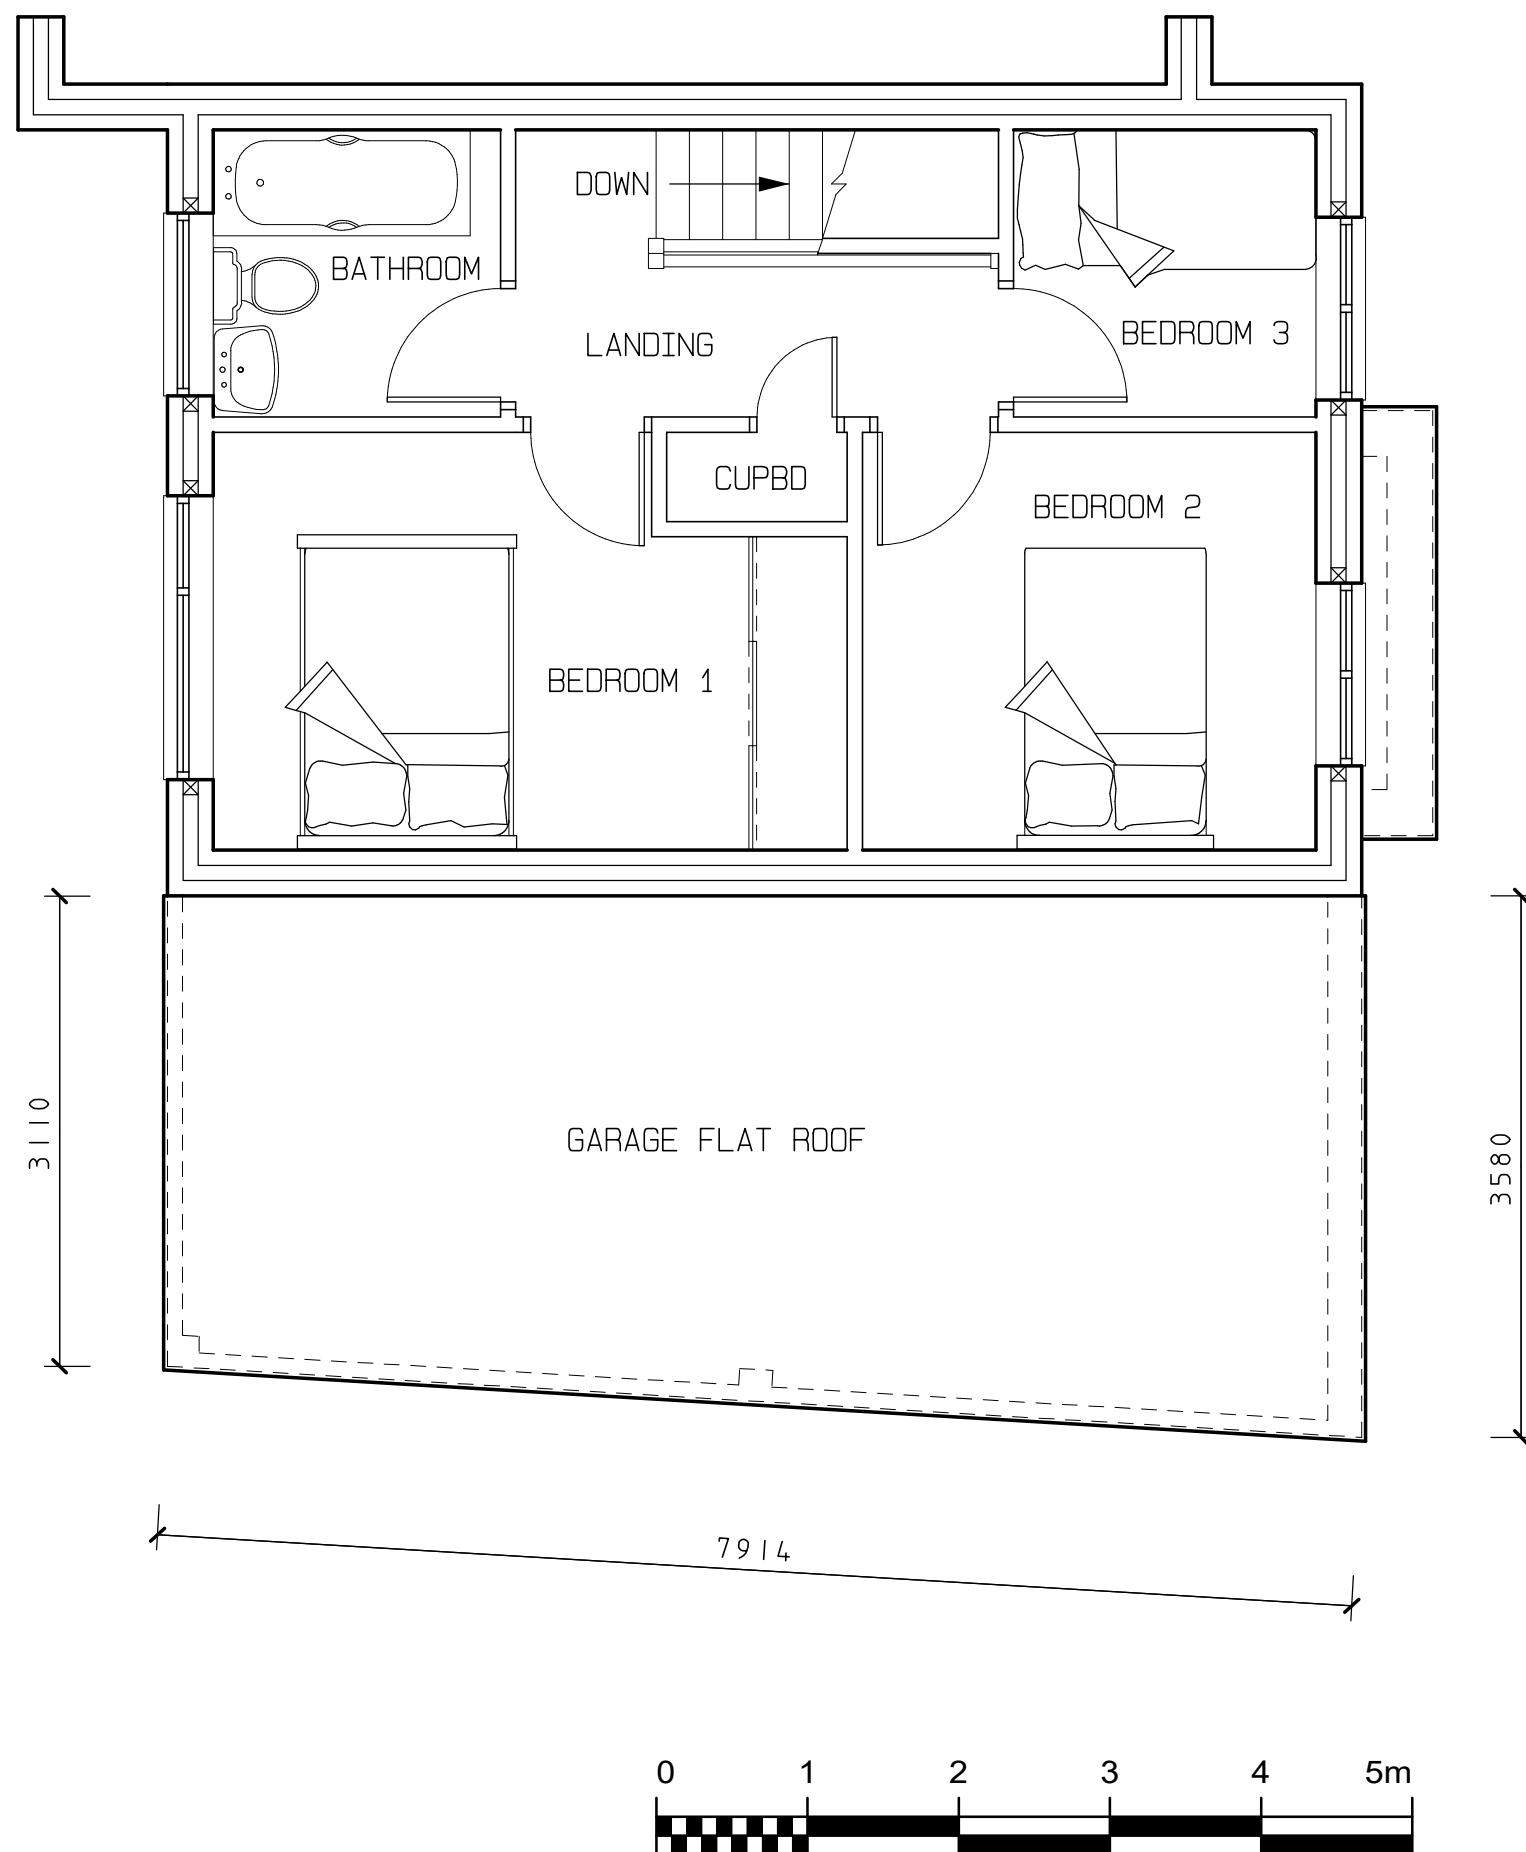


All dimensions must be checked on site
and not taken or scaled from this drawing

Title
EXISTING AND PROPOSED FIRST FLOOR
PLAN AND GARAGE ROOF PLAN - NO CHANGE

Project
RETROSPECTIVE PLANNING APPLICATION
FOR ATTACHED SINGLE STOREY GARAGE
WITH STOGAGE AREA
@ 1 MARKFIELD
BERSTED
BOGNOR REGIS
PO22 9HW

Client
MR John Price

Drawn by R Hollands
(GROVE DESIGN UK)
Date December 2020
Scale 1:50 @ A3
Drawing No 20-12-GD-255-01A
Amendments (A) Room anotation