


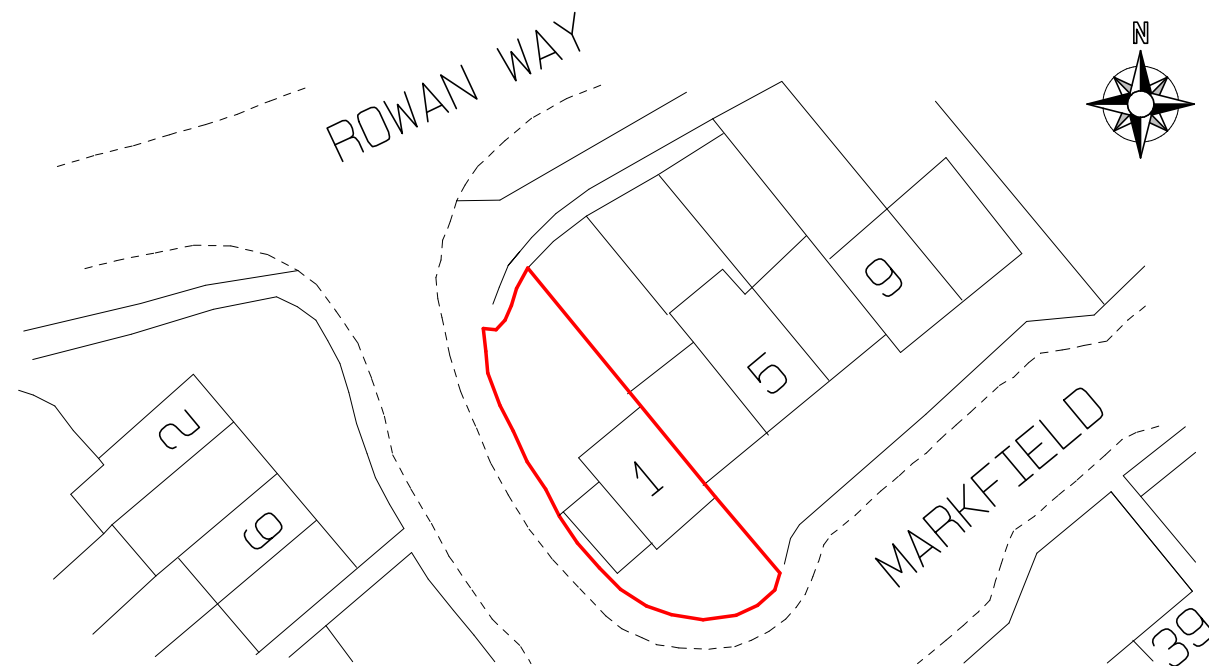

BLOCK PLAN
SCALE 1:500

GENERAL NOTE

As application is for Retrospective Planning of property that has been built some time, existing and proposed drawings are the same except Site Plans to show shape of building as built within boundary

All dimensions must be checked on site and not taken or scaled from this drawing


Title
ORIGINAL AND CURRENT SITE PLANS
PLUS BLOCK PLAN

Project
RETROSPECTIVE PLANNING APPLICATION
FOR ATTACHED SINGLE STOREY GARAGE
WITH STORAGE AREA
@ 1 MARKFIELD
BERSTED
BOGNOR REGIS
PO22 9HW

Client
MR John Price

Drawn by R Hollands
(GROVE DESIGN UK)
Date December 2020
Scale 1:200 & 1: 500 @ A3
Drawing No 20-11-GD-255-04A
Amendments (A) Dims added

SITE PLAN
AS PER ORDINANCE
SURVEY MAP
SCALE 1:200

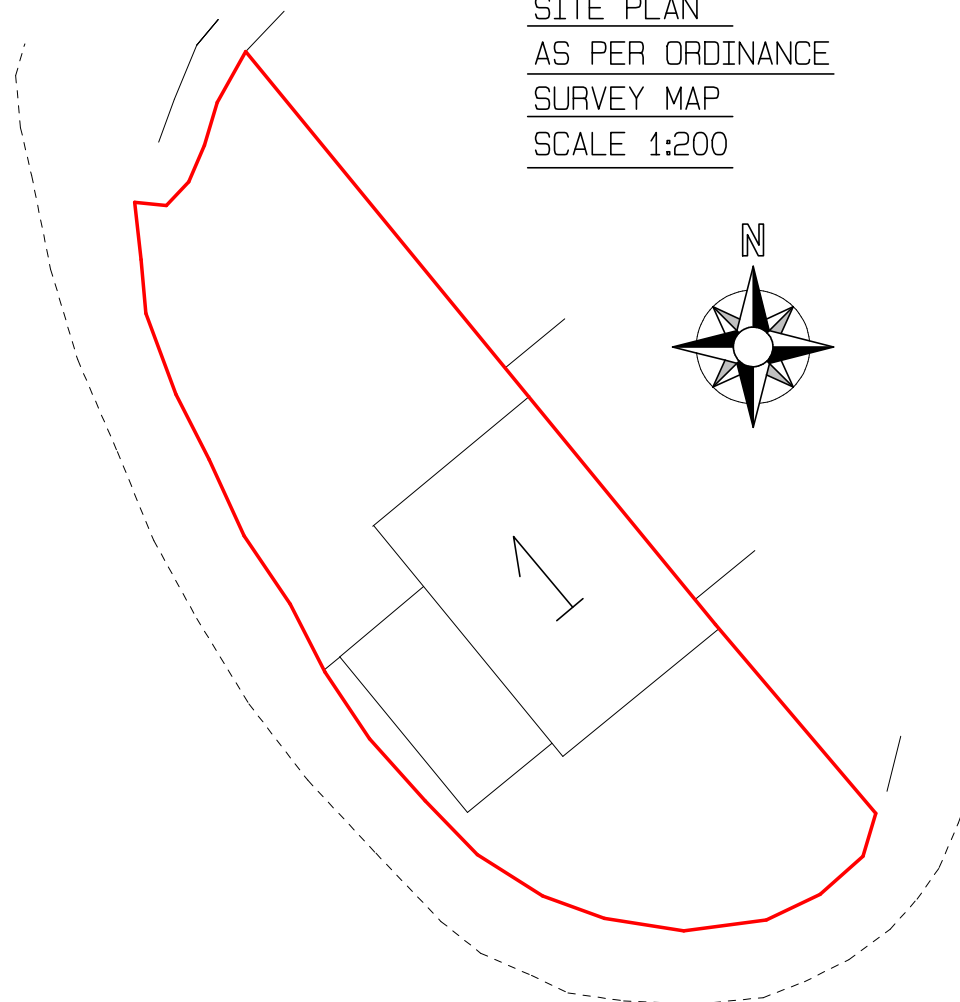

SITE PLAN
AS EXISTING
CURRENT BUILDING
SCALE 1:200

