


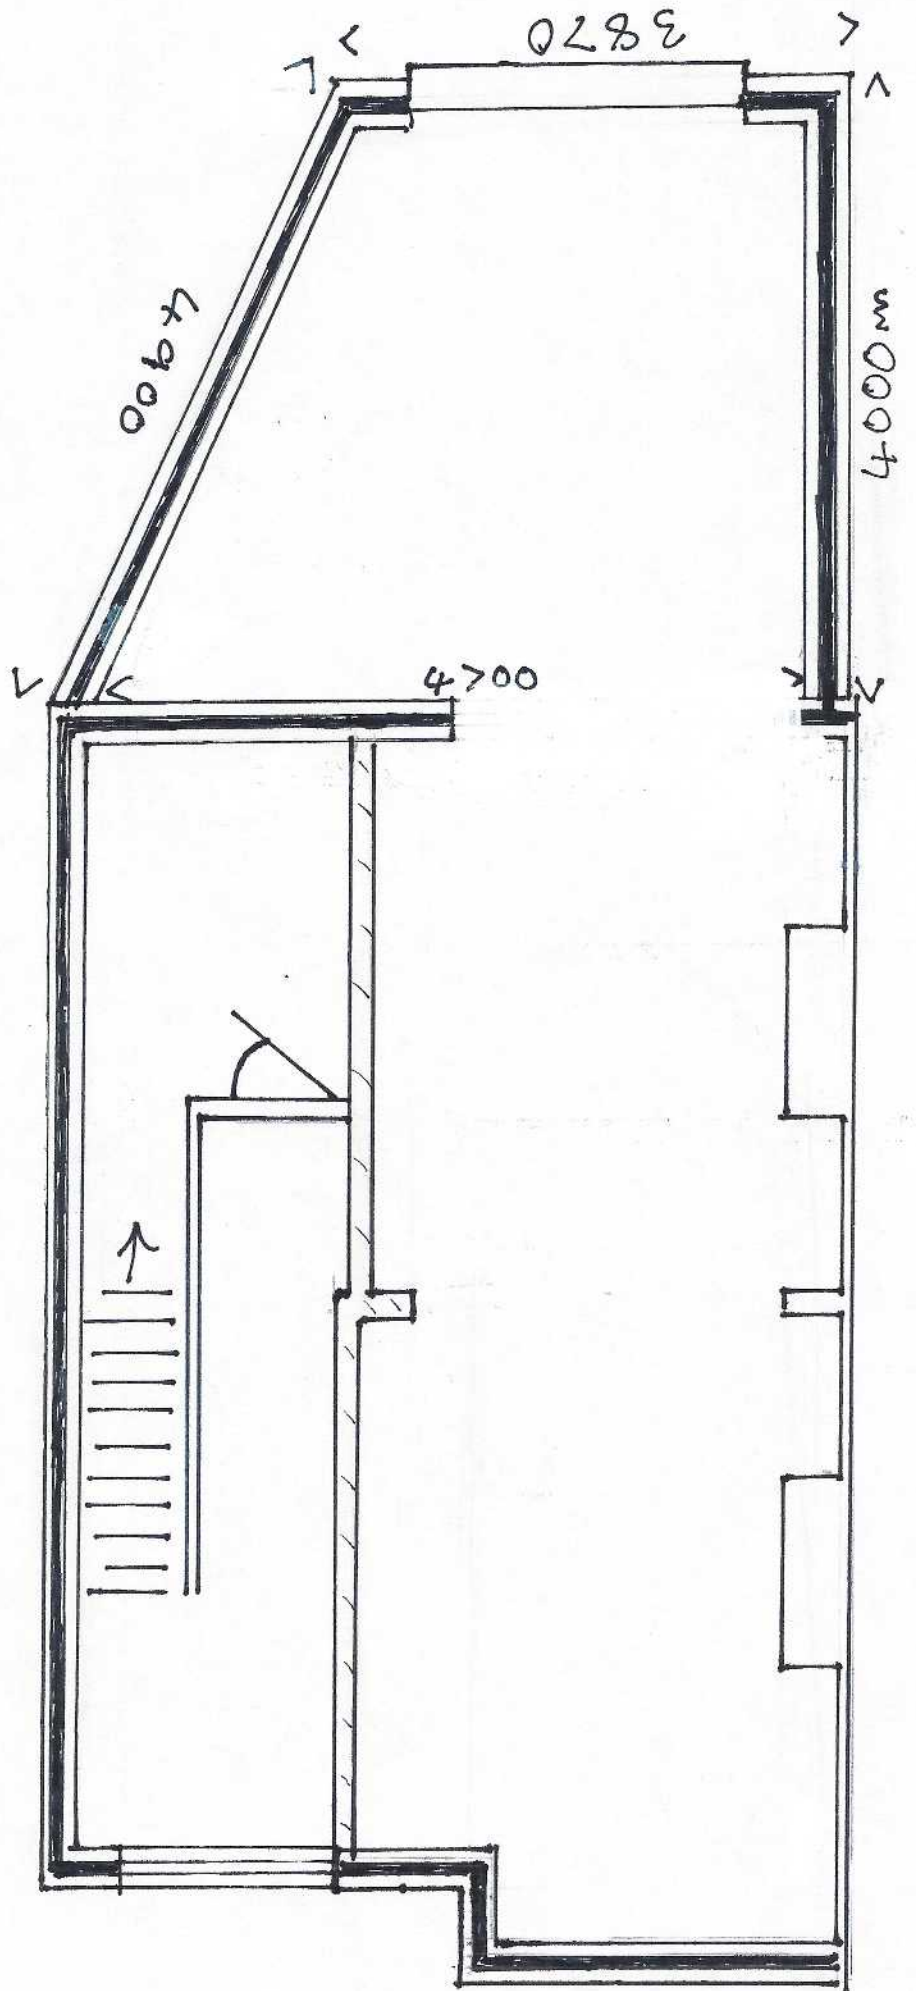

5 BUCKSHAM AVENUE

PO21 5DT

PROPOSED FLOOR PLAN

SCALE 1:50