


notes:			
1. this drawing is the copyright of PH Design and is not to be reproduced without consent.			
2. The contractor is to check all dimensions and levels before site works commence and/or preparation of working drawings.			
revision	date	amendment	
A	22.11.20	SITTING RM ADDITION	

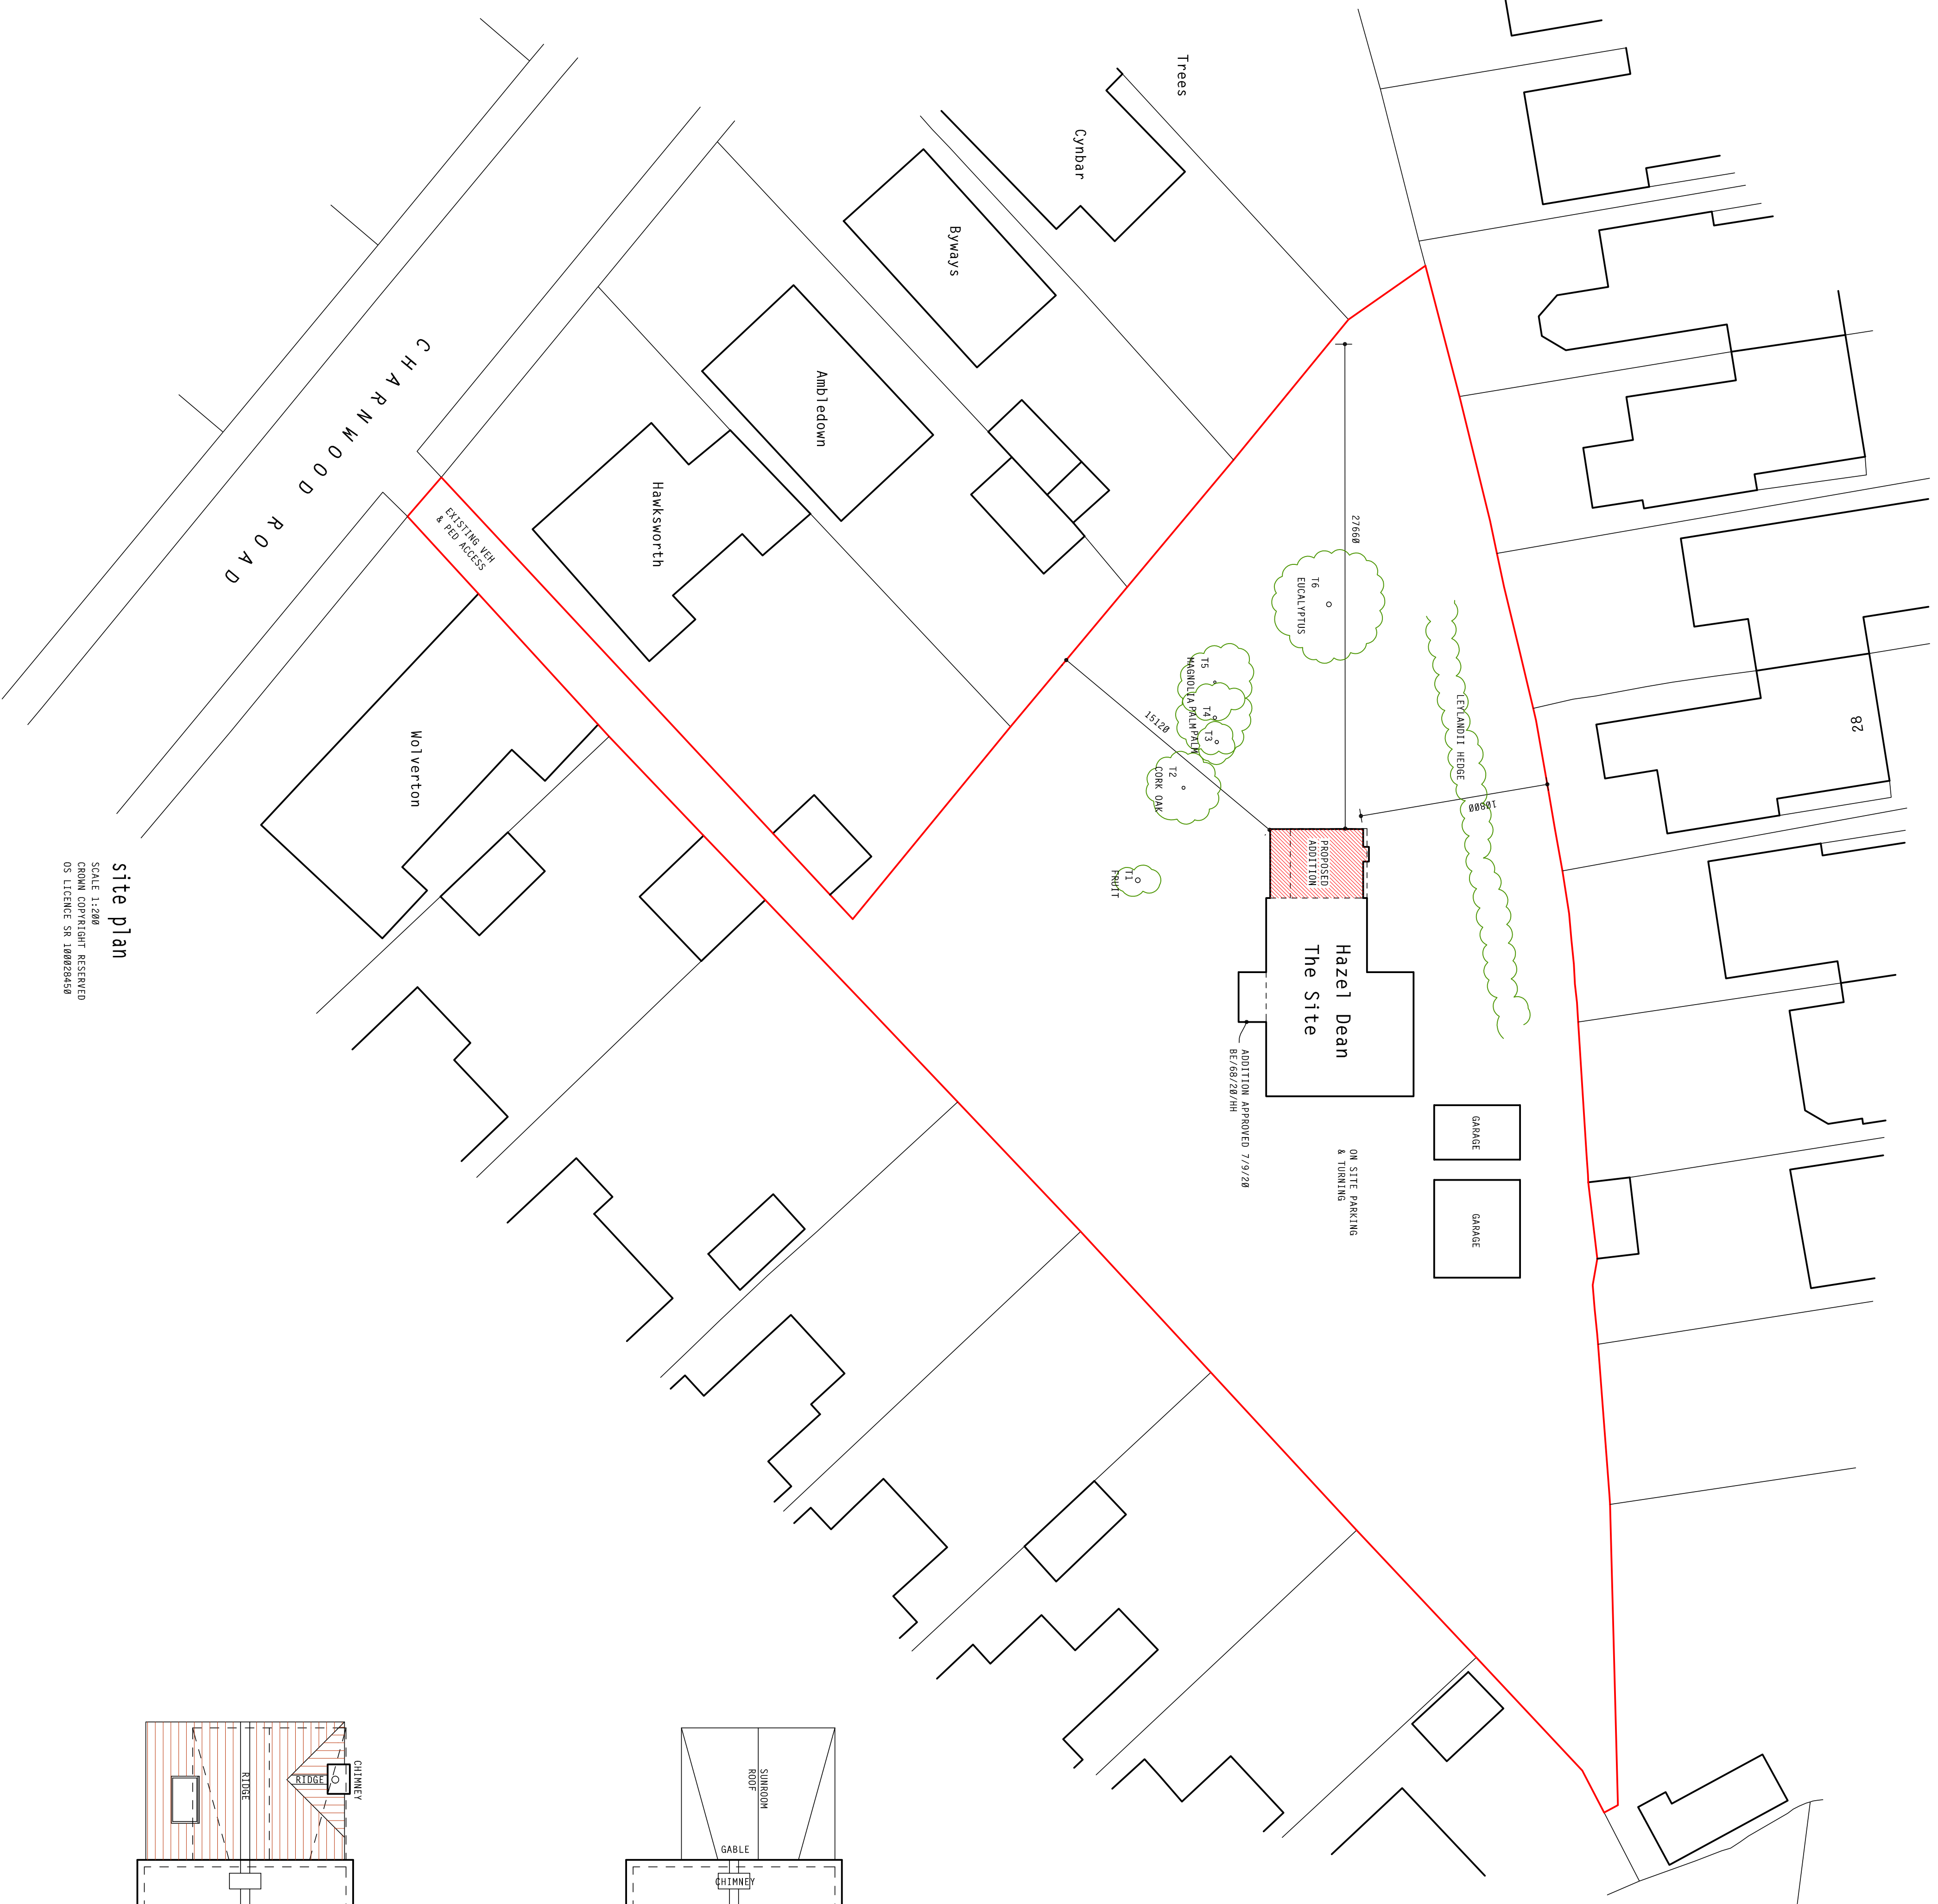


location plan

SCALE 1:1250
CROWN COPYRIGHT RESERVED
OS LICENCE SR 100028450




existing roof plan

SCALE 1:100

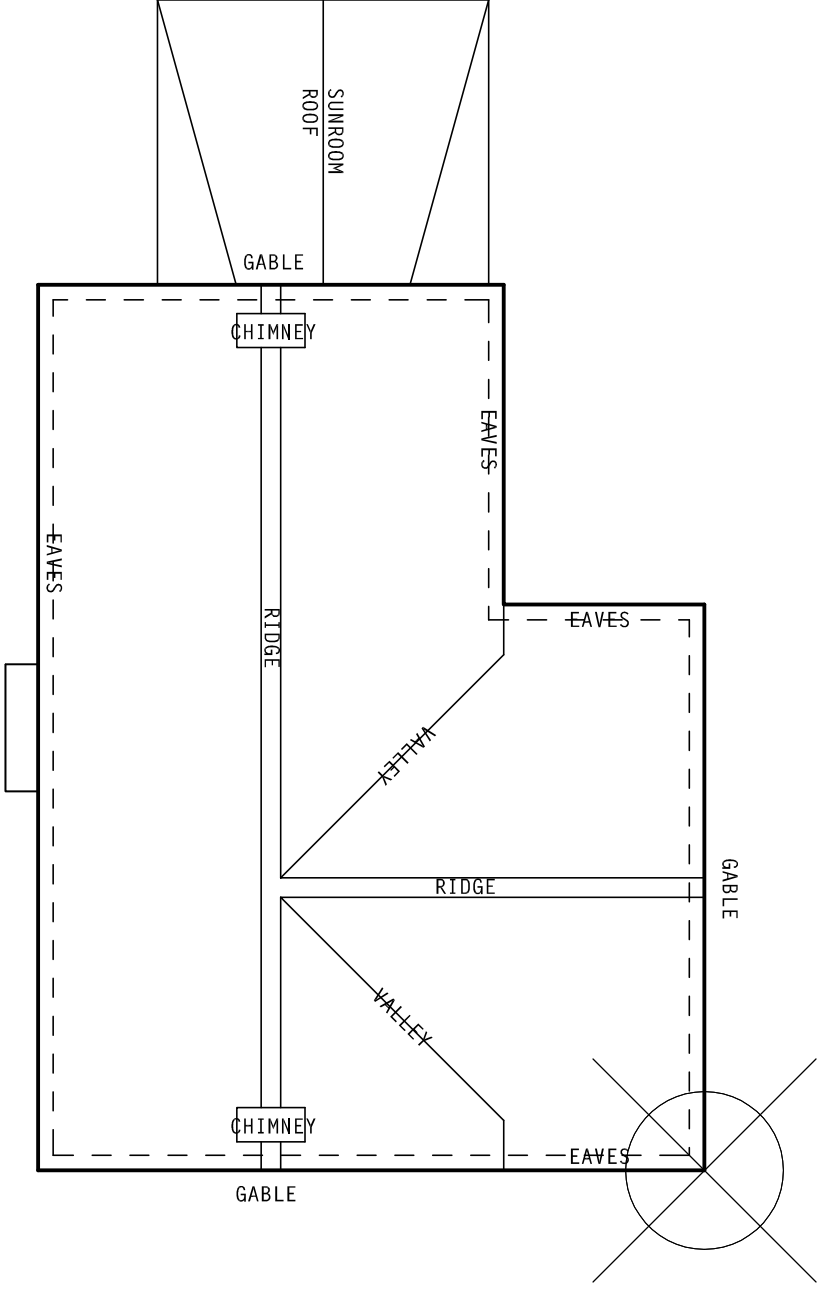


scale in metres

1:50

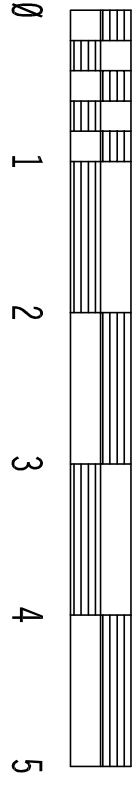

proposed roof plan

SCALE 1:100

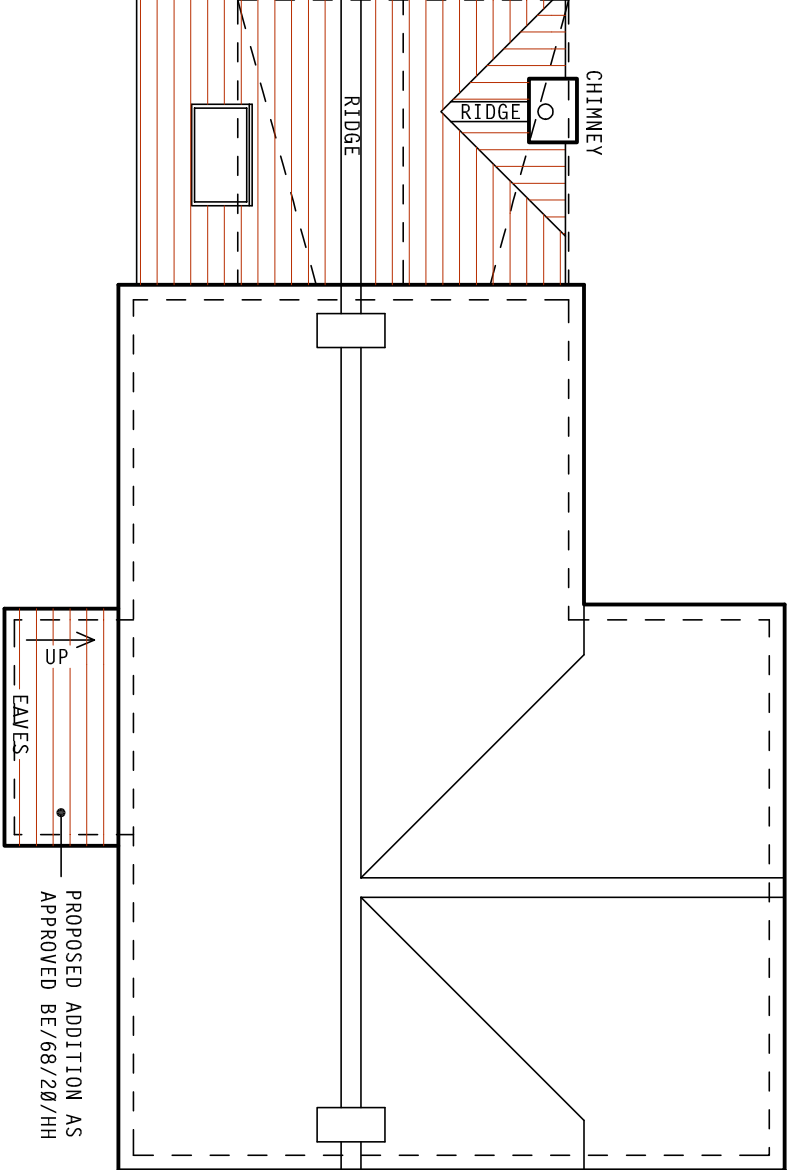

client: Mr & Mrs B. Poulter

project: proposed additions,
Hazel Dene, Charnwood Road, Bognor
Regis PO22 9DU

project: 20/C08
drawing no: 2a
date: July 2020

PH DESIGN

architectural consultants
3 Chapel Street, Chichester
W. Sussex PO19 1BU
tel: (01243) 781760

notes:

1. this drawing is the copyright of PH Design and is not to be reproduced without consent.

2. The contractor is to check all dimensions and levels before site works commence and/or preparation of working drawings.

revision	date	amendment
A	22.11.20	SITTING RM ADDITION

site plan

SCALE 1:200
CROWN COPYRIGHT RESERVED
OS LICENCE SR 100028450