



notes:			
1. this drawing is the copyright of PH Design and is not to be reproduced without consent.			
2. The contractor is to check all dimensions and levels before site works commence and/or preparation of working drawings.			
revision	date	amendment	
A	6.11.20	DESIGN REVISION	
B	10.11.20	DESIGN REVISION	

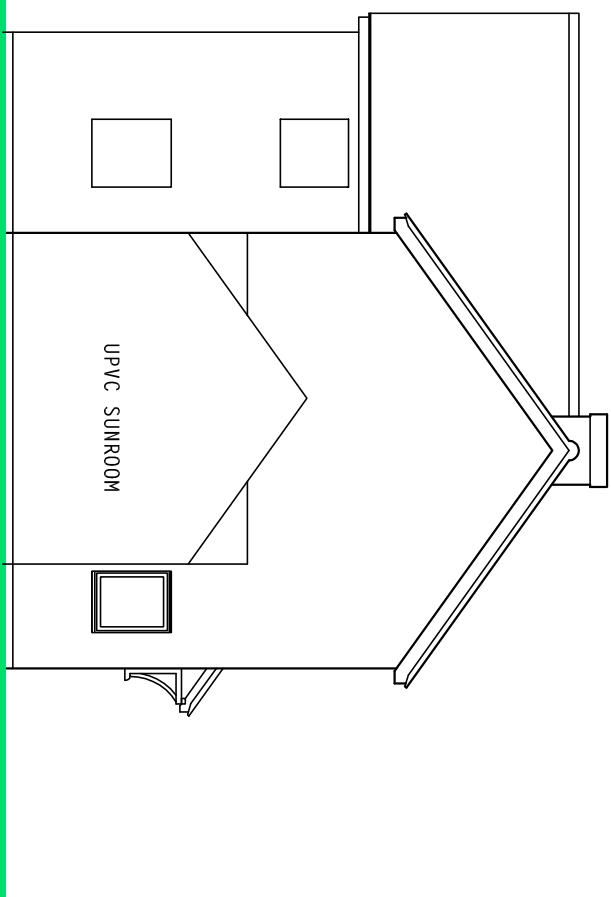


side
existing elevation

SCALE 1:100

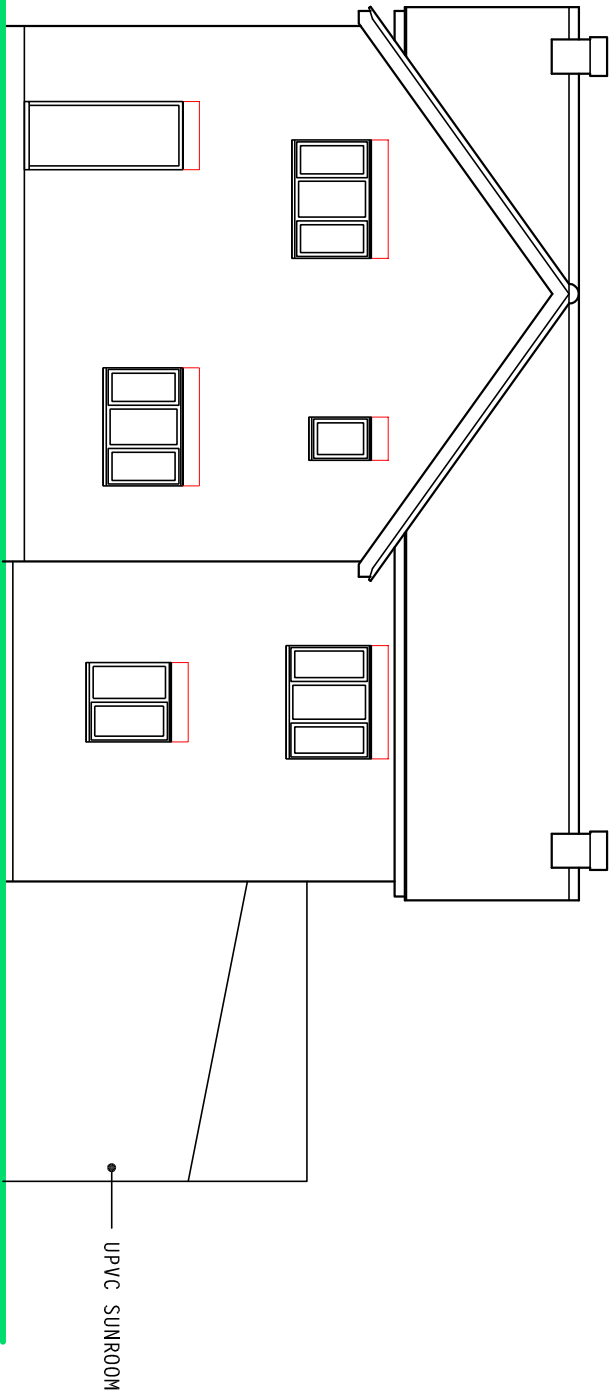


rear
existing elevation

SCALE 1:100

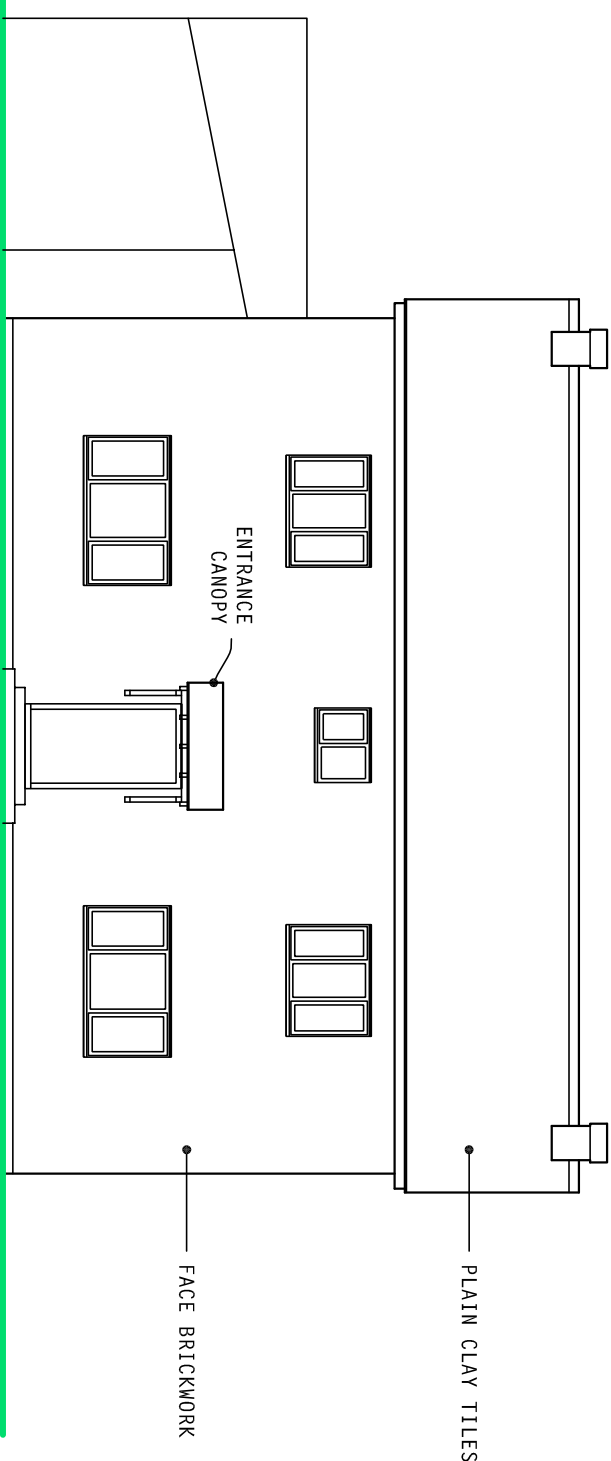


front
existing elevation

SCALE 1:100

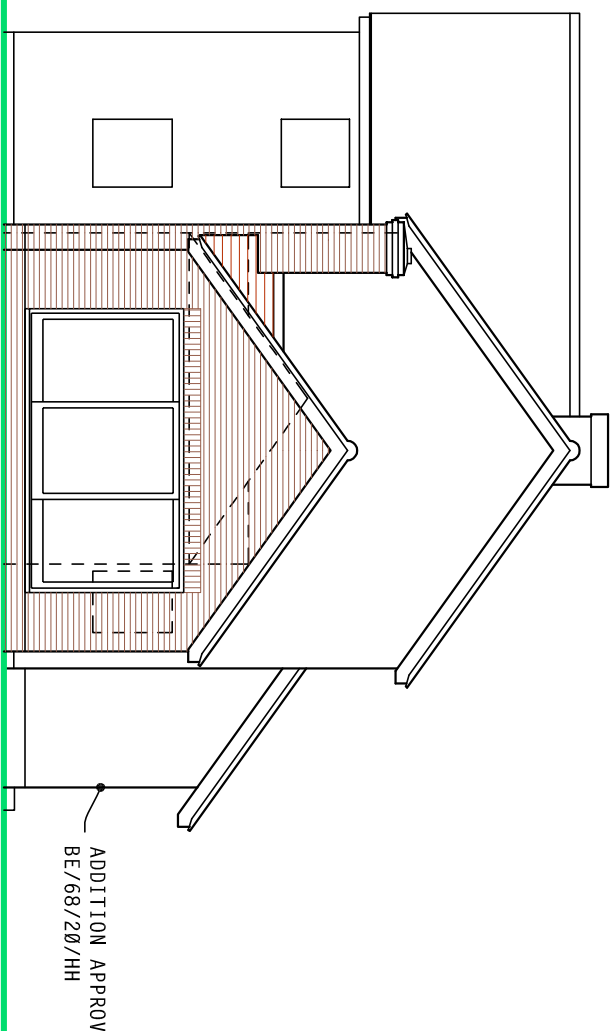


side
proposed elevation

SCALE 1:100

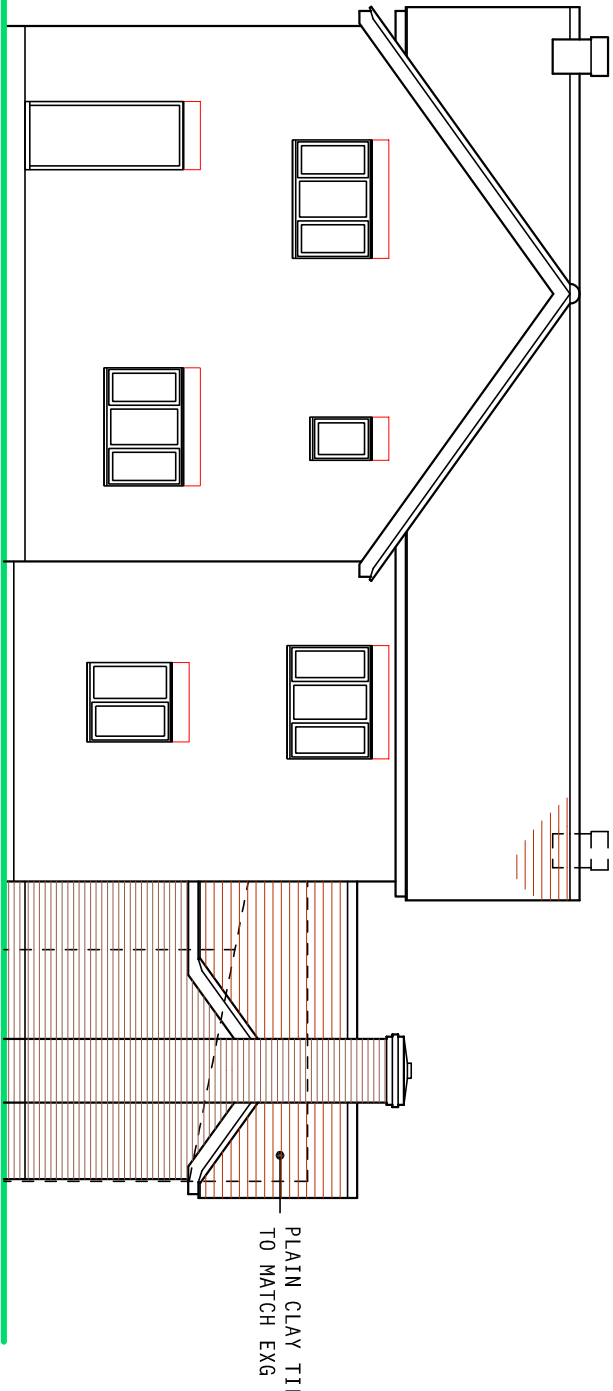


rear
proposed elevation

SCALE 1:100

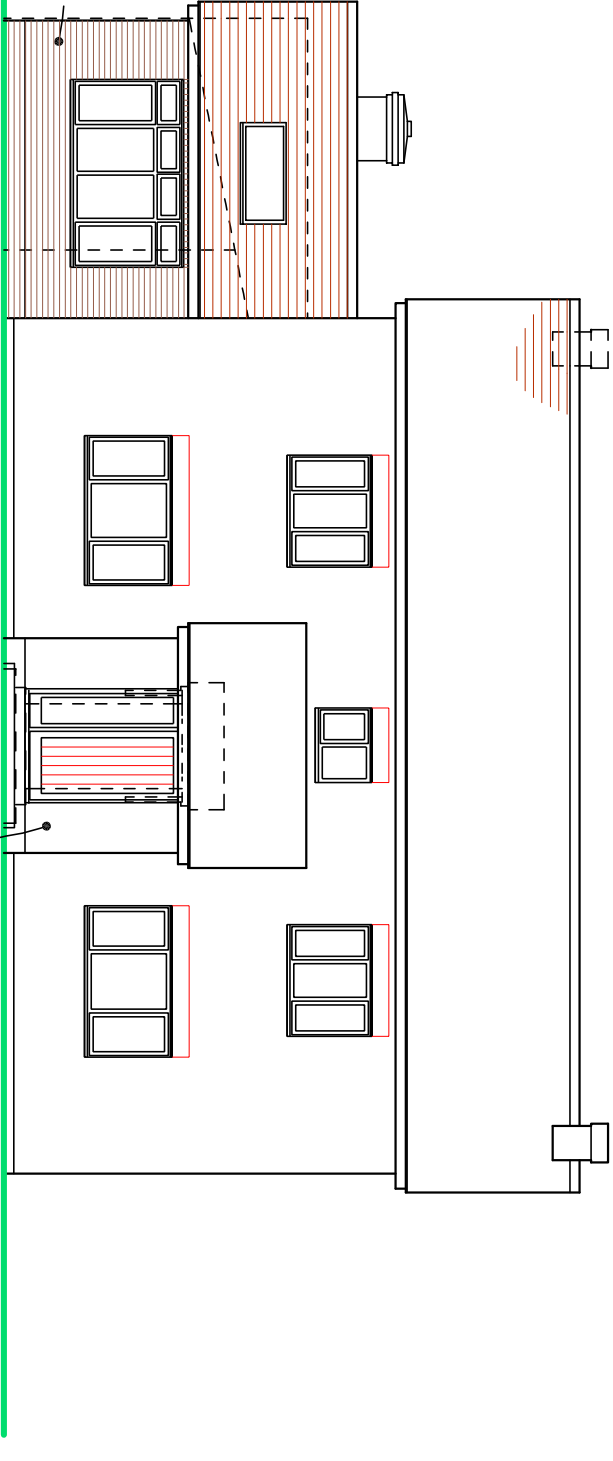


front
proposed elevation

SCALE 1:100

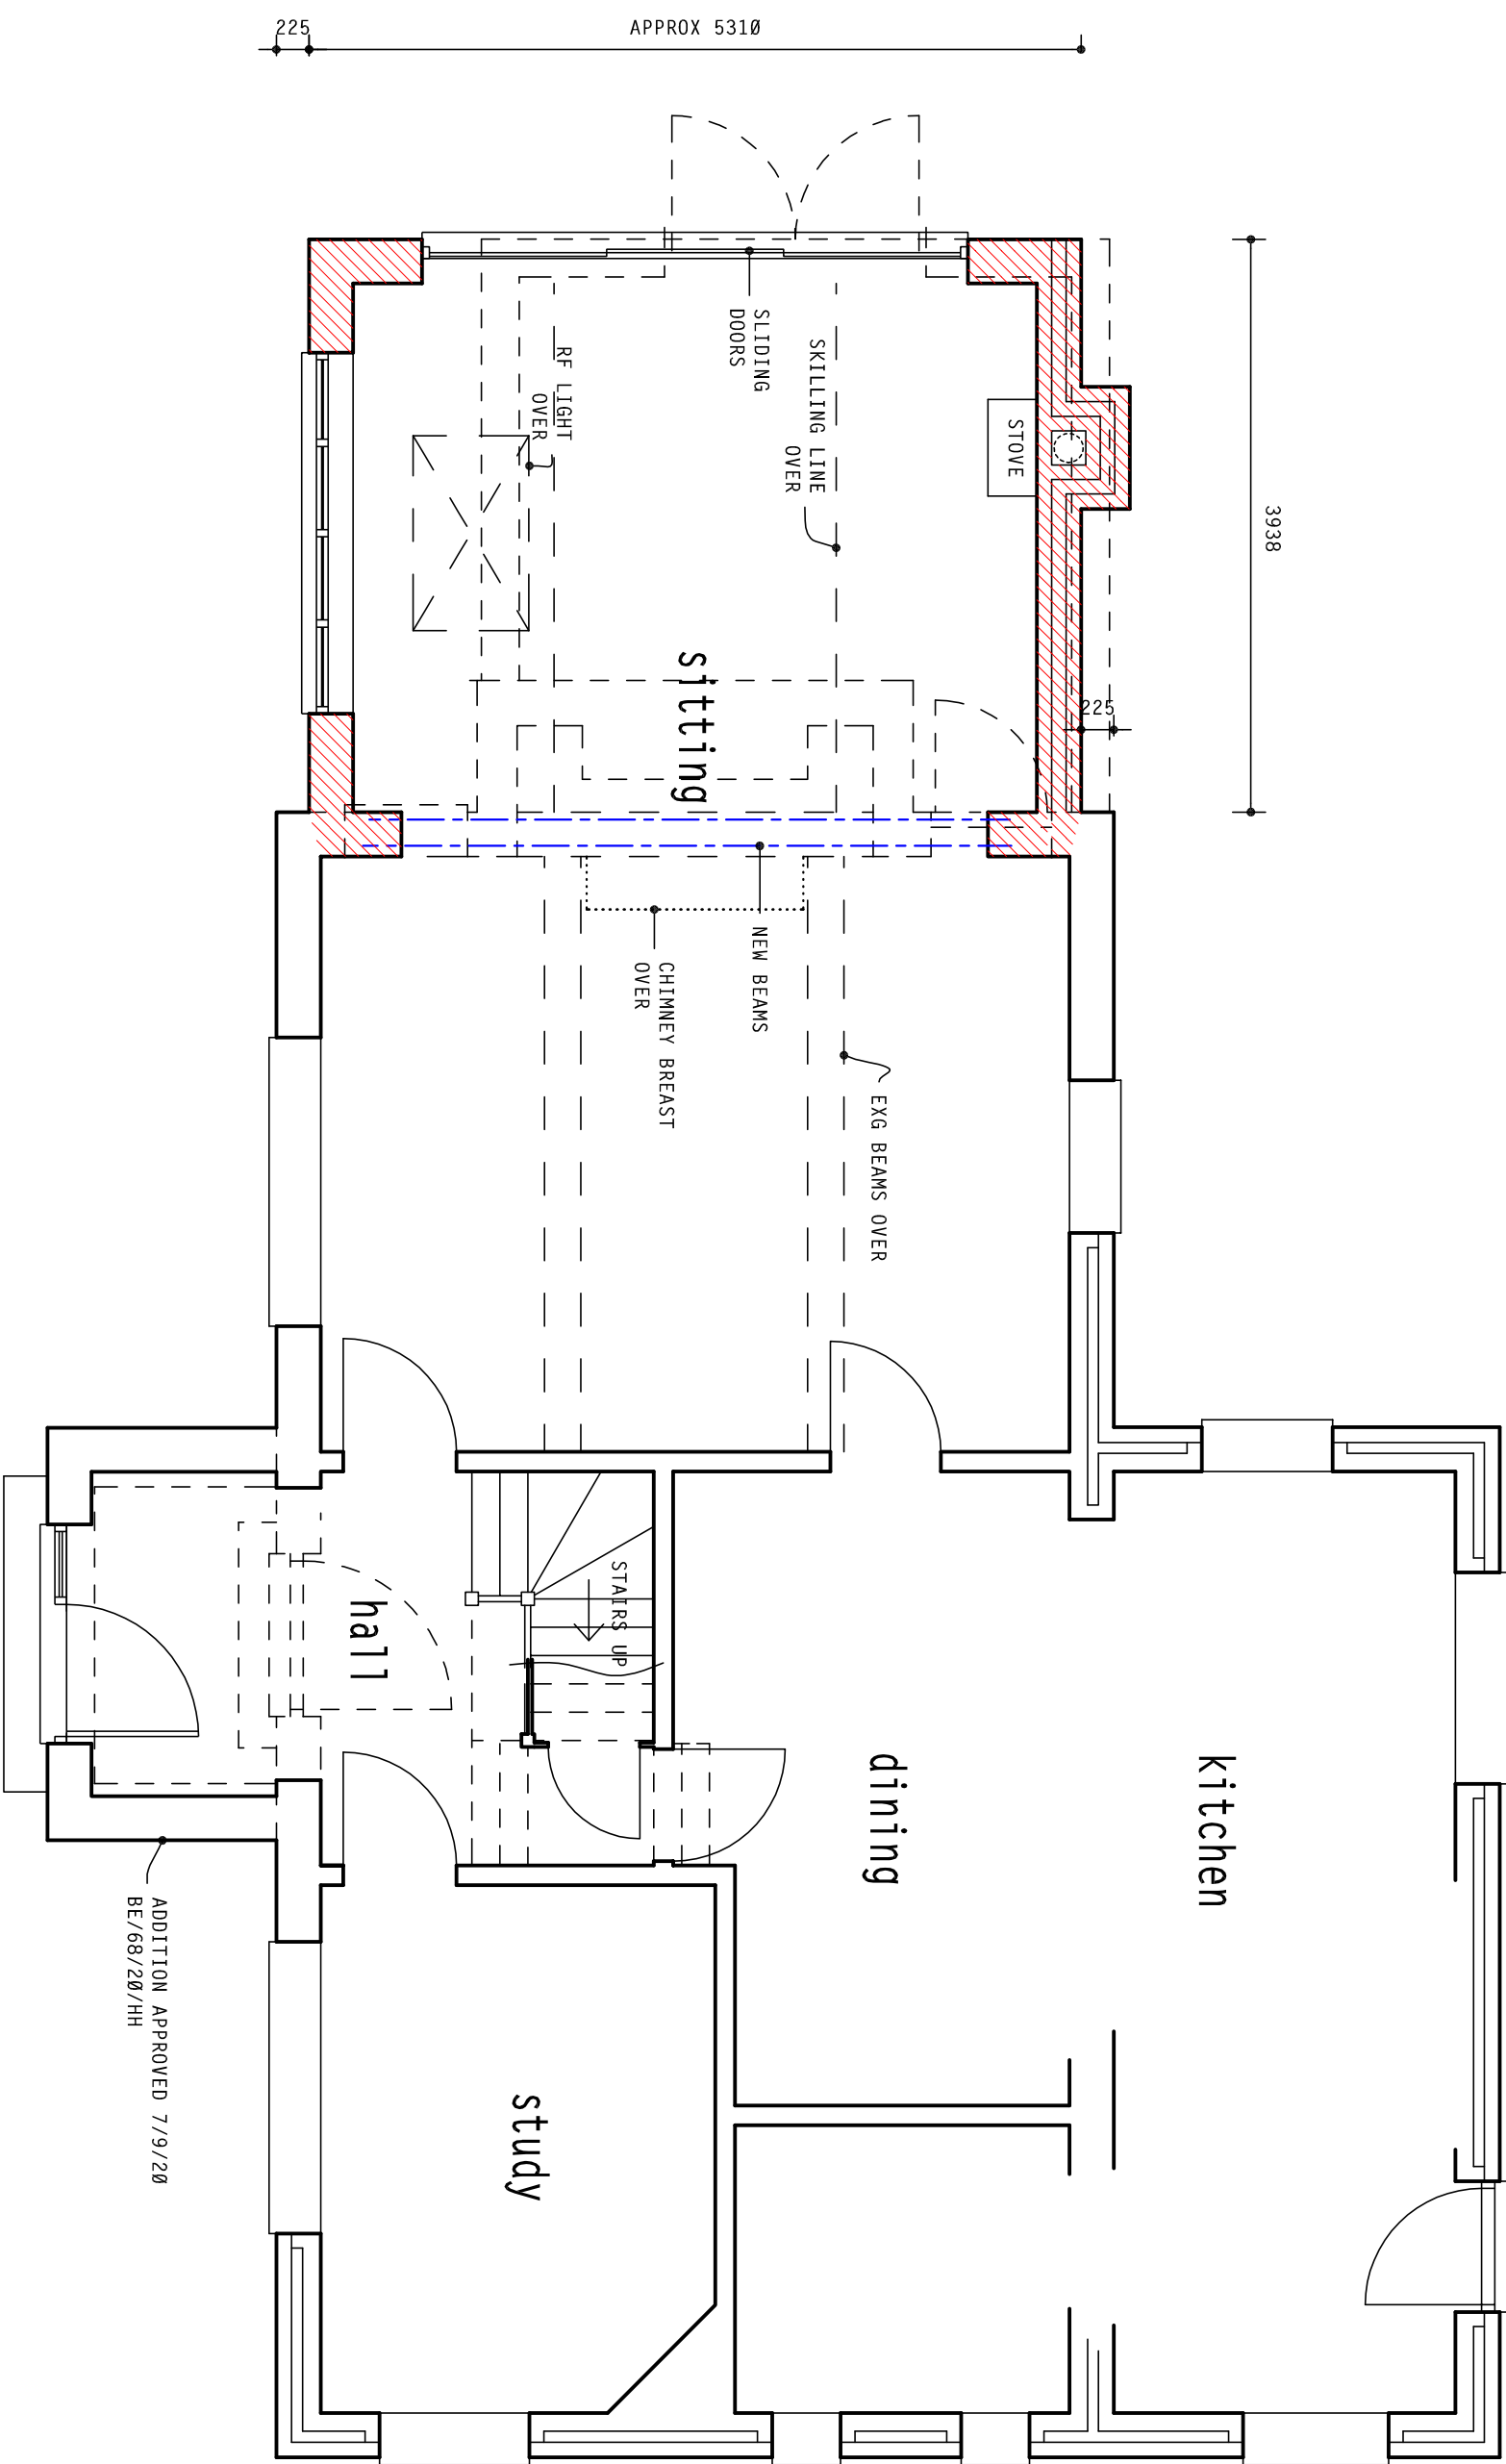


proposed ground floor plan

SCALE 1:50

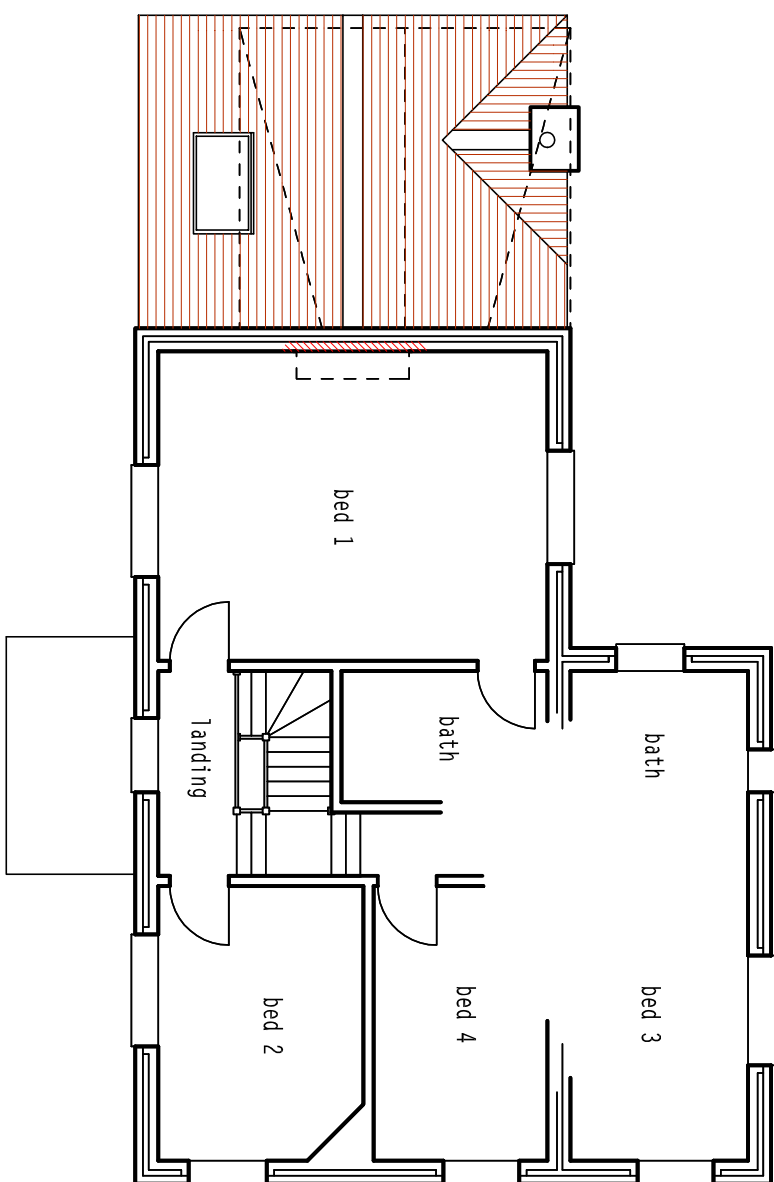



proposed first floor plan

SCALE 1:100

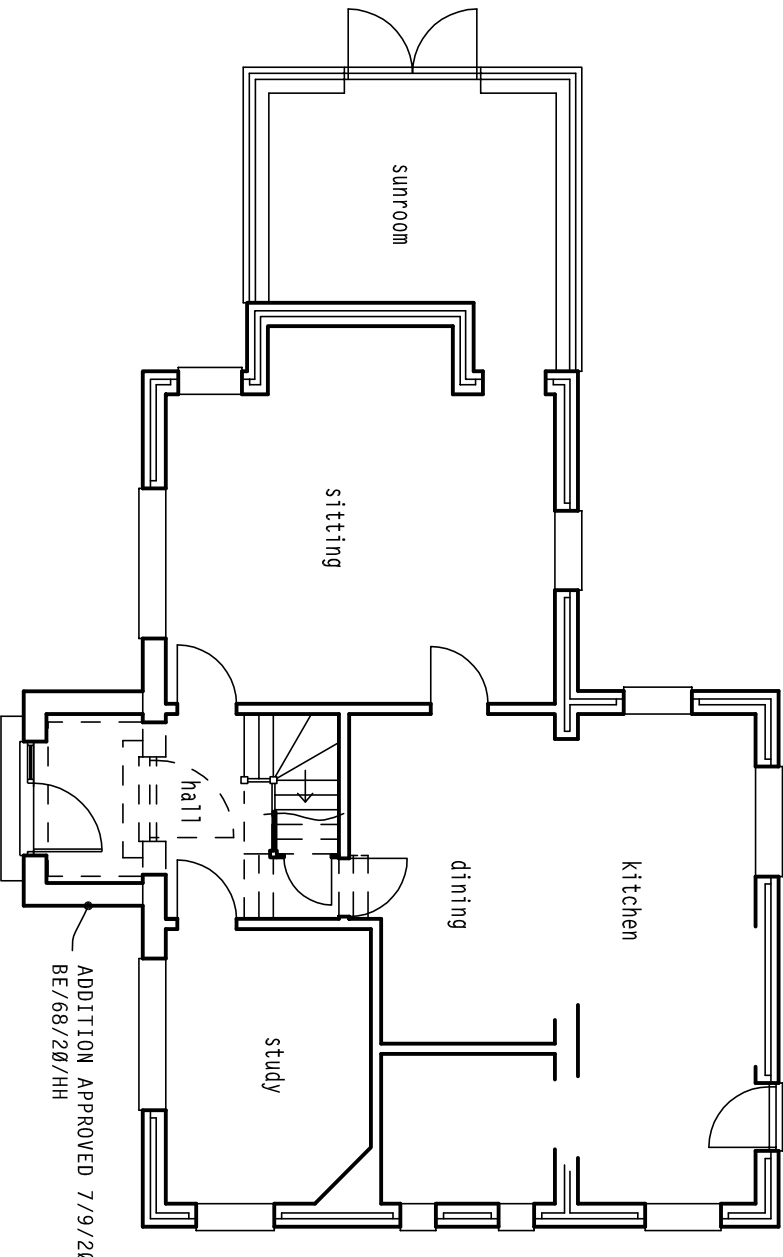

existing ground floor plan

SCALE 1:100

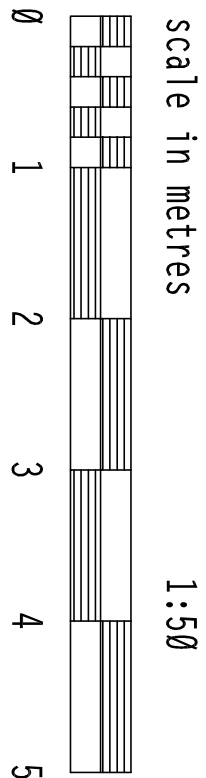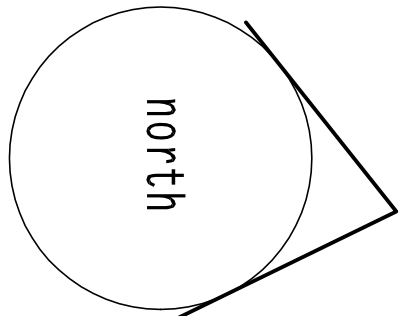

client: Mr & Mrs B. Poulter

project: proposed addition,
Hazel Dene, Charnwood Road, Bognor
Regis PO22 9DU

PH DESIGN
architectural consultants
3 Chapel Street, Chichester
W. Sussex PO19 1BU
tel: (01243) 781760

project: 20/C08
drawing no: 3b
date: Oct 2020

