


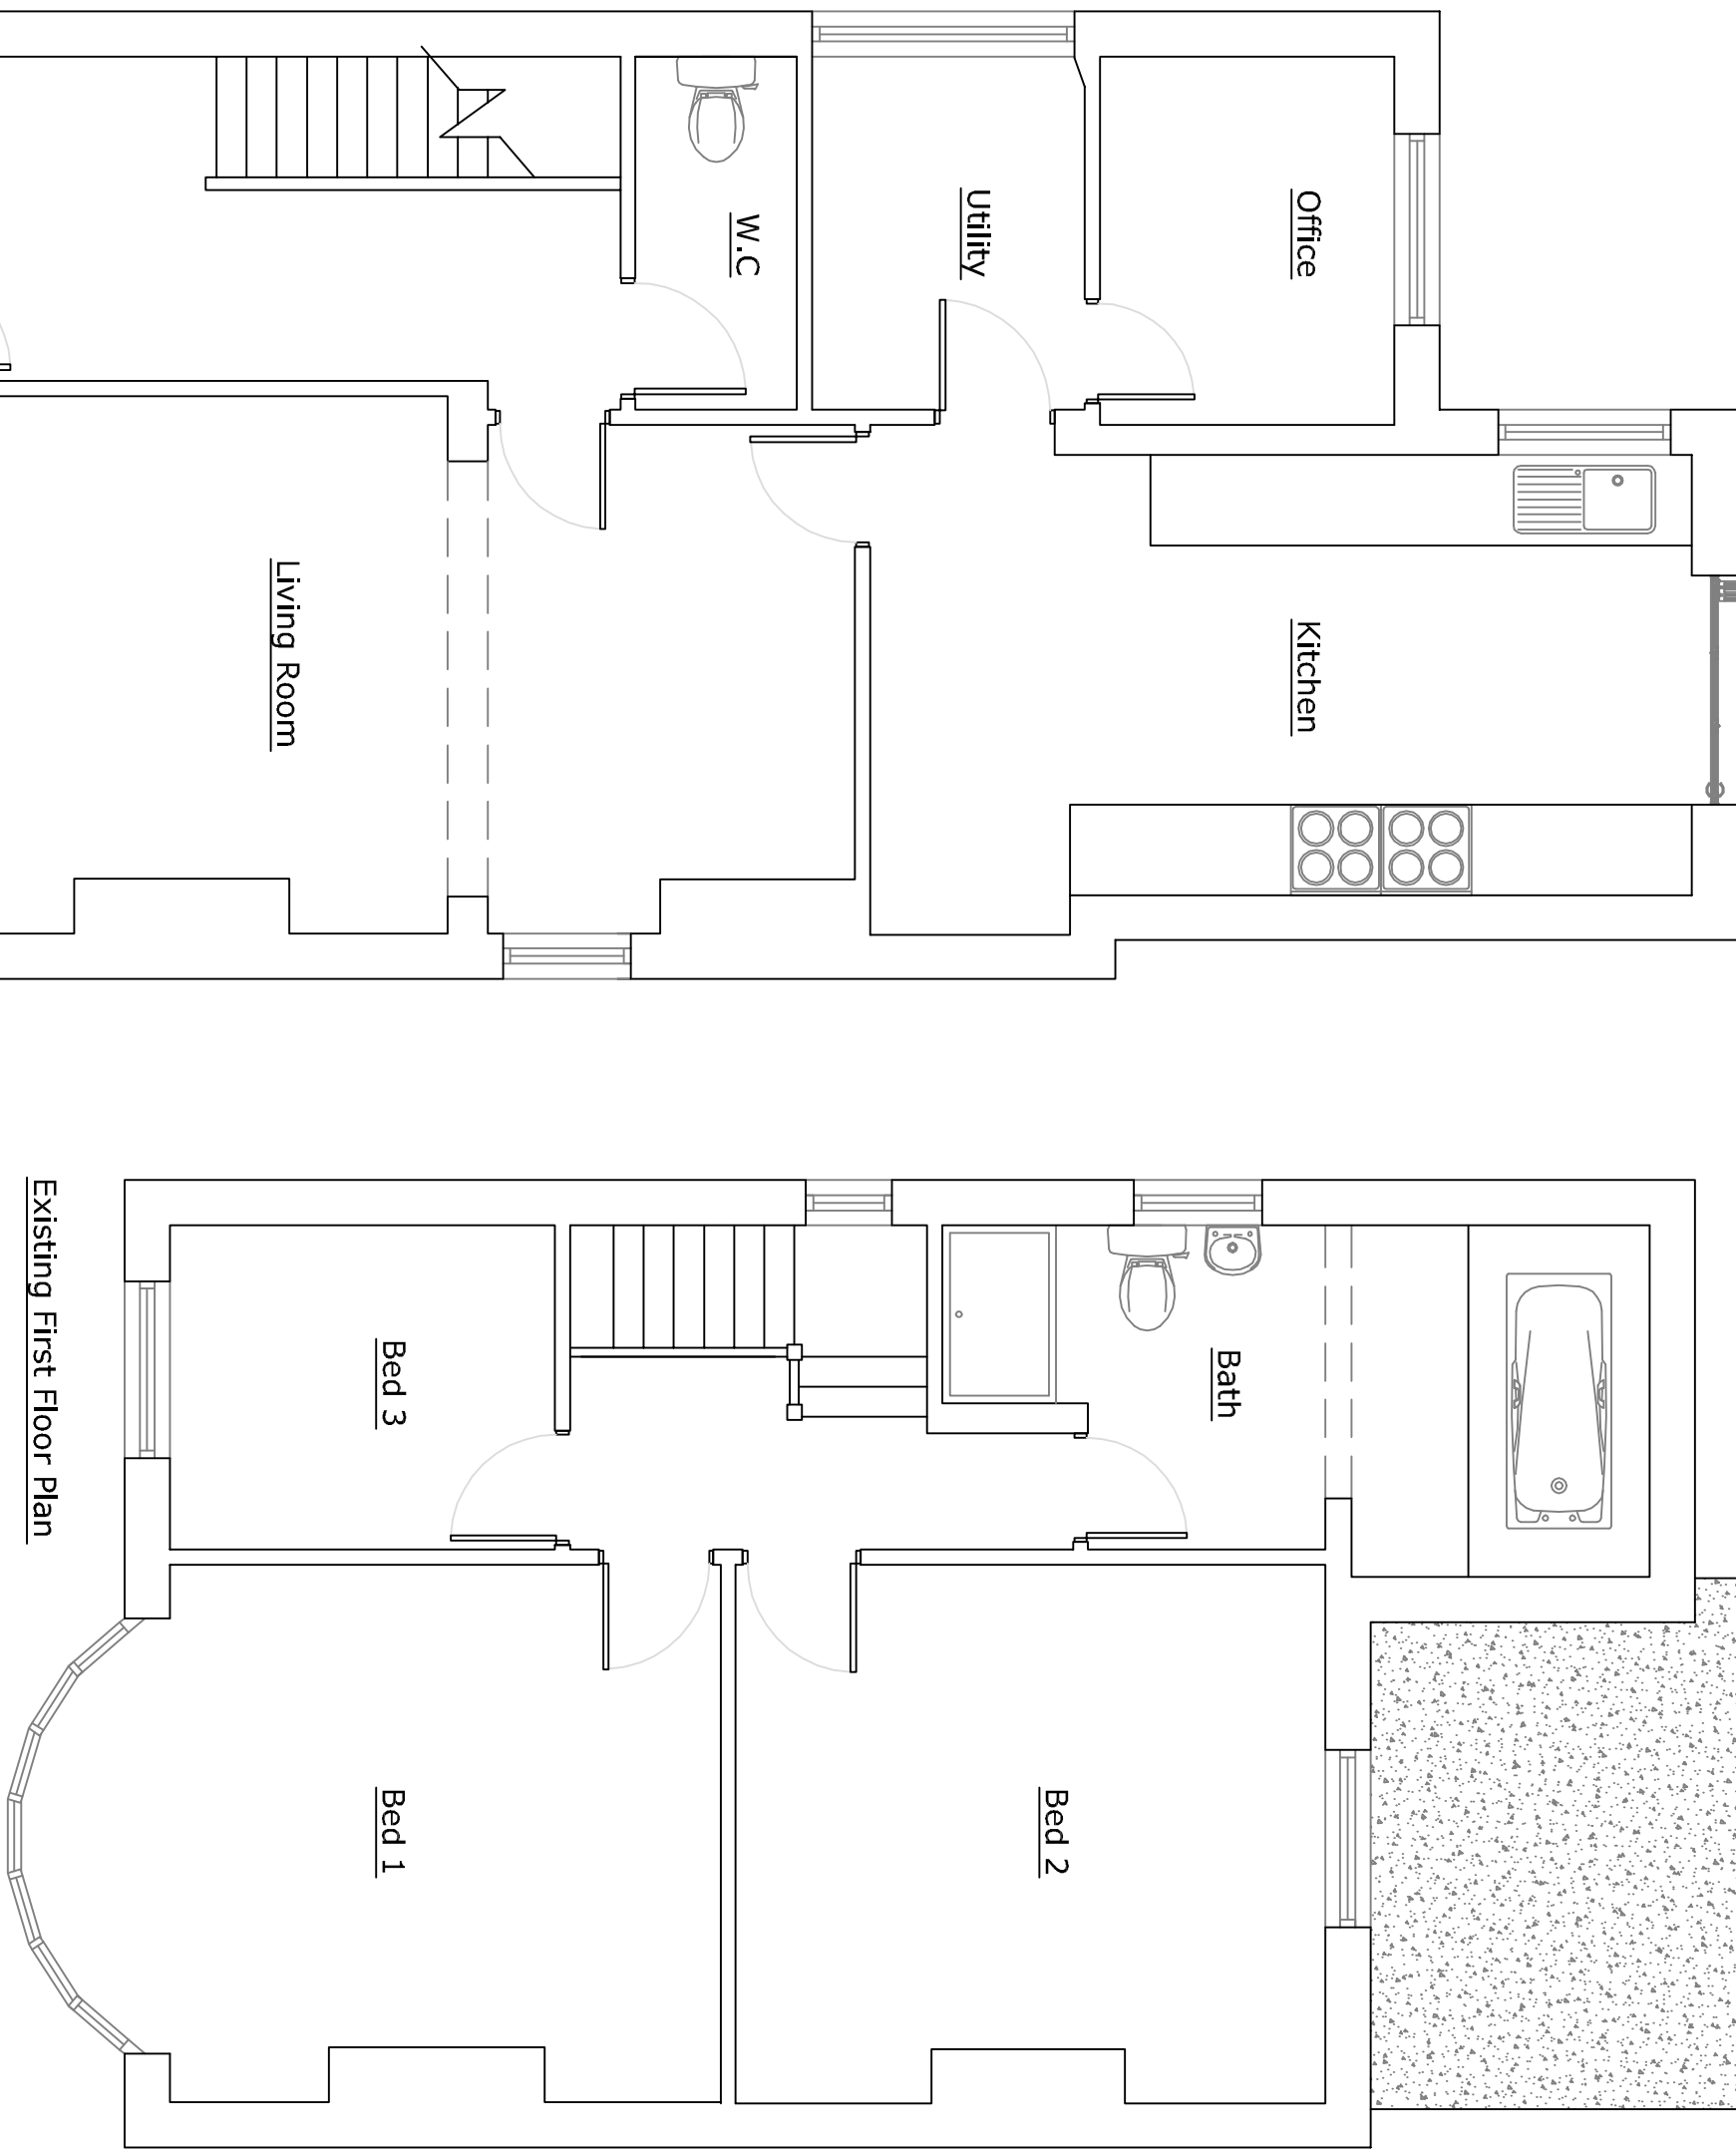

Existing Ground Floor Plan

Existing First Floor Plan

Itemref	Quantity	Title/Name, designation, material, dimension etc			Article No./Reference	
Designed by JD		Checked by	Approved by – date	File name	Date November 2011	Scale 1:50
66 Greencourt Drive		Proposed Loft Conversion				
		01	Edition 0	Sheet		