


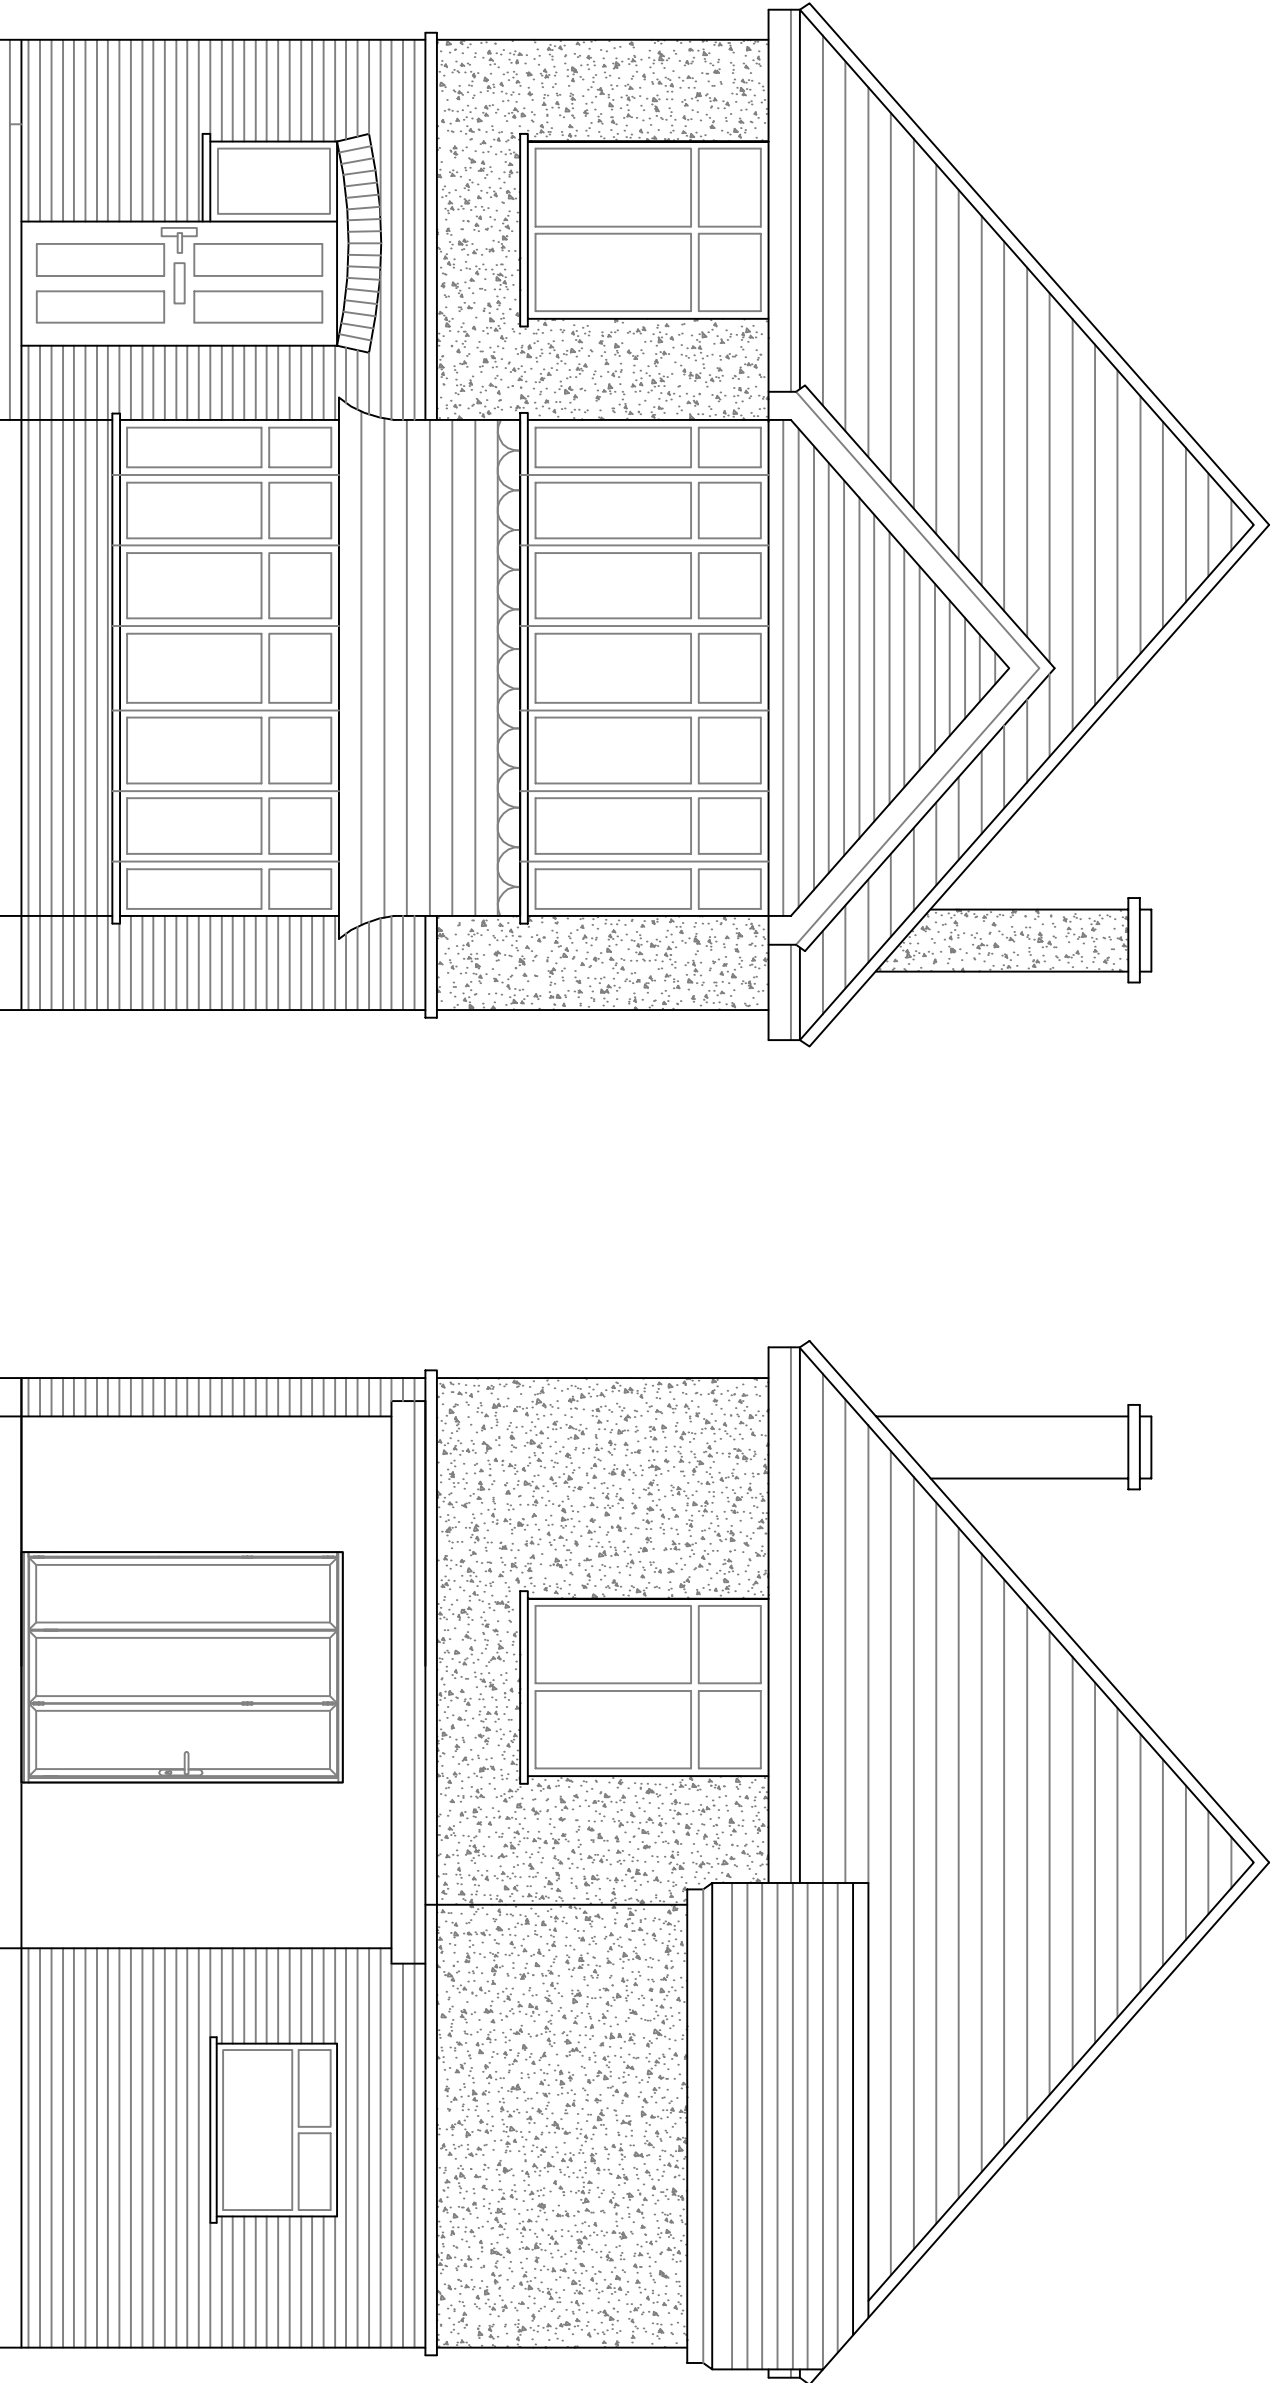

Existing Front Elevation

Existing Rear Elevation

Itemref	Quantity	Title/Name, designation, material, dimension etc			Article No./Reference
Designed by JD		Checked by	Approved by - date	File name	Date November 2011
					Scale 1:50

66 Greencourt Drive		Proposed Loft Conversion	
		02	
		Edition 0	Sheet