
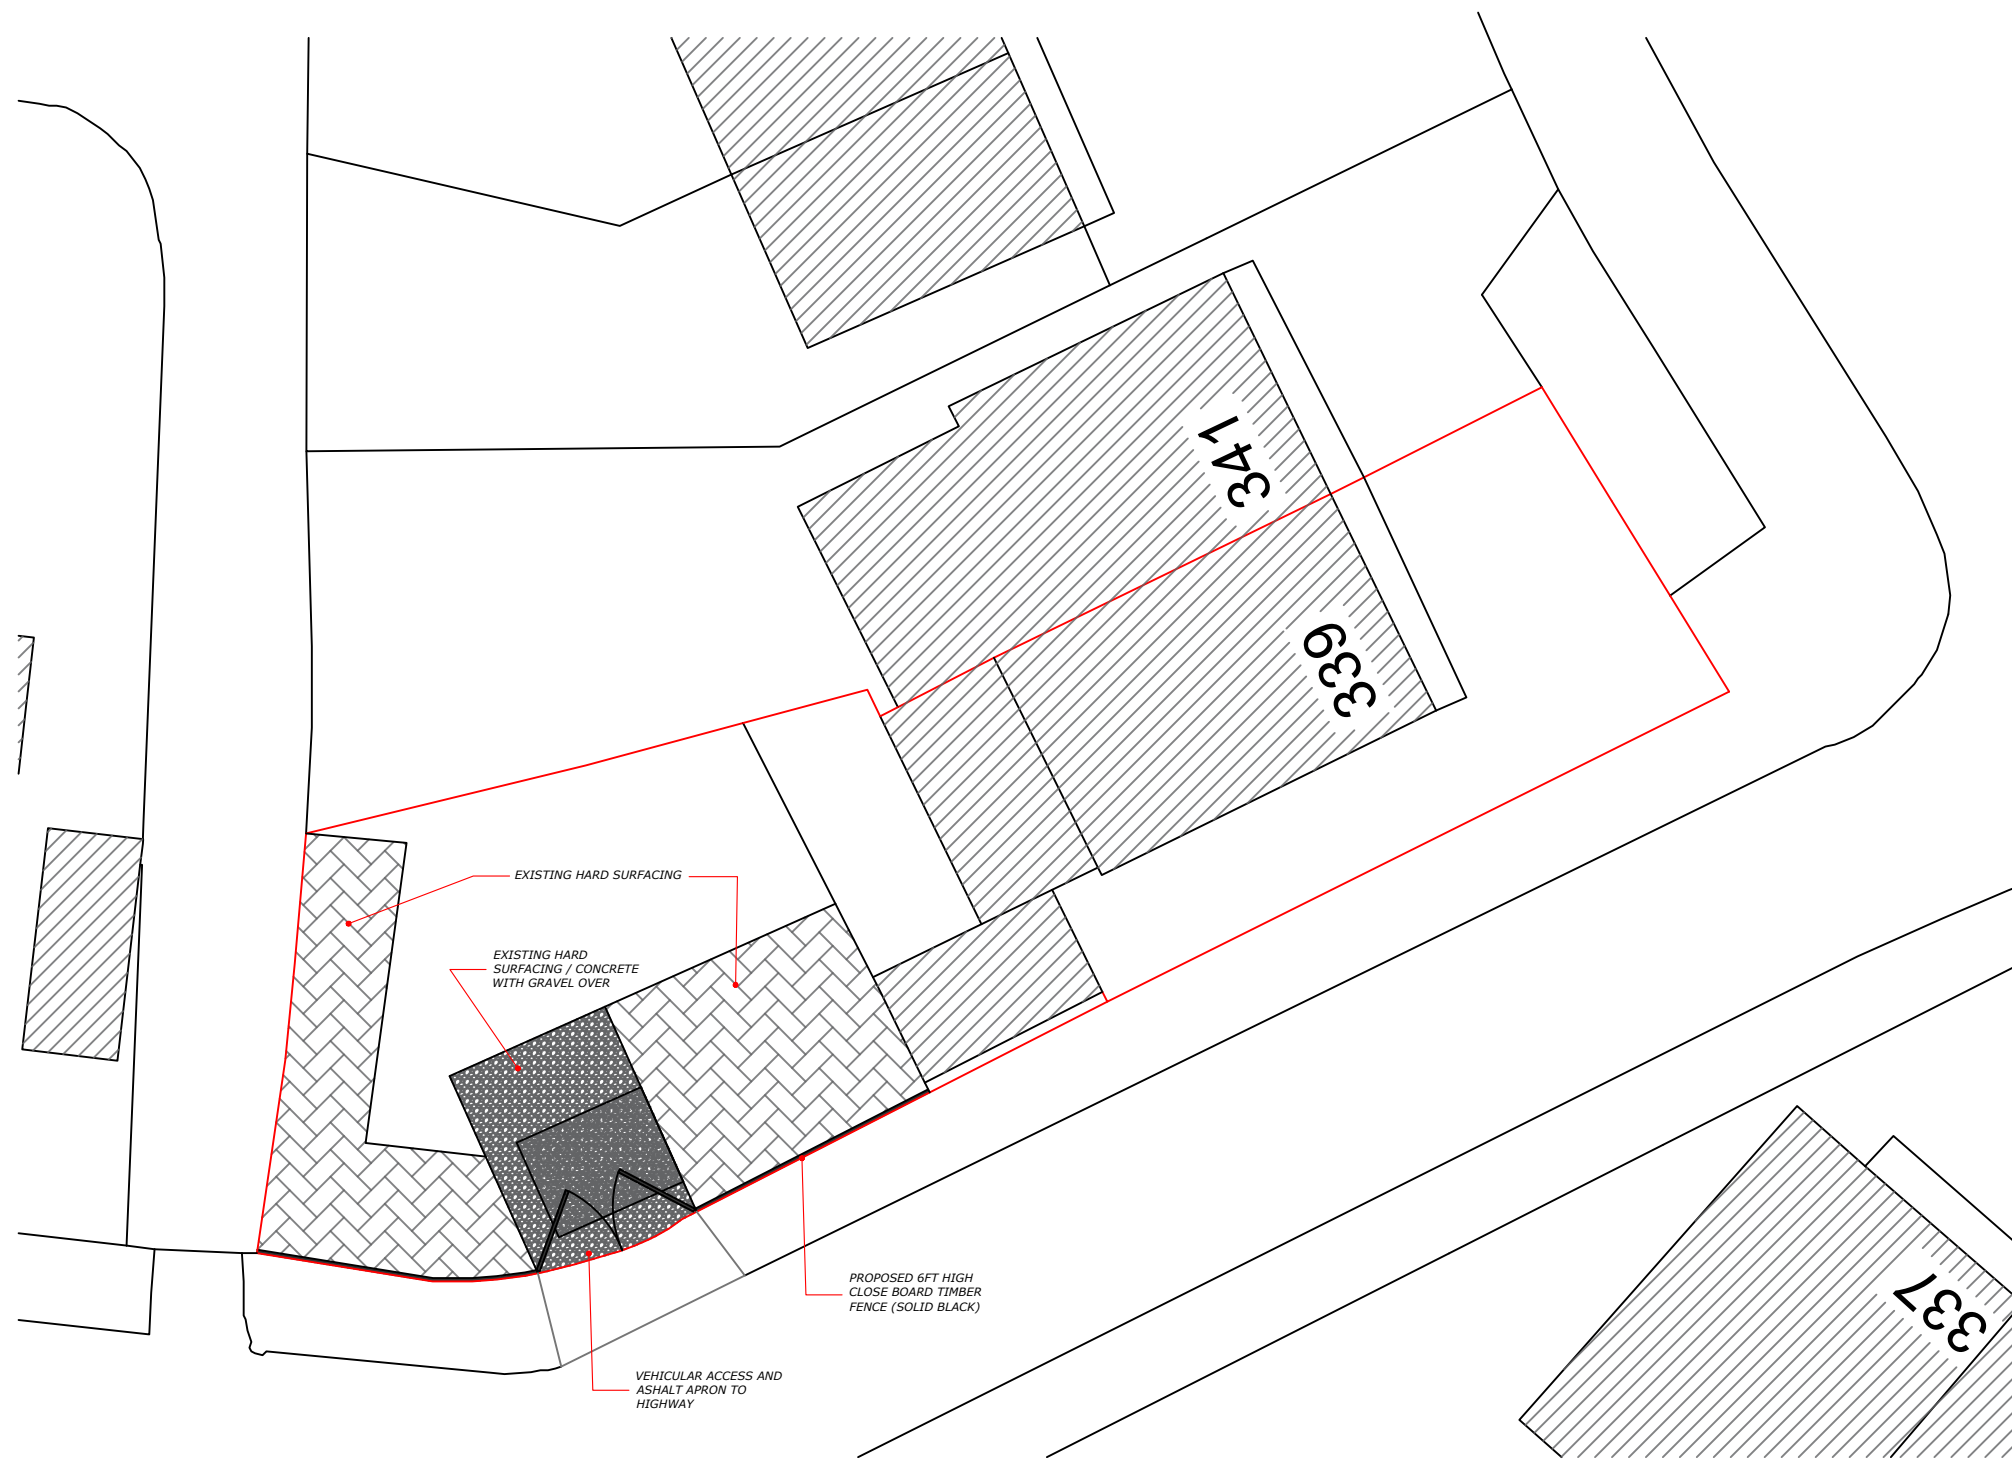


SITE PLAN

1:200 SCALE (at A3)

Serial number: 200526
Crown copyright and database right 2020
Ordnance Survey licence 100048957

 

LOCATION PLAN

1:1250 SCALE (at A3)



REPLACEMENT WALL WITH FENCE AND VEHICLE ACCESS
For Mr Delaney
339 CHICHESTER ROAD, BERSTED. PO21 5AN

Broomfield Studio
Birdham
West Sussex
PO20 7BA

Phone: 01243 512 327
Email: richardmeynell@gmail.com



Drawing No.	Date:
D.1084 - 00	09-12-20
Rev.	Date:
A	06-01-21