


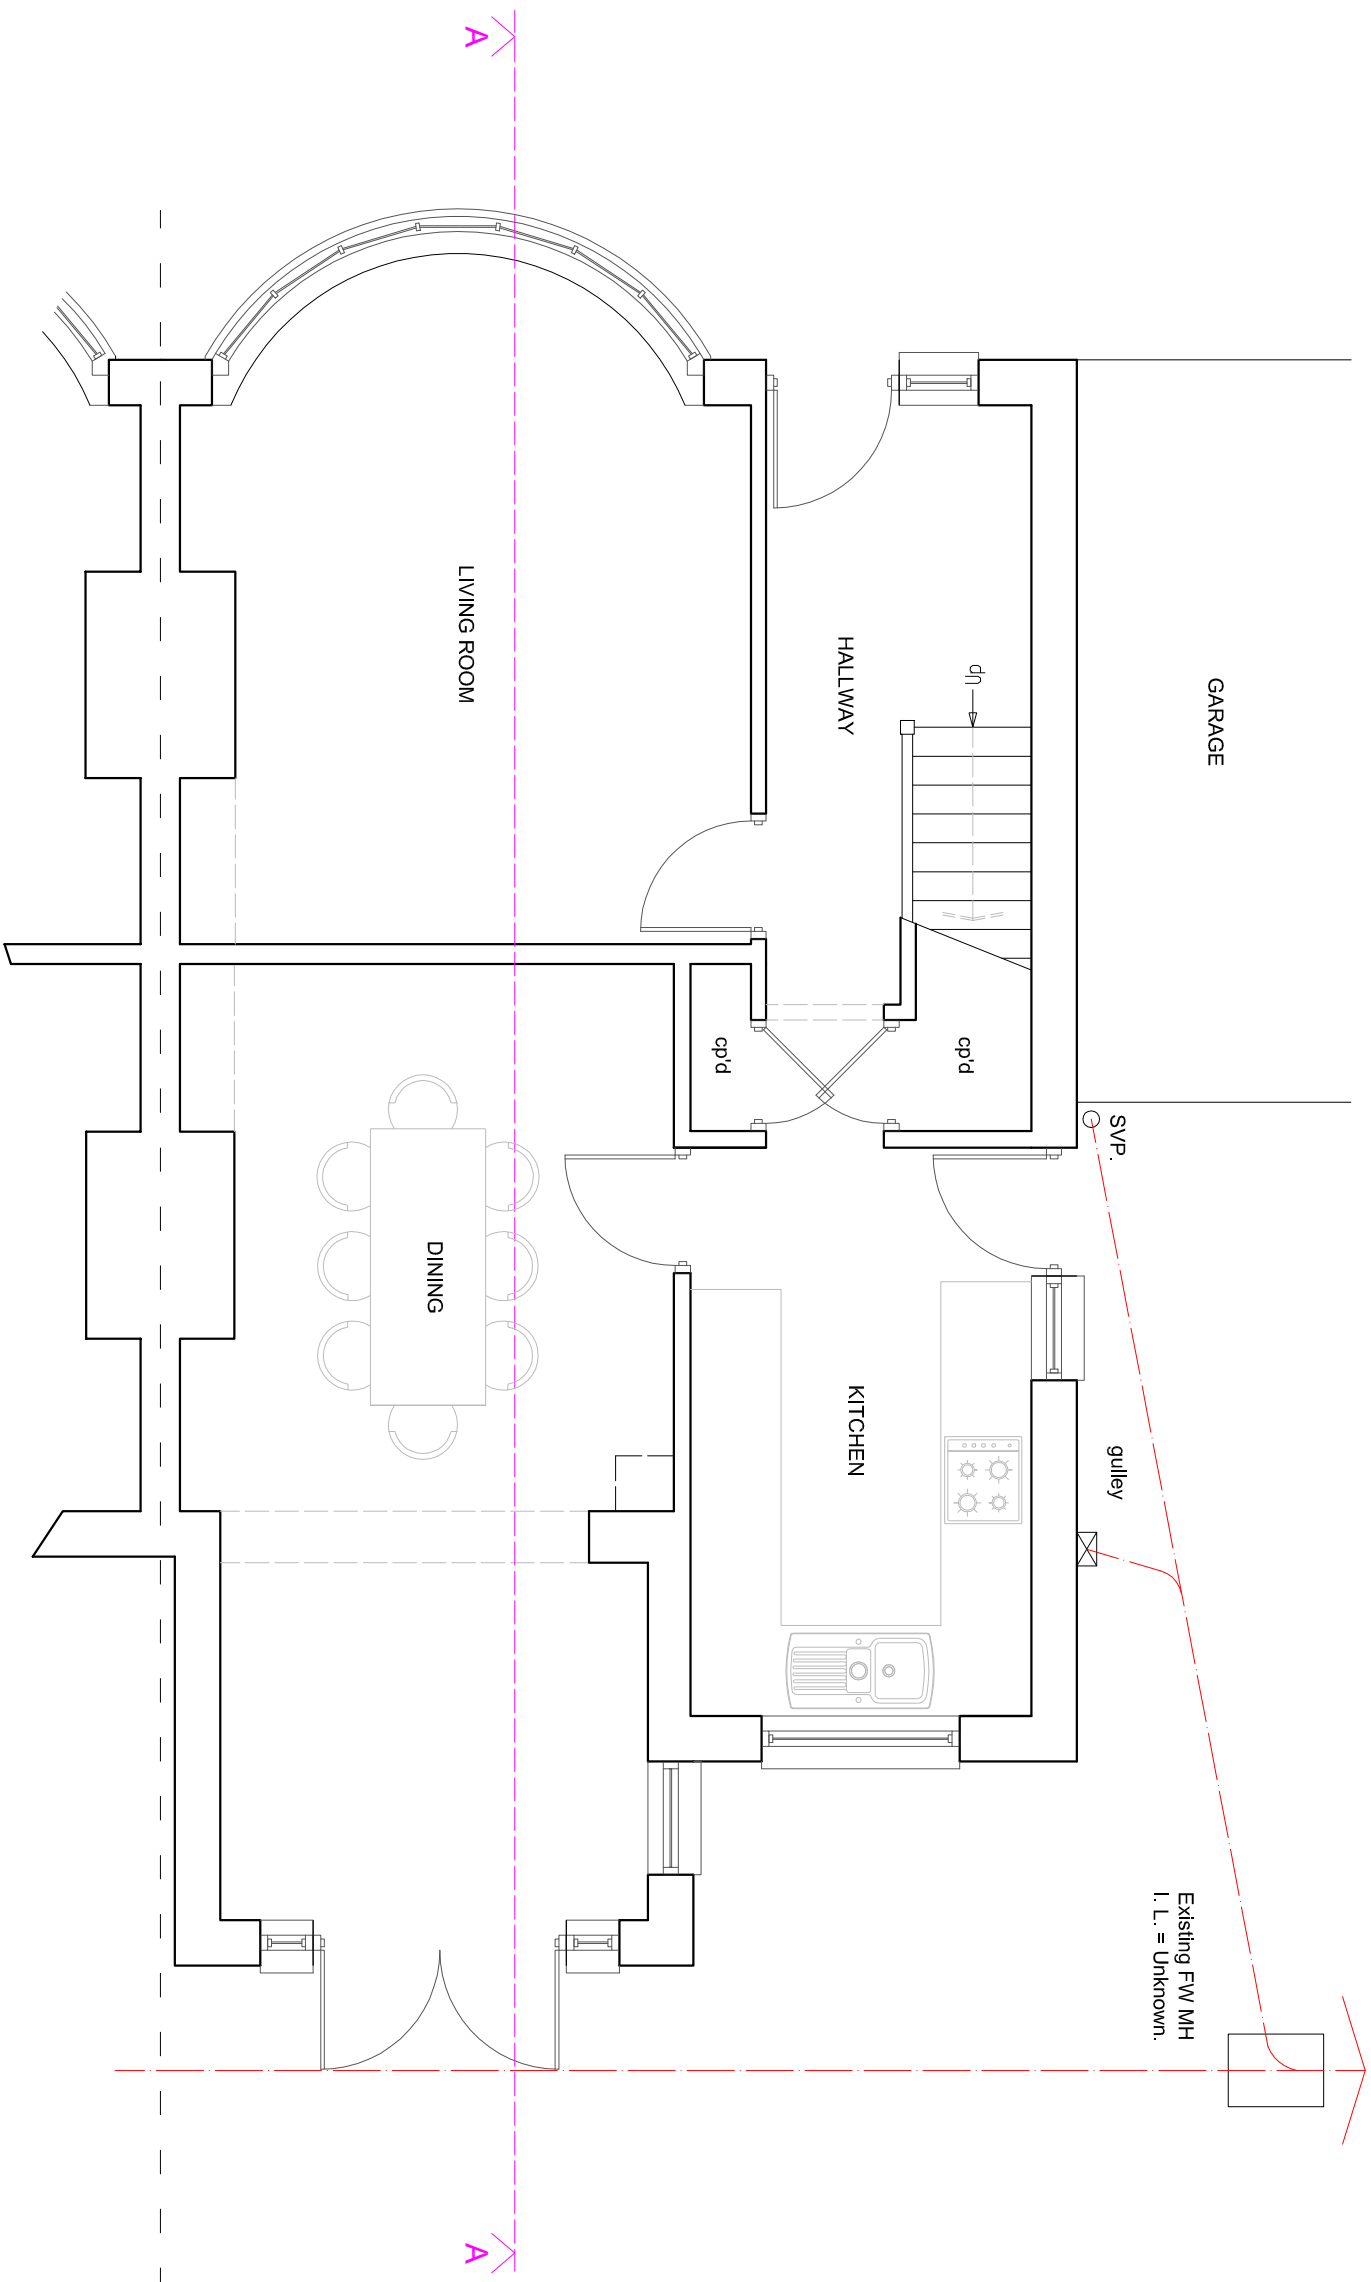

EXISTING GROUND FLOOR PLAN



Scale 1:50 on A3

SUSSEX BUILDING CONSULTANCY LIMITED

37 CENTRAL AVENUE,
BOGNOR REGIS, WEST SUSSEX.

SCALE - 1/50 REV - DATE - 17/09/2021



LABC

3 NORTHCOTE ROAD
BOGNOR REGIS
PO21 5LZ
TEL/FAX - (01243) 861379