



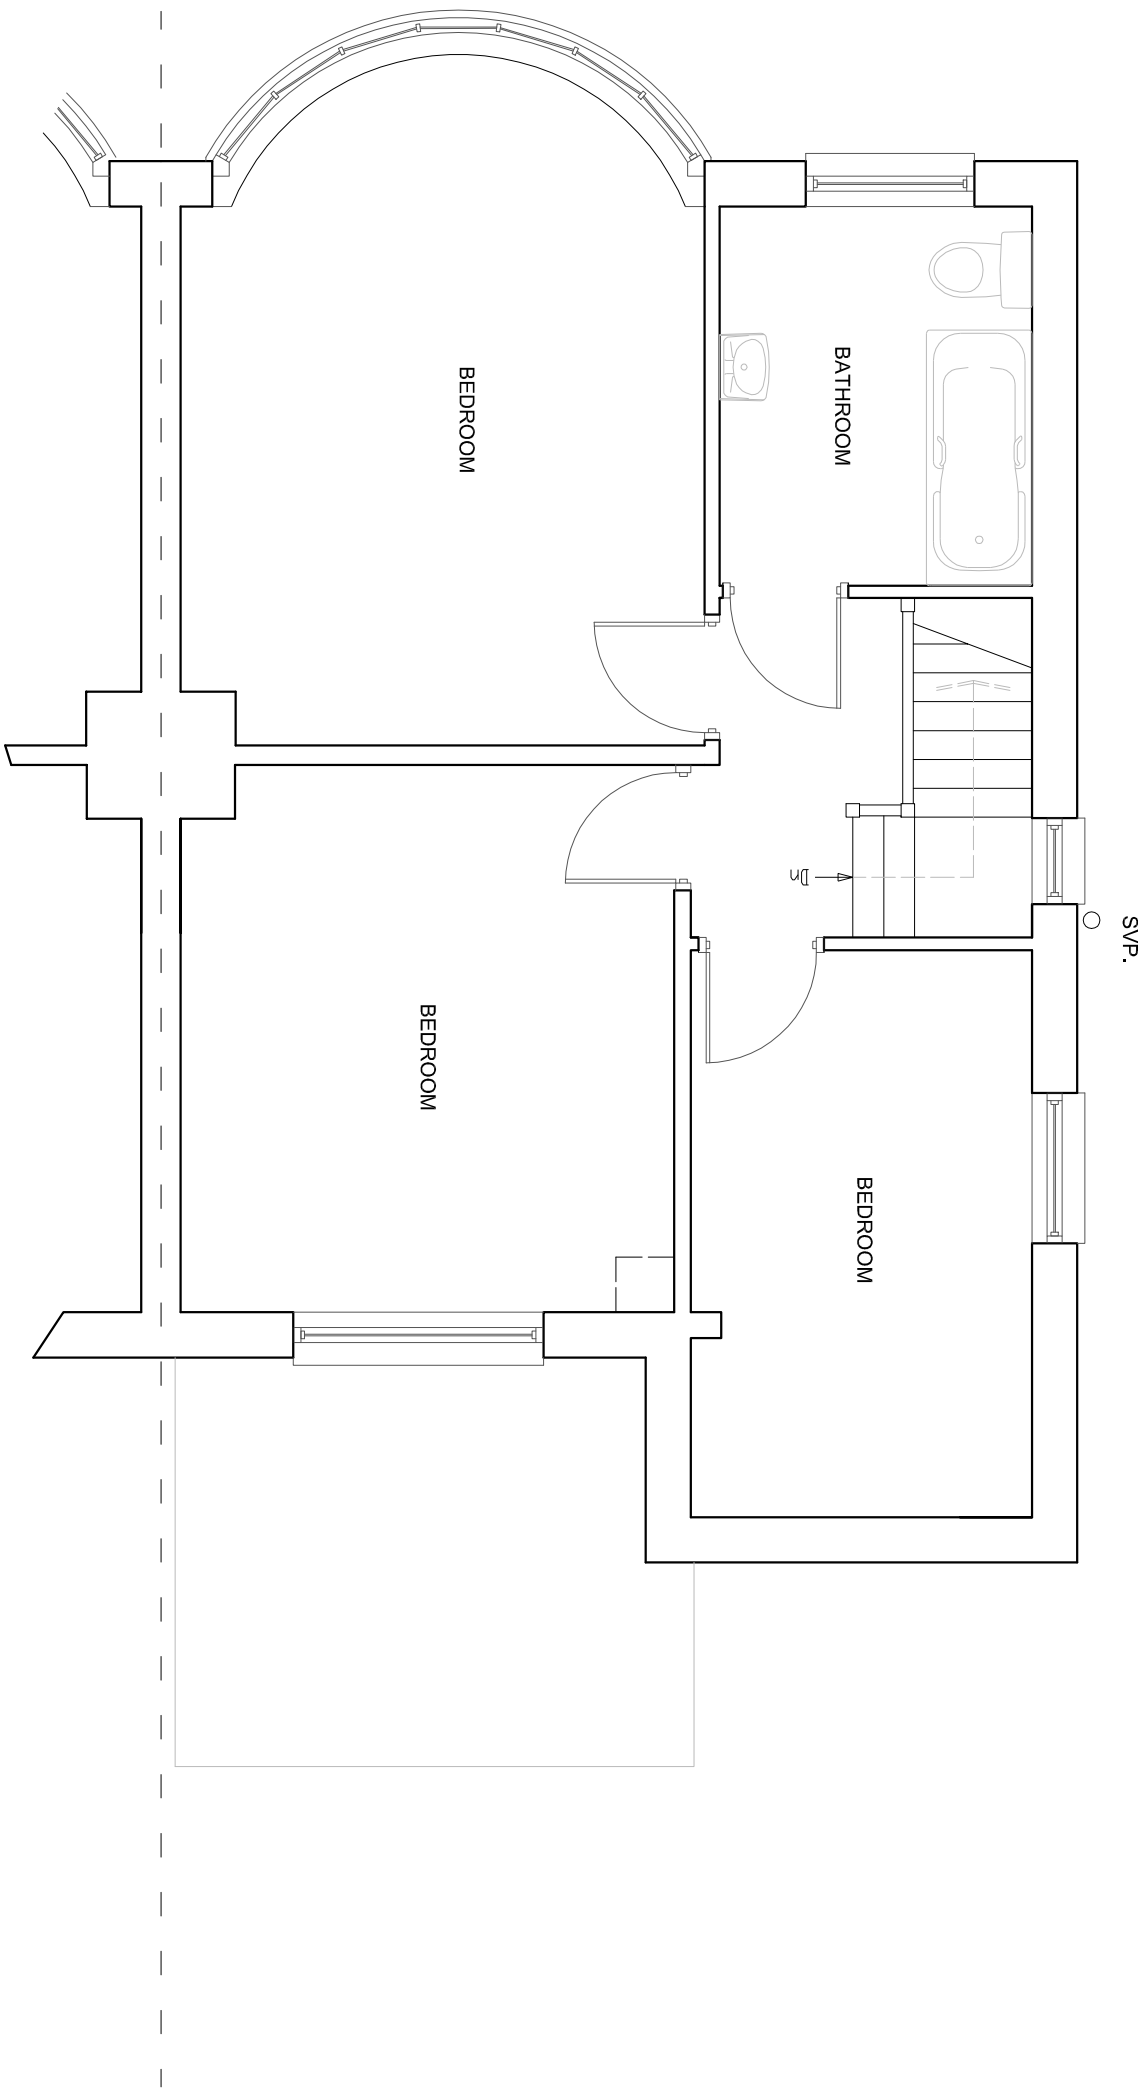

EXISTING FIRST FLOOR PLAN

 

Scale 1:50 on A3	
SUSSEX BUILDING CONSULTANCY LIMITED	
37 CENTRAL AVENUE, BOGNOR REGIS, WEST SUSSEX.	
SCALE - 1/50 REV - DATE - 17/09/2021	
 partner LABC	3 NORTHCOTE ROAD BOGNOR REGIS PO21 5LZ TEL/FAX - (01243) 861379