


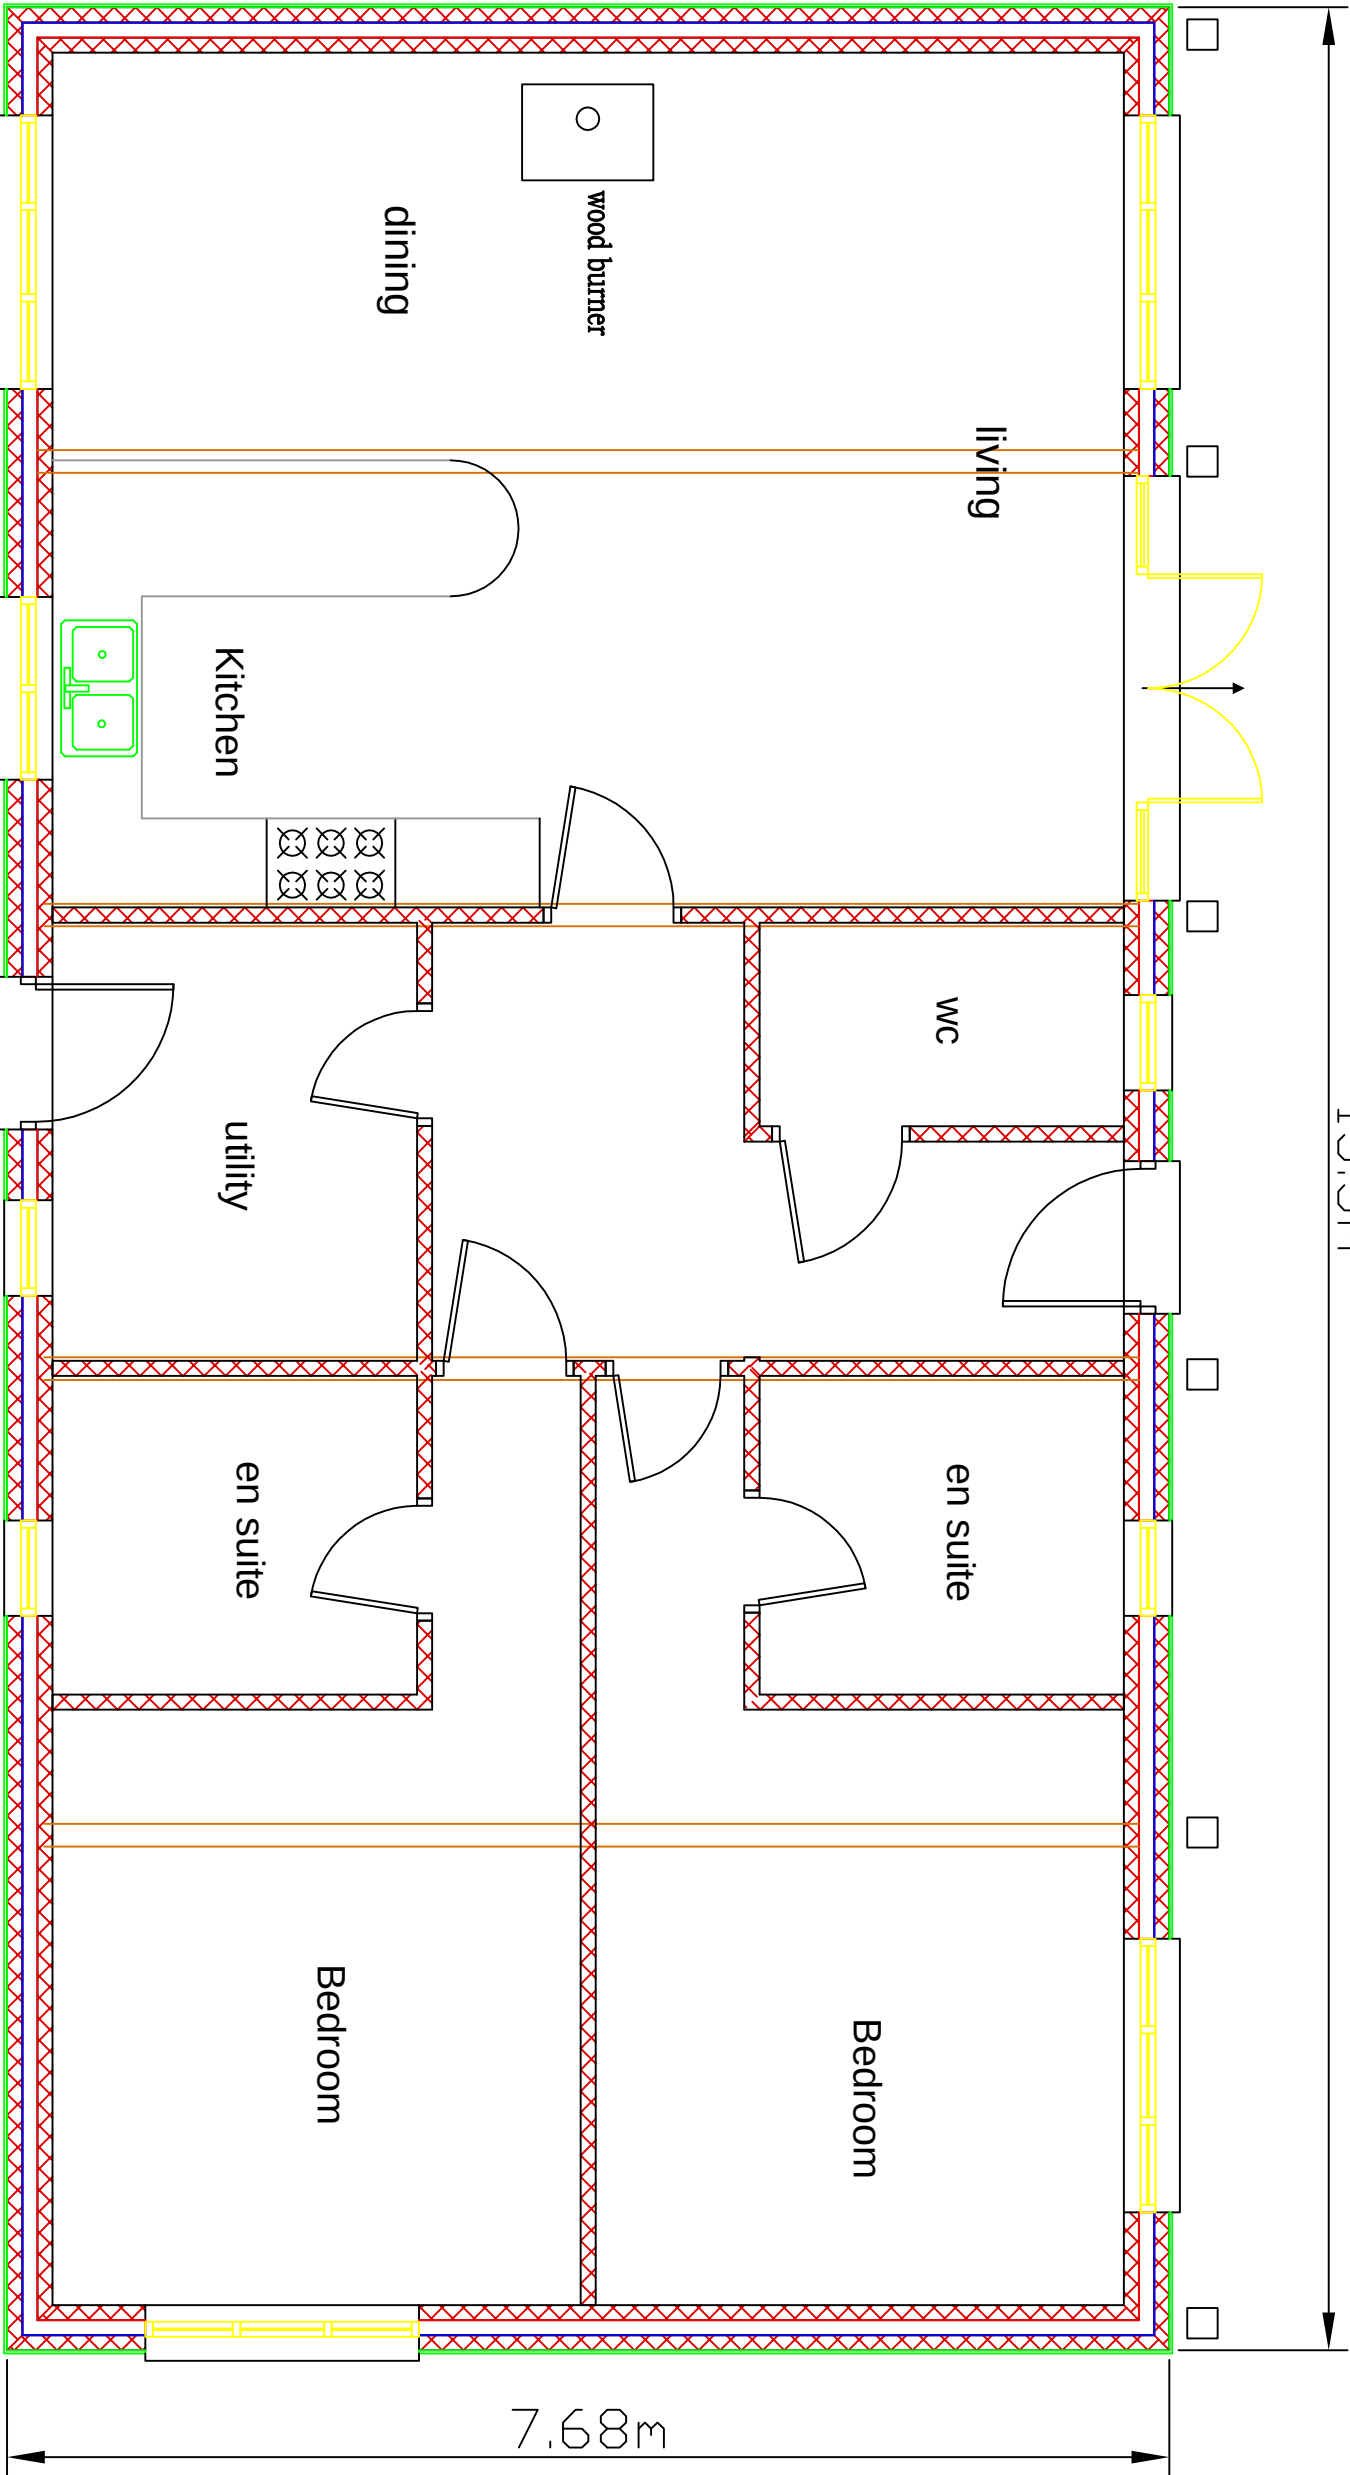

CLIENT	PROJECT	TITLE	STATUS	DRAWN BY	REVIEWED BY
C. TOMKINS	REAR OF 99 NORTH BERTIED STREET	FLOOR PLAN	PLANNING	SJ	SJ
			DATE	SCALE	DRAWING NUMBER
			01.02.17	1:50@A3	4B

STEPHEN JUPP MRTPI
CHARTERED TOWN PLANNER
348 CHICHESTER ROAD, BOGNOR REGIS
West Sussex PO21 5BX
Tel 01243 822113
Email: steve@planning-solutions.co.uk
www.planning-solutions.co.uk