




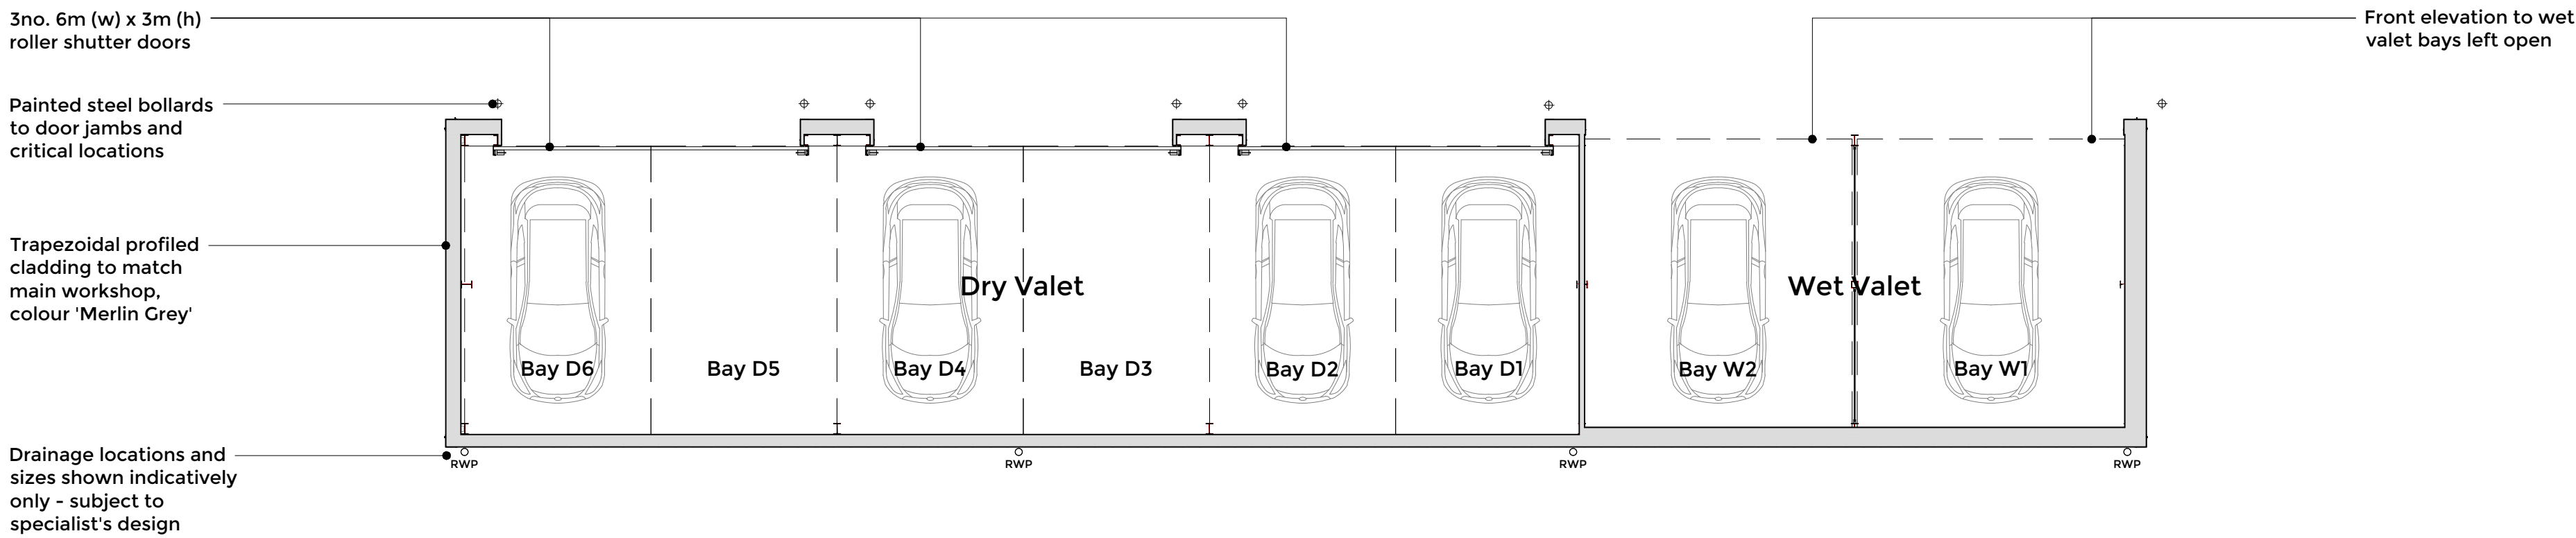


00 Floor Plan

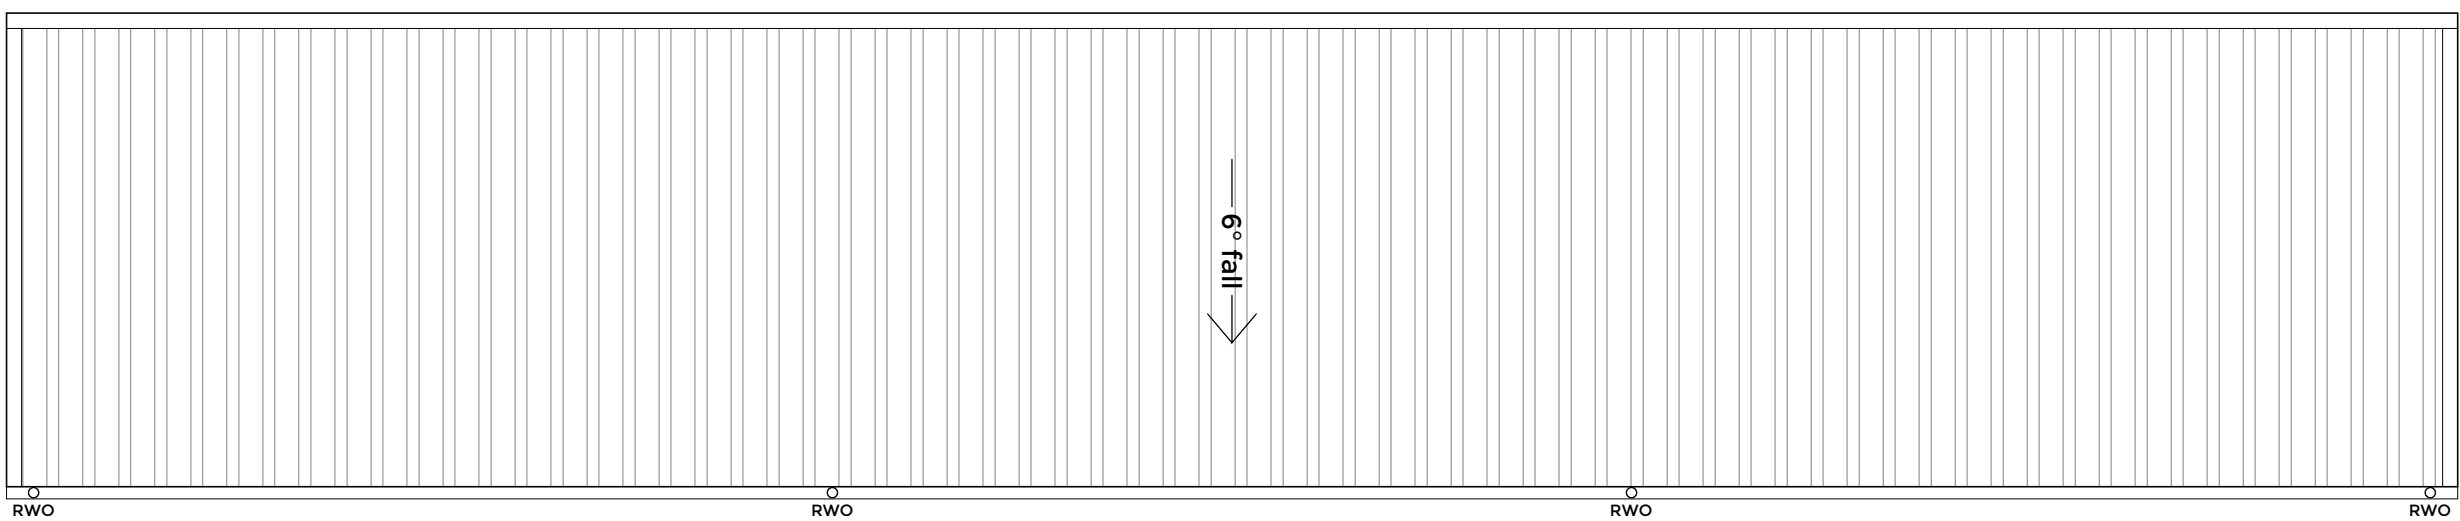


RF Roof Plan

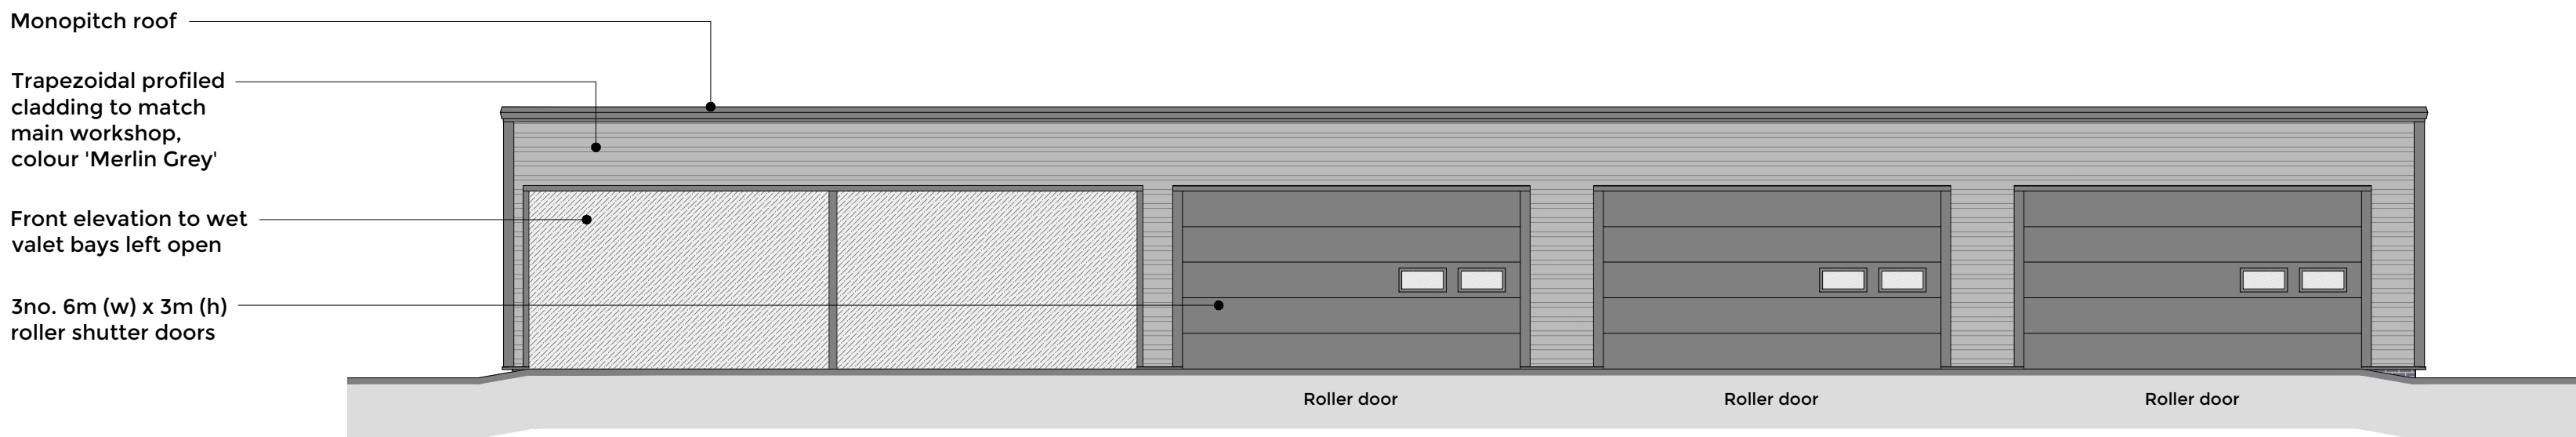


N North Elevation

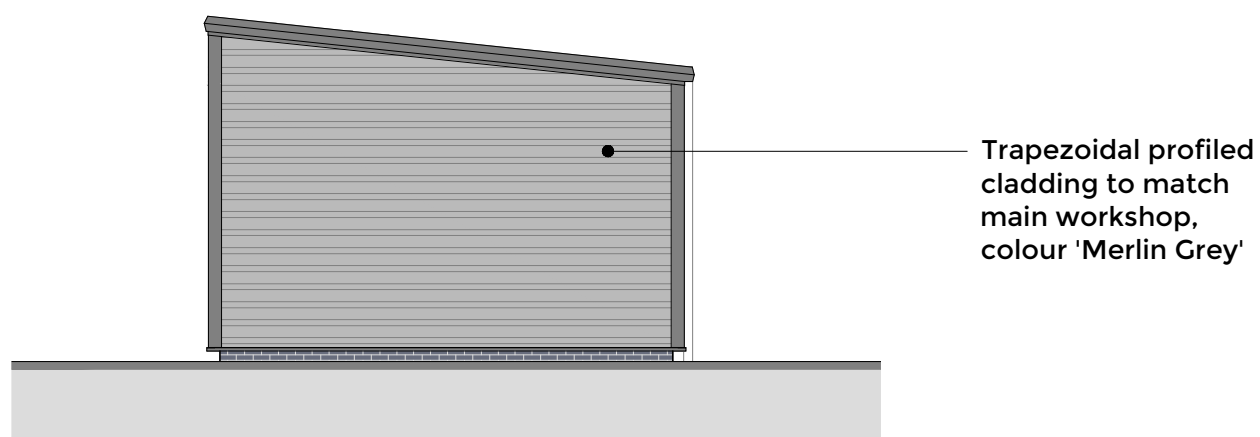

W West Elevation

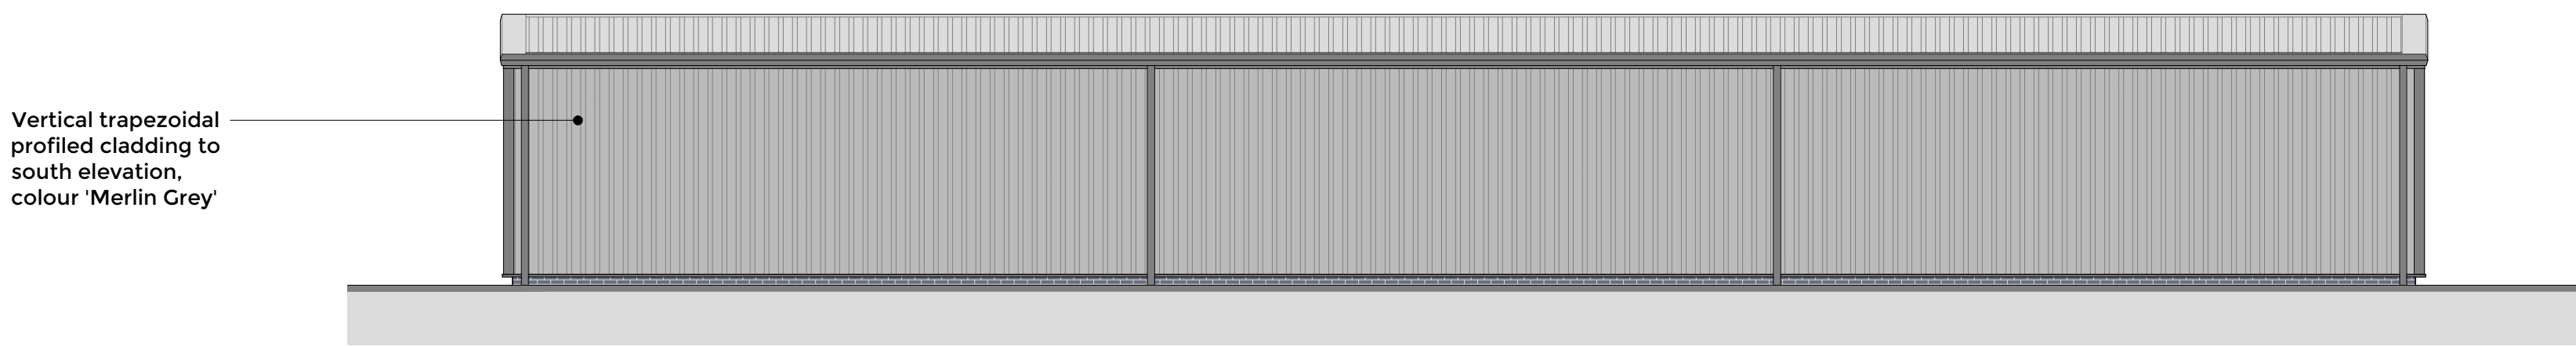

S South Elevation

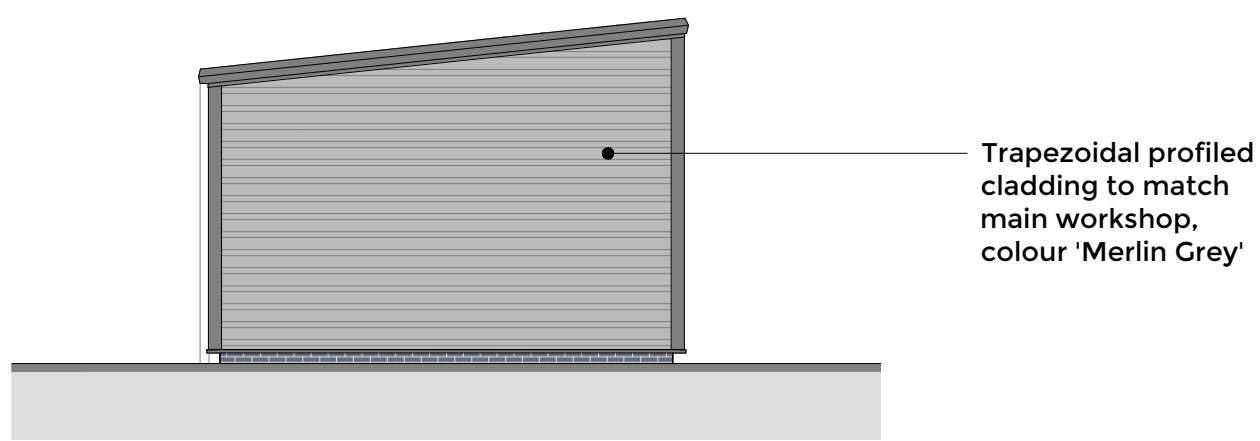

E East Elevation

PLANNING



Notes

All cladding and rainwater drainage is shown indicatively only and subject to detailed design by cladding subcontractor.

All wall and roof penetrations are shown indicatively only and are subject to full design by contractor.

External Materials Schedule (Valet Building)

- Wall cladding**
- Trapezoidal profile cladding, laid horizontally / vertically as indicated, colour 'Merlin Grey'
- Roof cladding**
- Trapezoidal profile cladding, colour 'Goosewing Grey'
- Roller shutter doors**
- Polyester powder coated, colour dark grey
- Rainwater goods**
- Polyester powder coated, colour dark grey

A	17-02-22	Non-material amendment application: Dry Valet and Wet Valet buildings combined; roller doors enlarged; vertical cladding shown to south elevation; external materials schedule updated	SD	*
Rev.	Date	Description	Drawn	Check



Client	Richmond Motor Group
Project	Salt Box Site, Bognor Regis
Title	Proposed Valet Building

BS192	SBX - BSL - ZZ - XX - DR - A - 3003 - PL - A								
	Project	Originator	Volume	Level	Type	Role	Series	Number	Suitability

B+S Ref.	Date	Scale @ A1	Drawn	Checked
18020	Dec 2018	1:100	SD	SS

Tel: 023 8063 1432 www.boyleandsummers.co.uk

Other than for the purposes of planning, do not scale these drawings. Use written dimensions only. All dimensions to be checked on site prior to commencement of work.

This drawing is © Boyle+Summers Ltd and may not be reproduced, copied or altered in any way without written authority.