

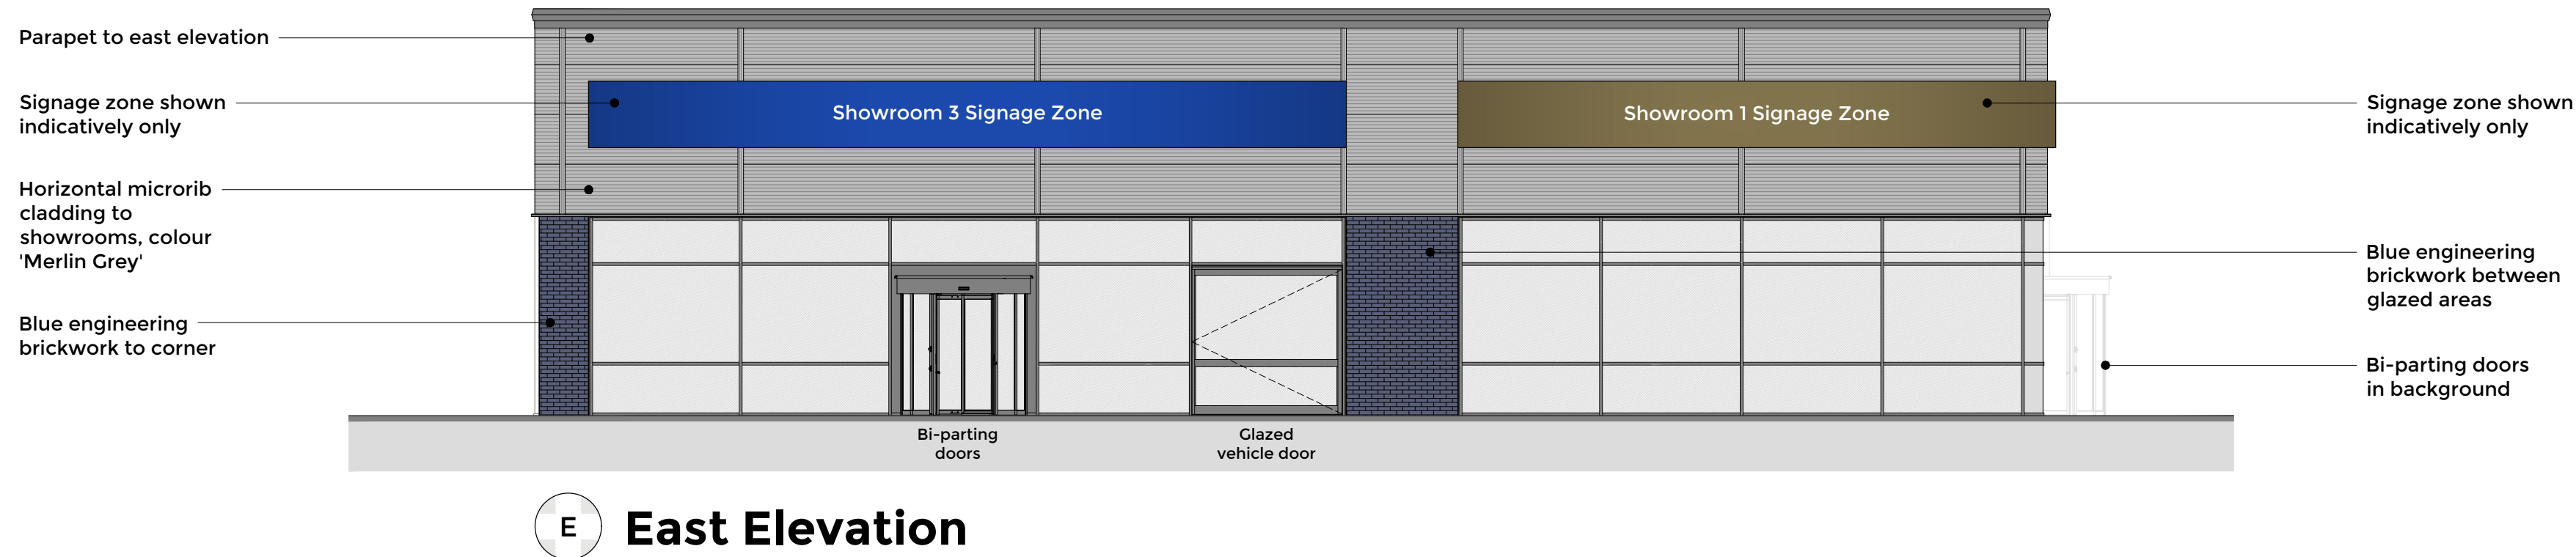
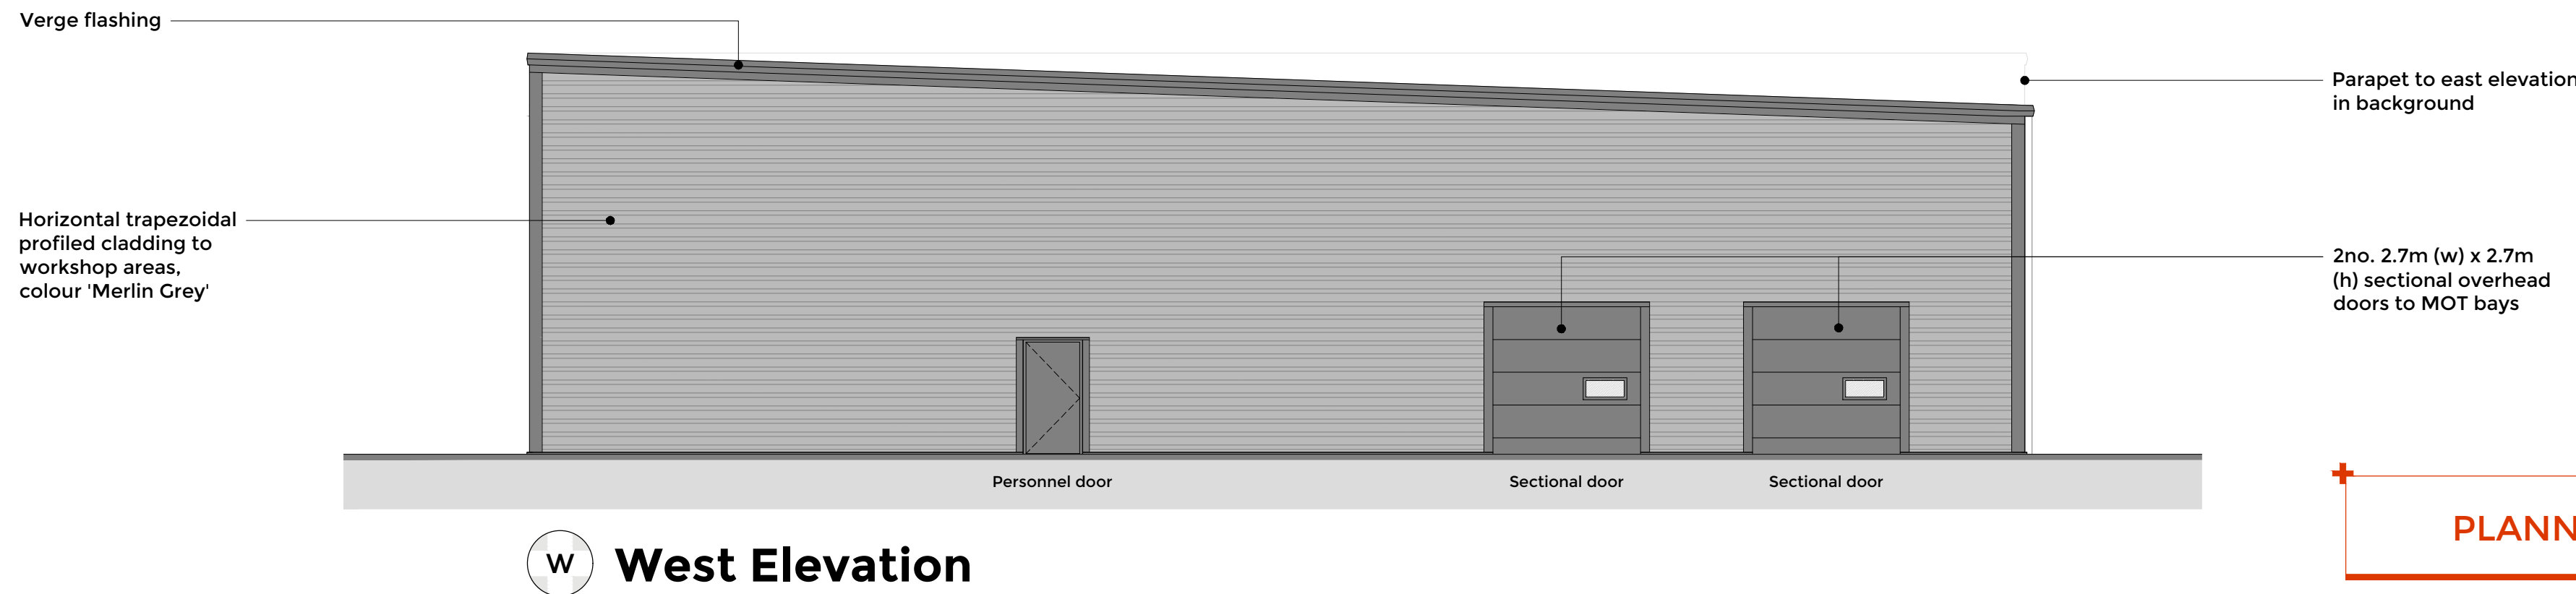


External Materials Schedule	
Showroom cladding	
• 'Microrib' profile composite cladding panels, laid horizontally, colour 'Merlin Grey'	
Workshop cladding	
• Trapezoidal profile composite cladding panels, laid horizontally / vertically as indicated, colour 'Merlin Grey'	
Walls between glazed areas / below cladding line	
• Blue engineering brickwork	
Roof cladding	
• Composite cladding panels with single-ply membrane to external side, colour 'Grey'	
Glazing / Curtain walling	
• Double glazed (specification TBC) units with polyester powder coated frames, colour 'Merlin Grey'	
Sectional overhead doors	
• Polyester powder coated, colour 'Merlin Grey'	
Personnel doors	
• Polyester powder coated, colour 'Merlin Grey'	
Rainwater goods	
• Polyester powder coated, colour 'Merlin Grey'	

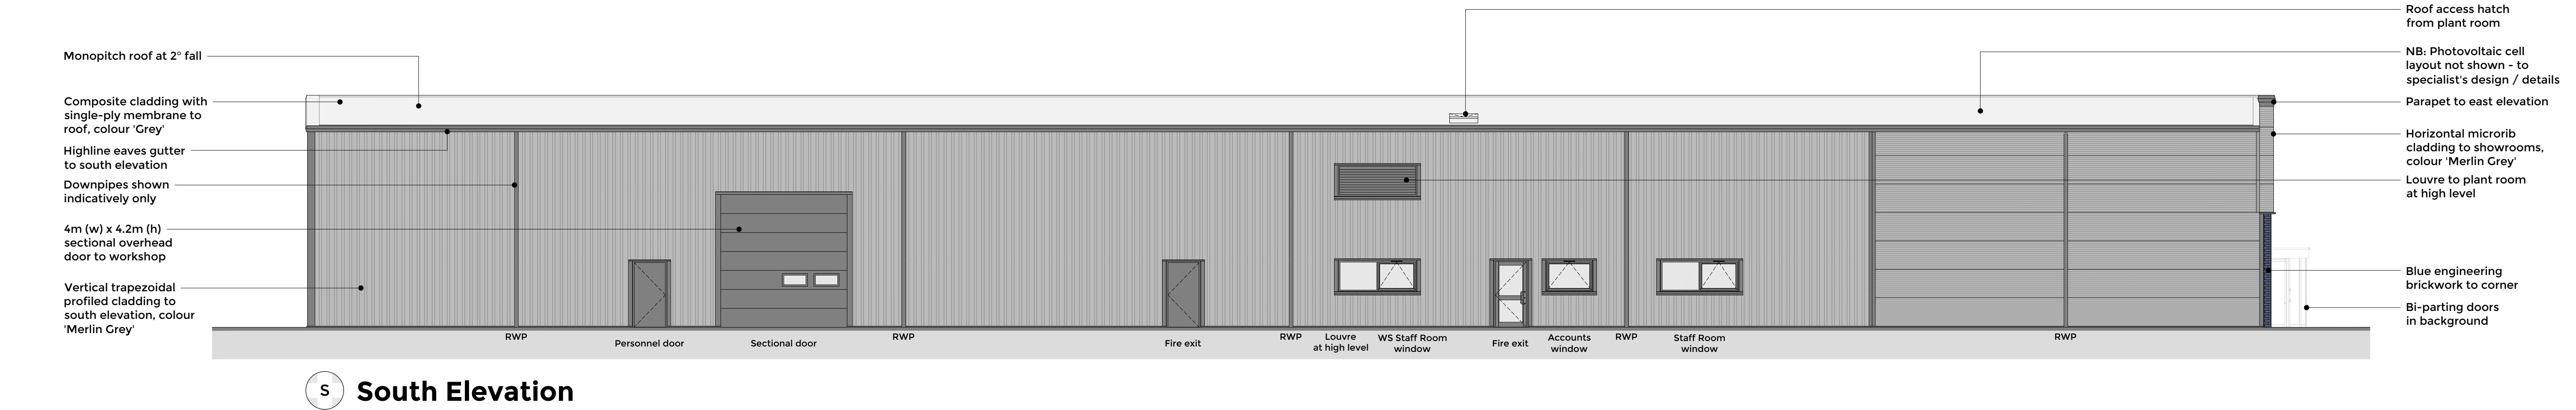

Notes
All cladding and rainwater drainage is shown indicatively only and subject to detailed design by cladding subcontractor.
All wall and roof penetrations are shown indicatively only and are subject to full design by contractor.
All signage and branding zones are shown indicatively only and subject to a separate advertisement application.

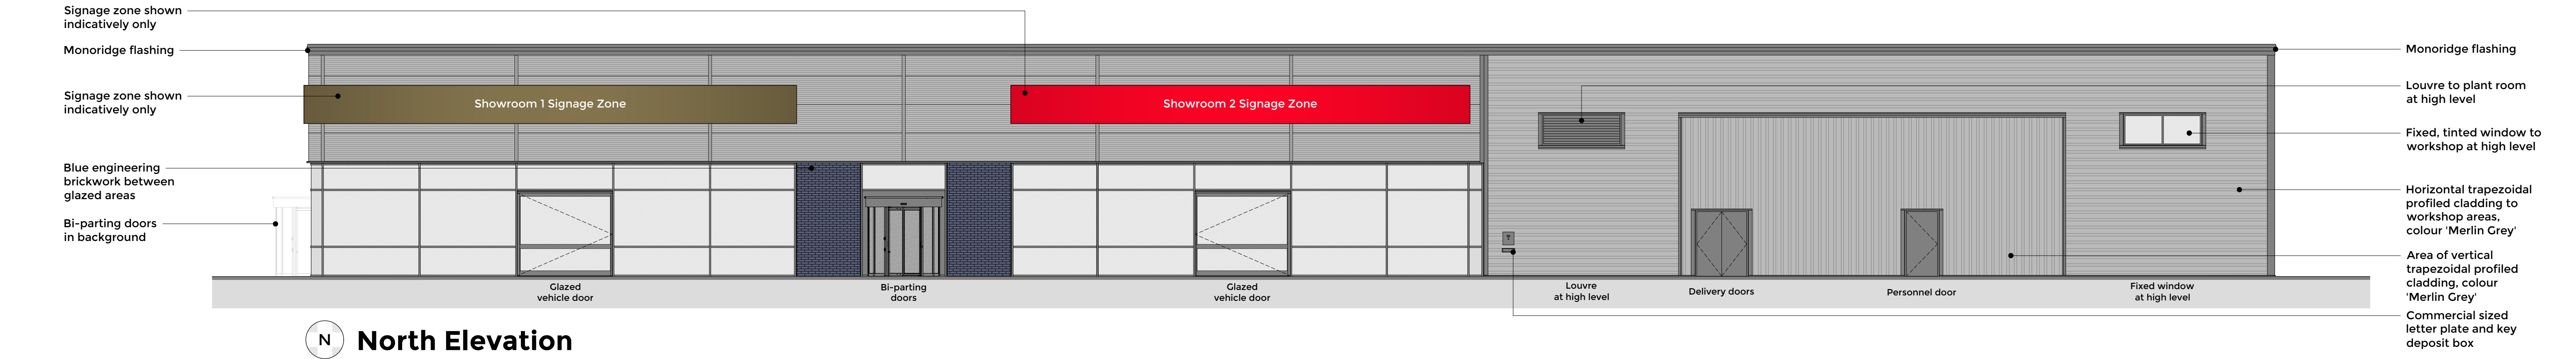

C	17-02-22	Non-material amendment application; Building depth reduced; roof amended to monopitch structure; RWP positions updated; rooflights omitted; fire exit door shown to Parts; 3no. revolving doors omitted; 2no. bi-parting doors shown; Plant Room louvre added; 3no. revolving doors omitted; 2no. bi-parting doors shown; vertical cladding shown to south elevation; external materials schedule updated	SD	
B	15-03-19	Blue engineering brickwork shown to south-east corner; area of vertical trapezoidal cladding shown to workshop north elevation; Blue engineering brickwork shown between glazing areas; 2no. fixed windows shown to workshop north elevation; signage colours indicatively shown	SD	TB
A	06-03-19		SD	TB
Rev.	Date	Description	Drawn	Check



BOYLE+SUMMERS
ARCHITECTURE AND MASTERPLANNING

Canute Chambers
Canute Road
Southampton
Hampshire
SO14 3AB

Client	Richmond Motor Group
Project	Salt Box Site, Bognor Regis
Title	Proposed Elevations

SBX - BSL - ZZ - XX - DR - A -	4001 - PL - C								
Project	Originator	Volume	Level	Type	Role	Series	Number	Suitability	Revision

B+S Ref.	Date	Scale @ A1	Drawn	Checked
18020	Dec 2018	1:100	SD	SS

Tel: 023 8063 1432www.boyleandsummers.co.uk

Other than for the purposes of planning, do not scale these drawings. Use written dimensions only. All dimensions to be checked on site prior to commencement of work.

This drawing is © Boyle+Summers Ltd and may not be reproduced, copied or altered in any way without written authority.

