


Notes

All cladding and rainwater drainage is shown indicatively only and subject to detailed design by cladding subcontractor.


All structural steelwork is shown indicatively only and is subject to engineer's / steelwork contractor's detailed design.

All wall and roof penetrations are shown indicatively only and are subject to full design by contractor.

Areas for installation of photovoltaic cells not shown - to specialist's design / details.

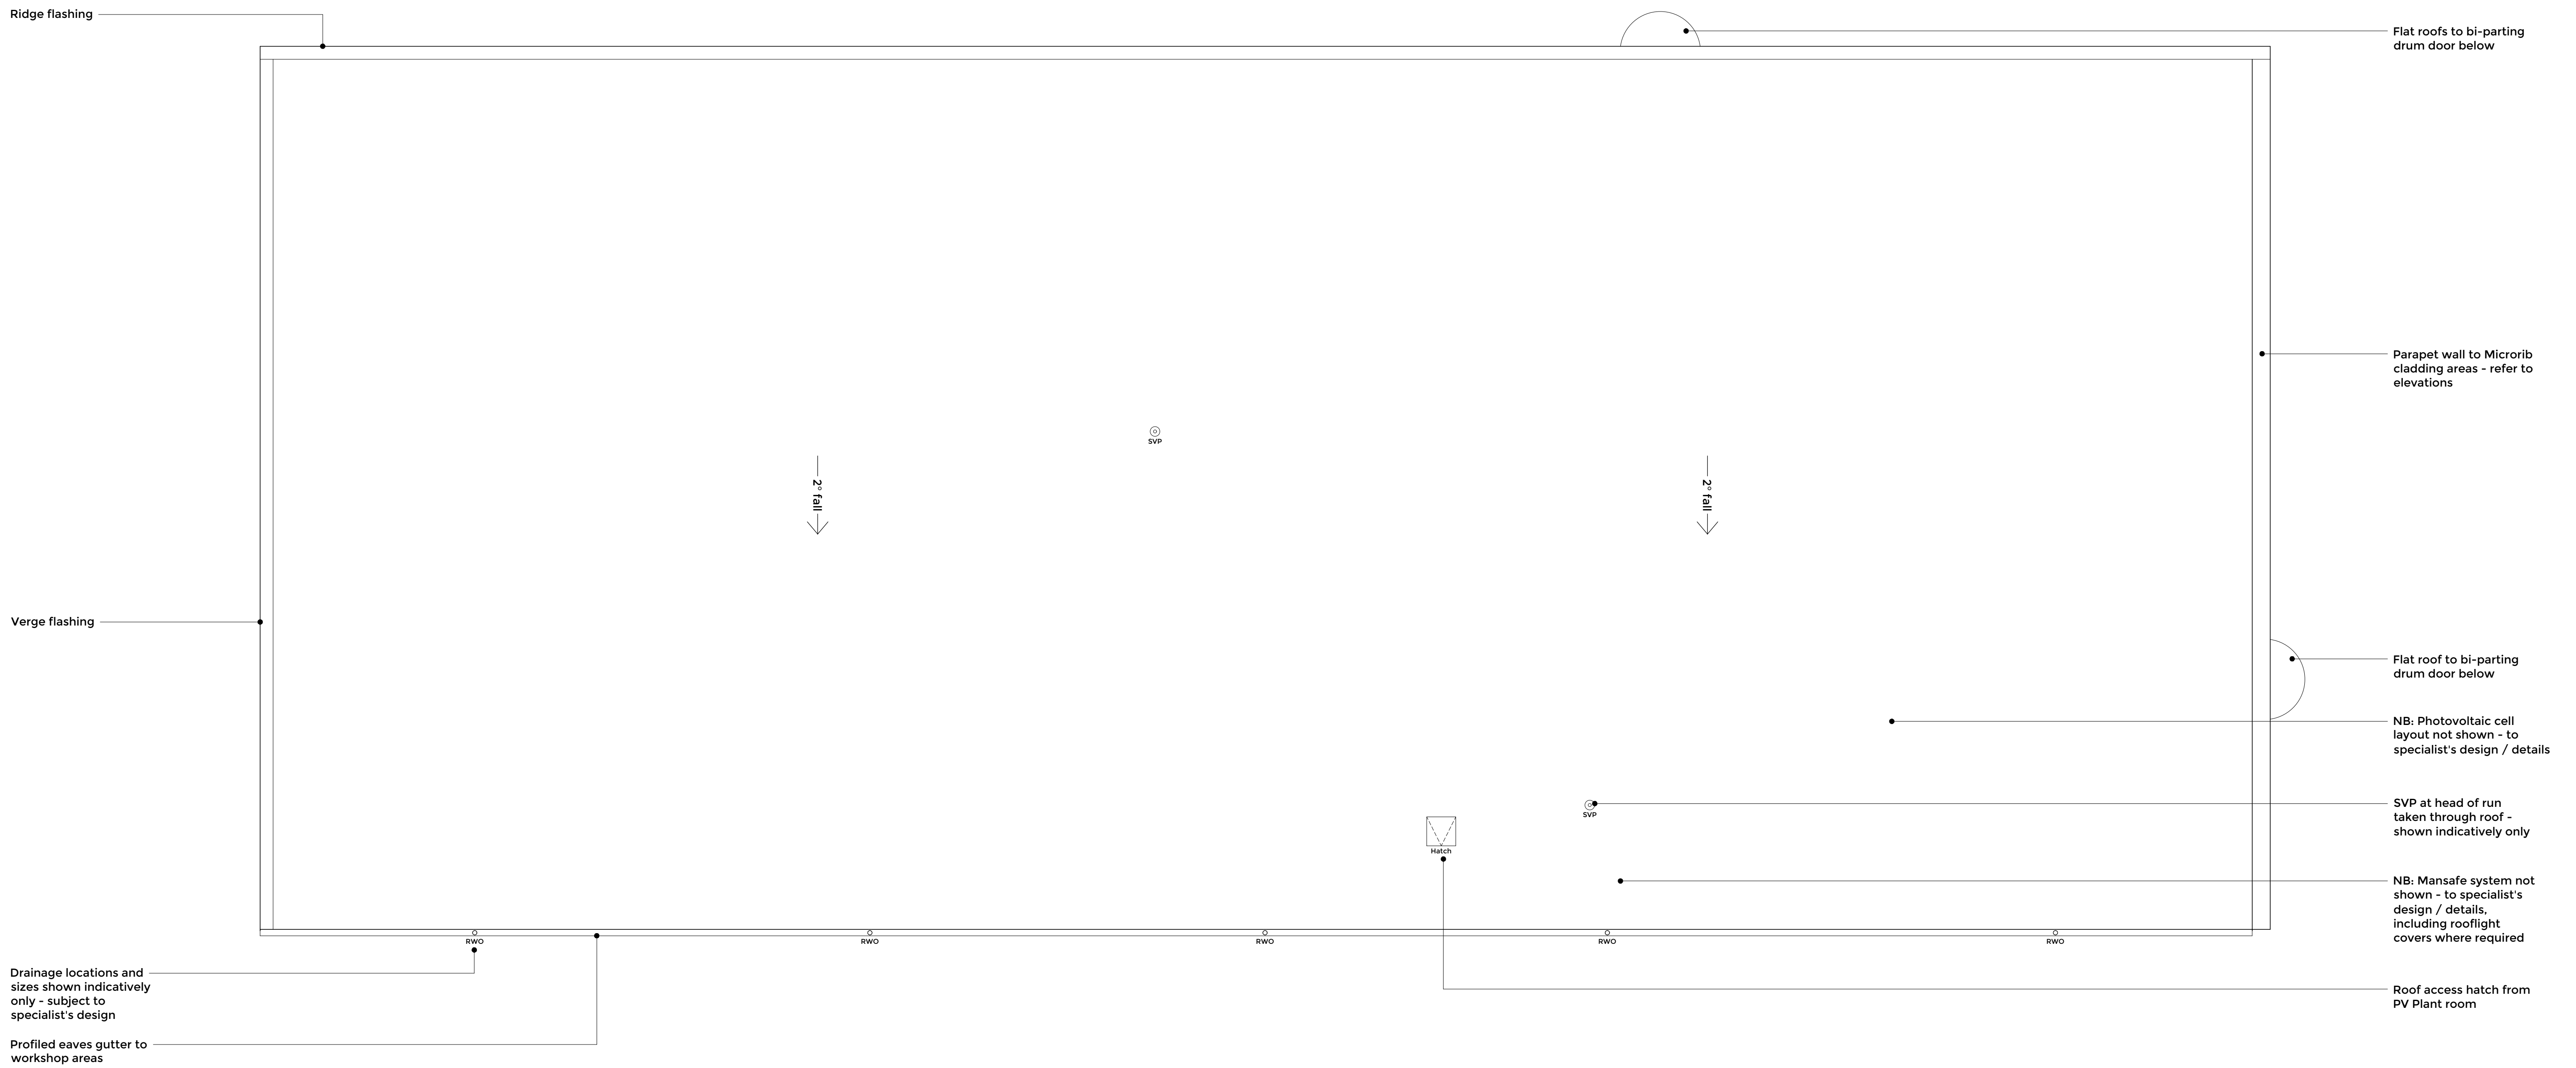

A	17-02-22	Non-material amendment application; Building depth reduced; roof amended to monopitch structure; RWP positions updated; rooflights omitted	SD	*
Rev.	Date	Description	Drawn	Check

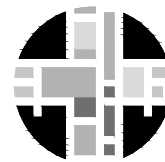

BOYLE+SUMMERS
ARCHITECTURE AND MASTERPLANNING

Canute Chambers
Canute Road
Southampton
Hampshire
SO14 3AB

Client	Richmond Motor Group
Project	Salt Box Site, Bognor Regis
Title	Proposed Roof Plan

SBX - BSL - ZZ - RF - DR - A - 3501 - PL - A

B+S Ref.	Date	Scale @ A1	Drawn	Checked
18020	Dec 2018	1:100	SD	SS

Tel: 023 8063 1432 www.boyleandsummers.co.uk

Other than for the purposes of planning, do not scale these drawings. Use written dimensions only. All dimensions to be checked on site prior to commencement of work.

This drawing is © Boyle-Summers Ltd and may not be reproduced, copied or altered in any way without written authority.

PLANNING

