



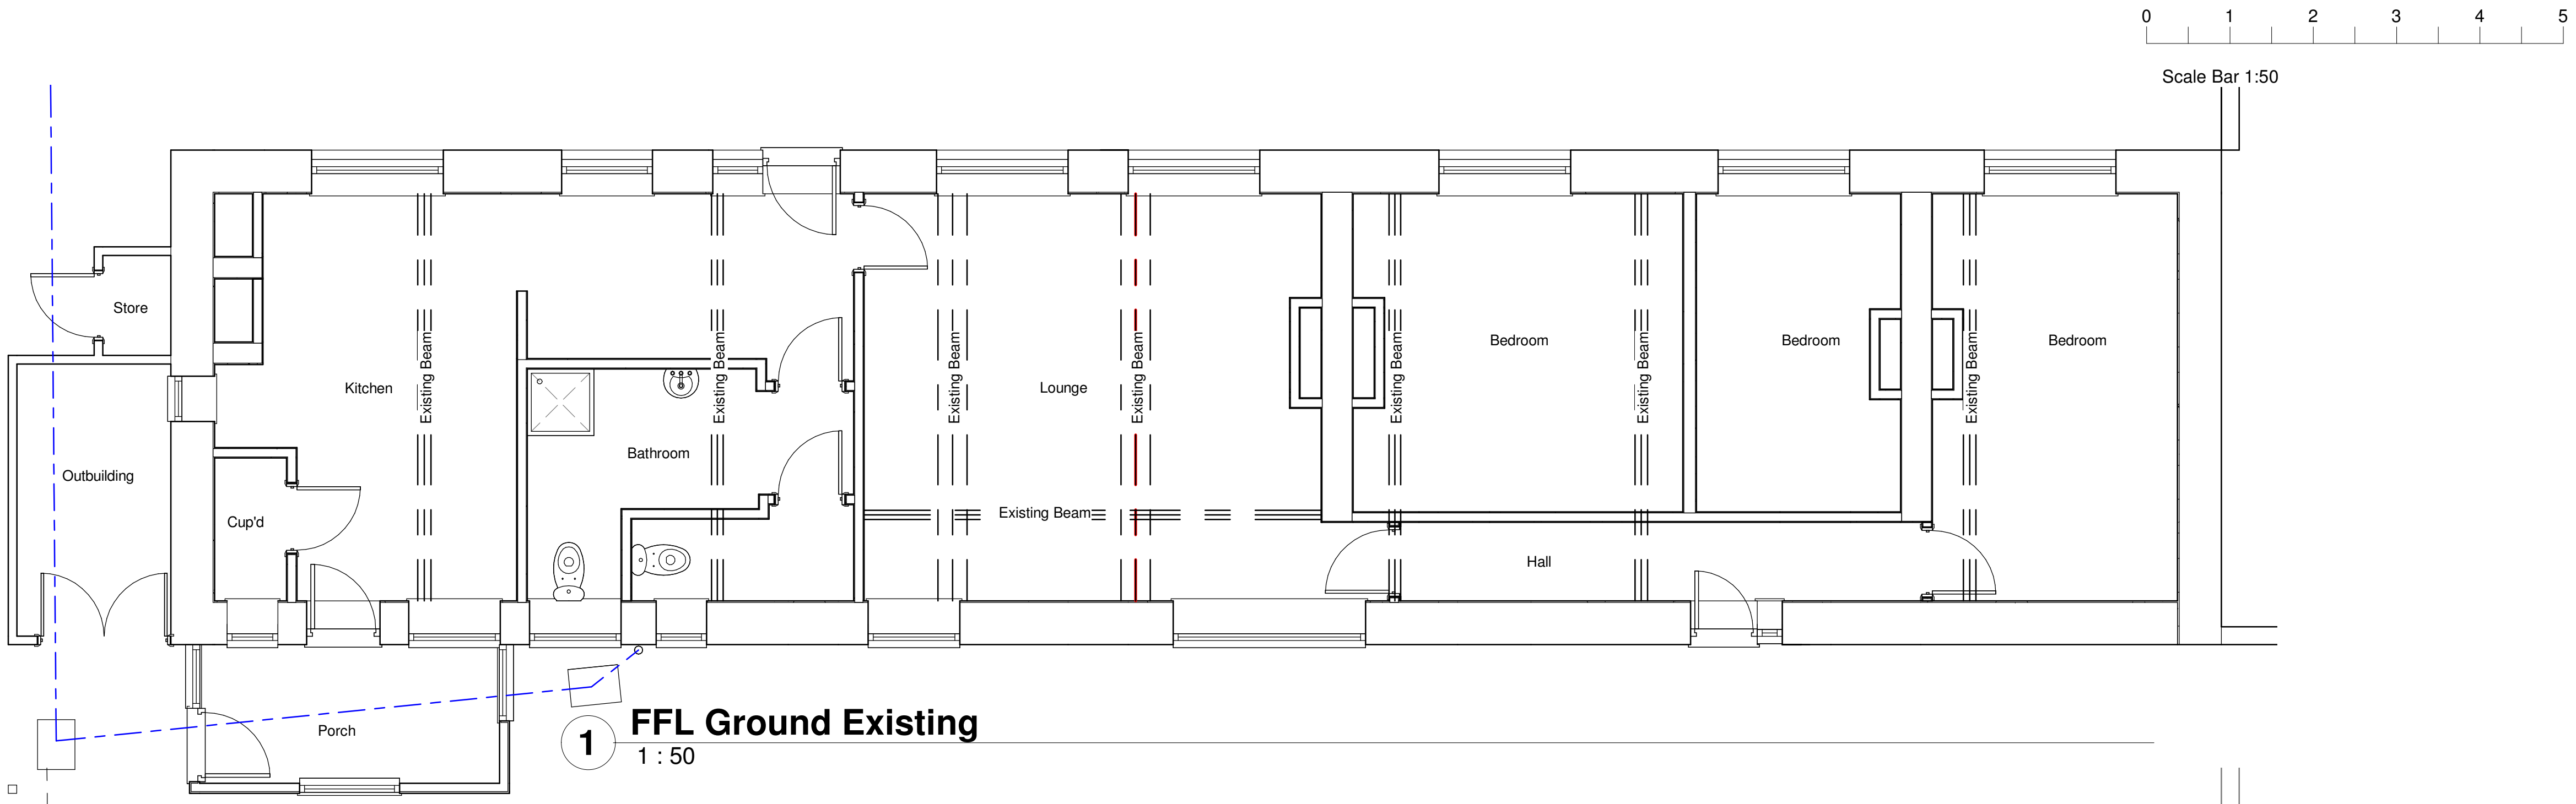

1 FFL Ground Existing
1 : 50

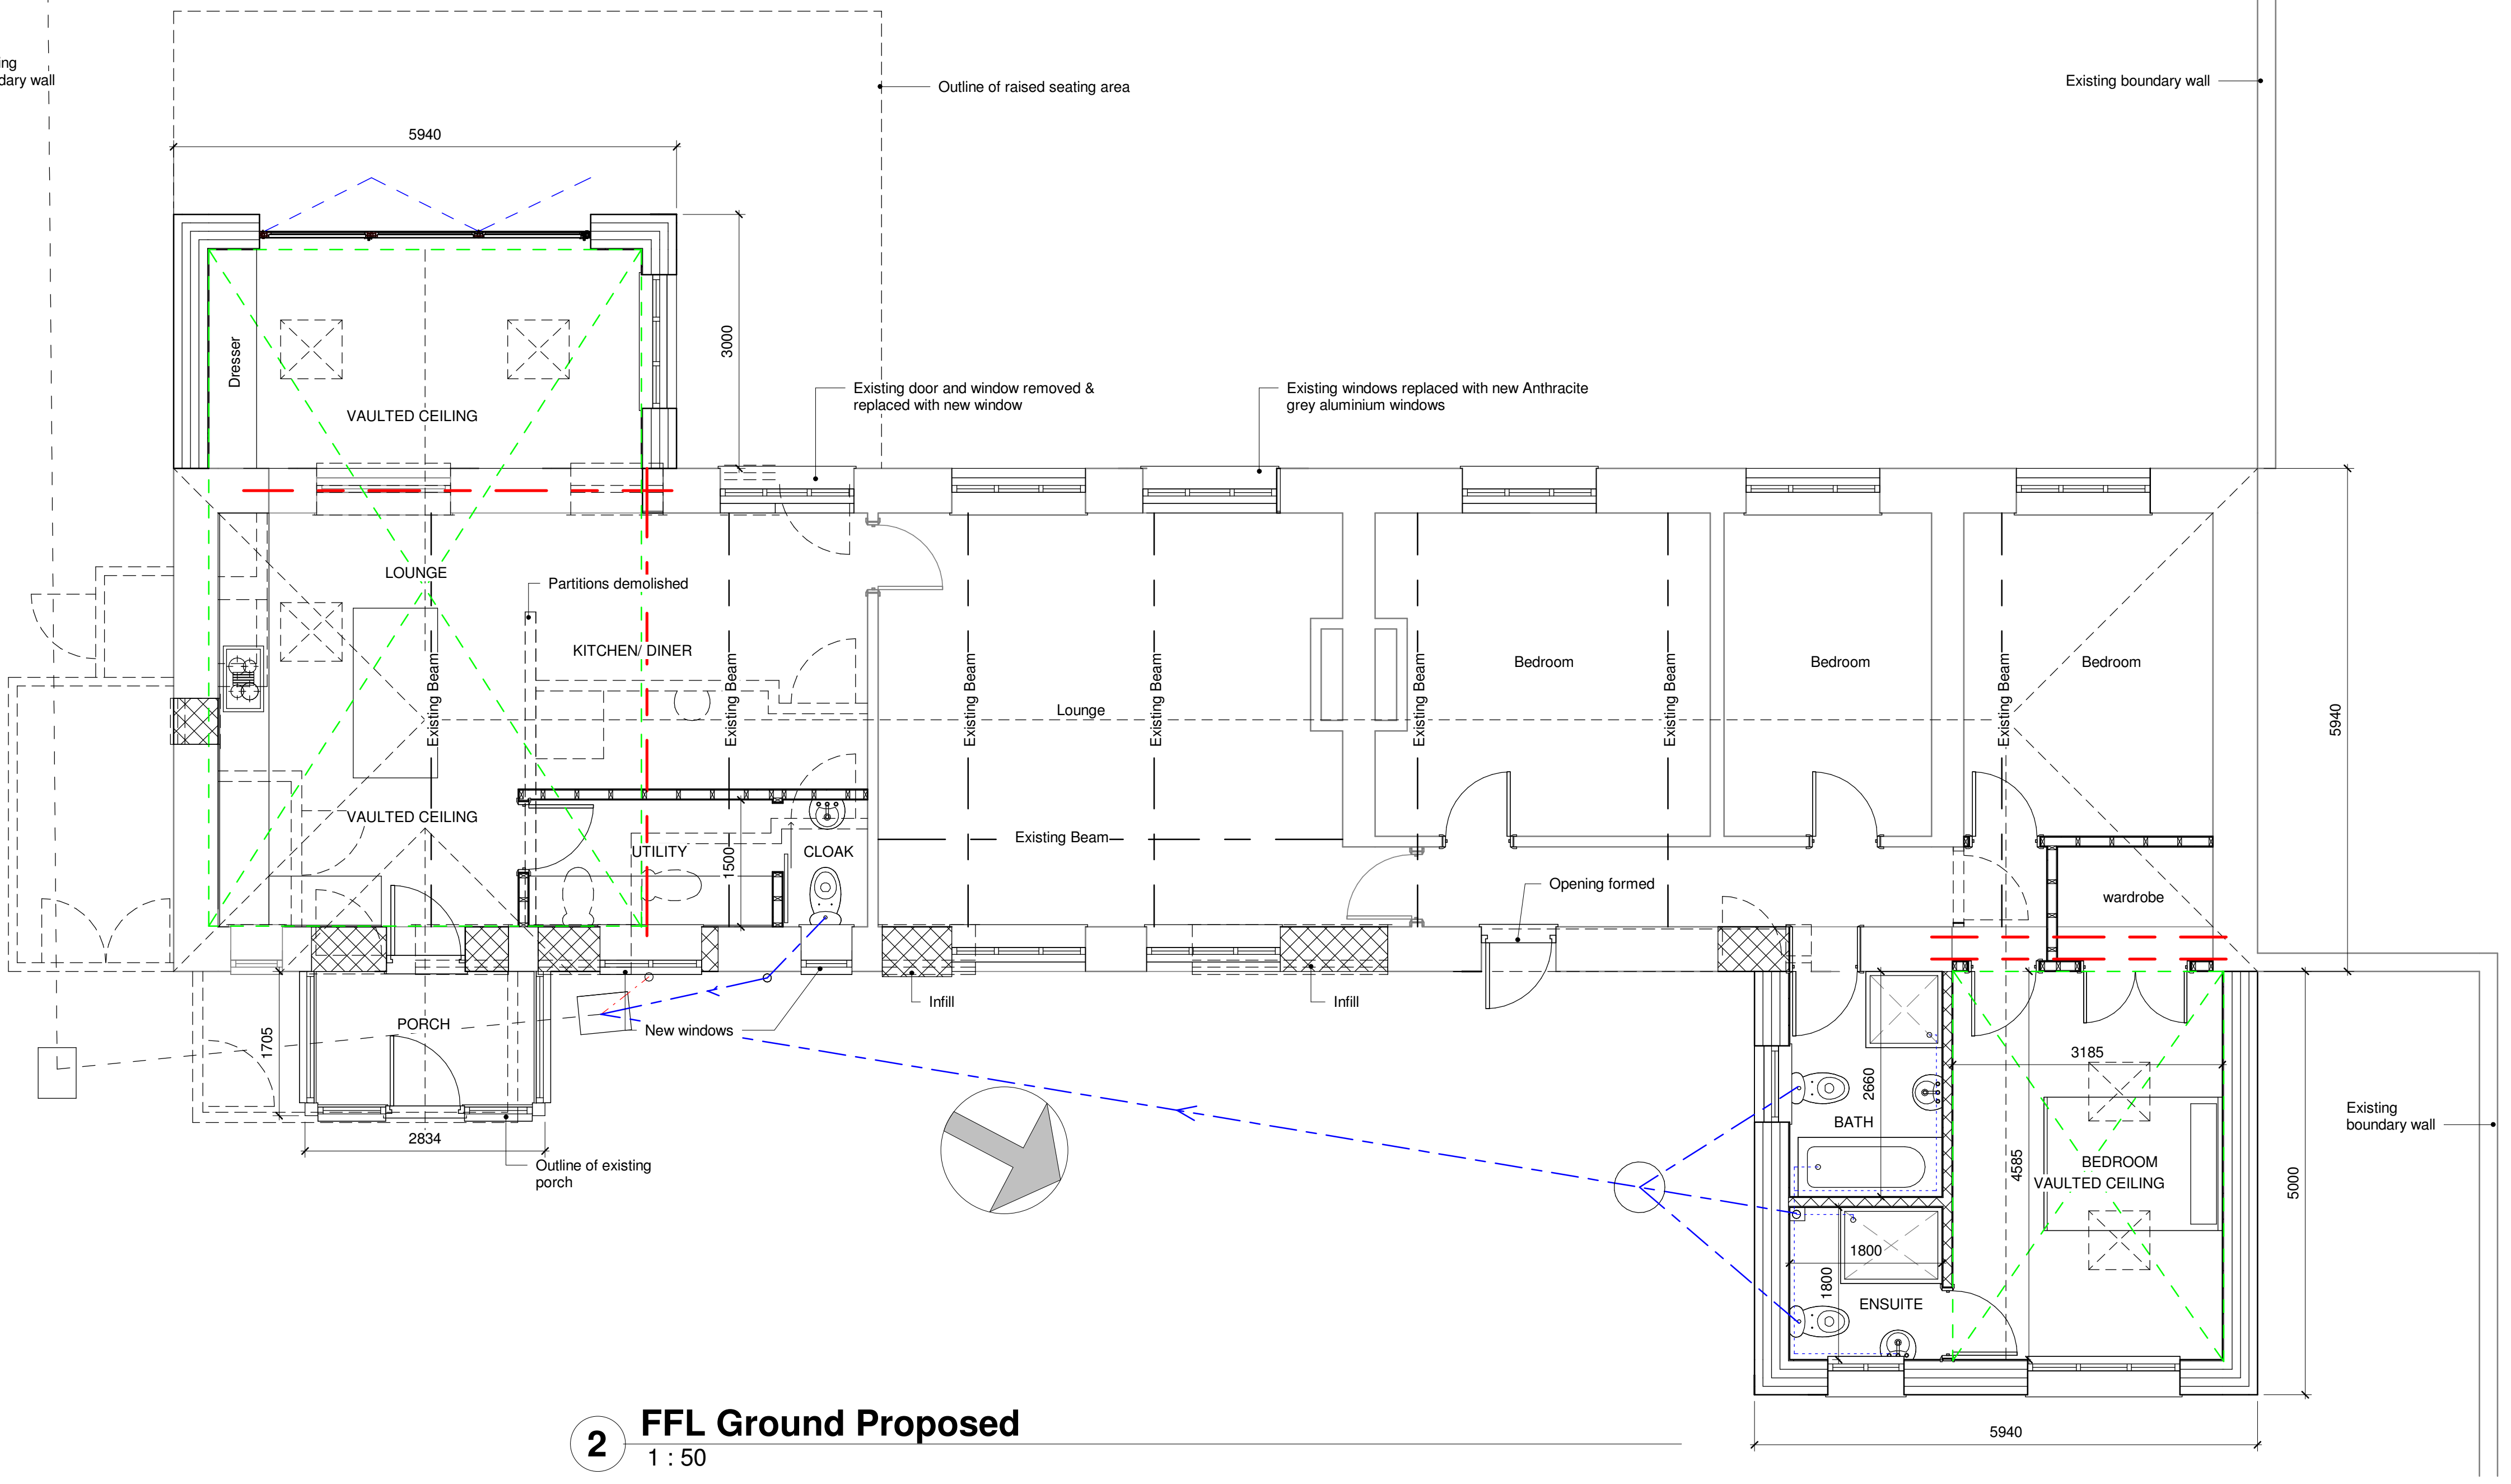

2 FFL Ground Proposed
1 : 50

Do not scale, except for Planning purposes.
Use figured dimensions only.
This drawing is subject to copyright and
must not be reproduced without the
consent of A. Prior of AP architectural.

Revisions:

AP architectural
design and management

Alan Prior MCIAT
Southmead
West Bracklesham Drive
Bracklesham Bay
Chichester
West Sussex
PO20 8PH
01243 672589
www.aparchitectural.co.uk



PROJECT

Alterations

TITLE

Gr Floor Plans

CLIENT

Mr & Mrs Boxall,
Blackbirds, North
Bersted Street,
North Bersted,
PO22 9AH

DRAWN BY AP	CHECKED BY AP	DATE Nov 2020
SCALE (@ A1) 1 : 50	PROJECT NUMBER APA/135/Blackbirds	
DRAWING NUMBER 135/02		