



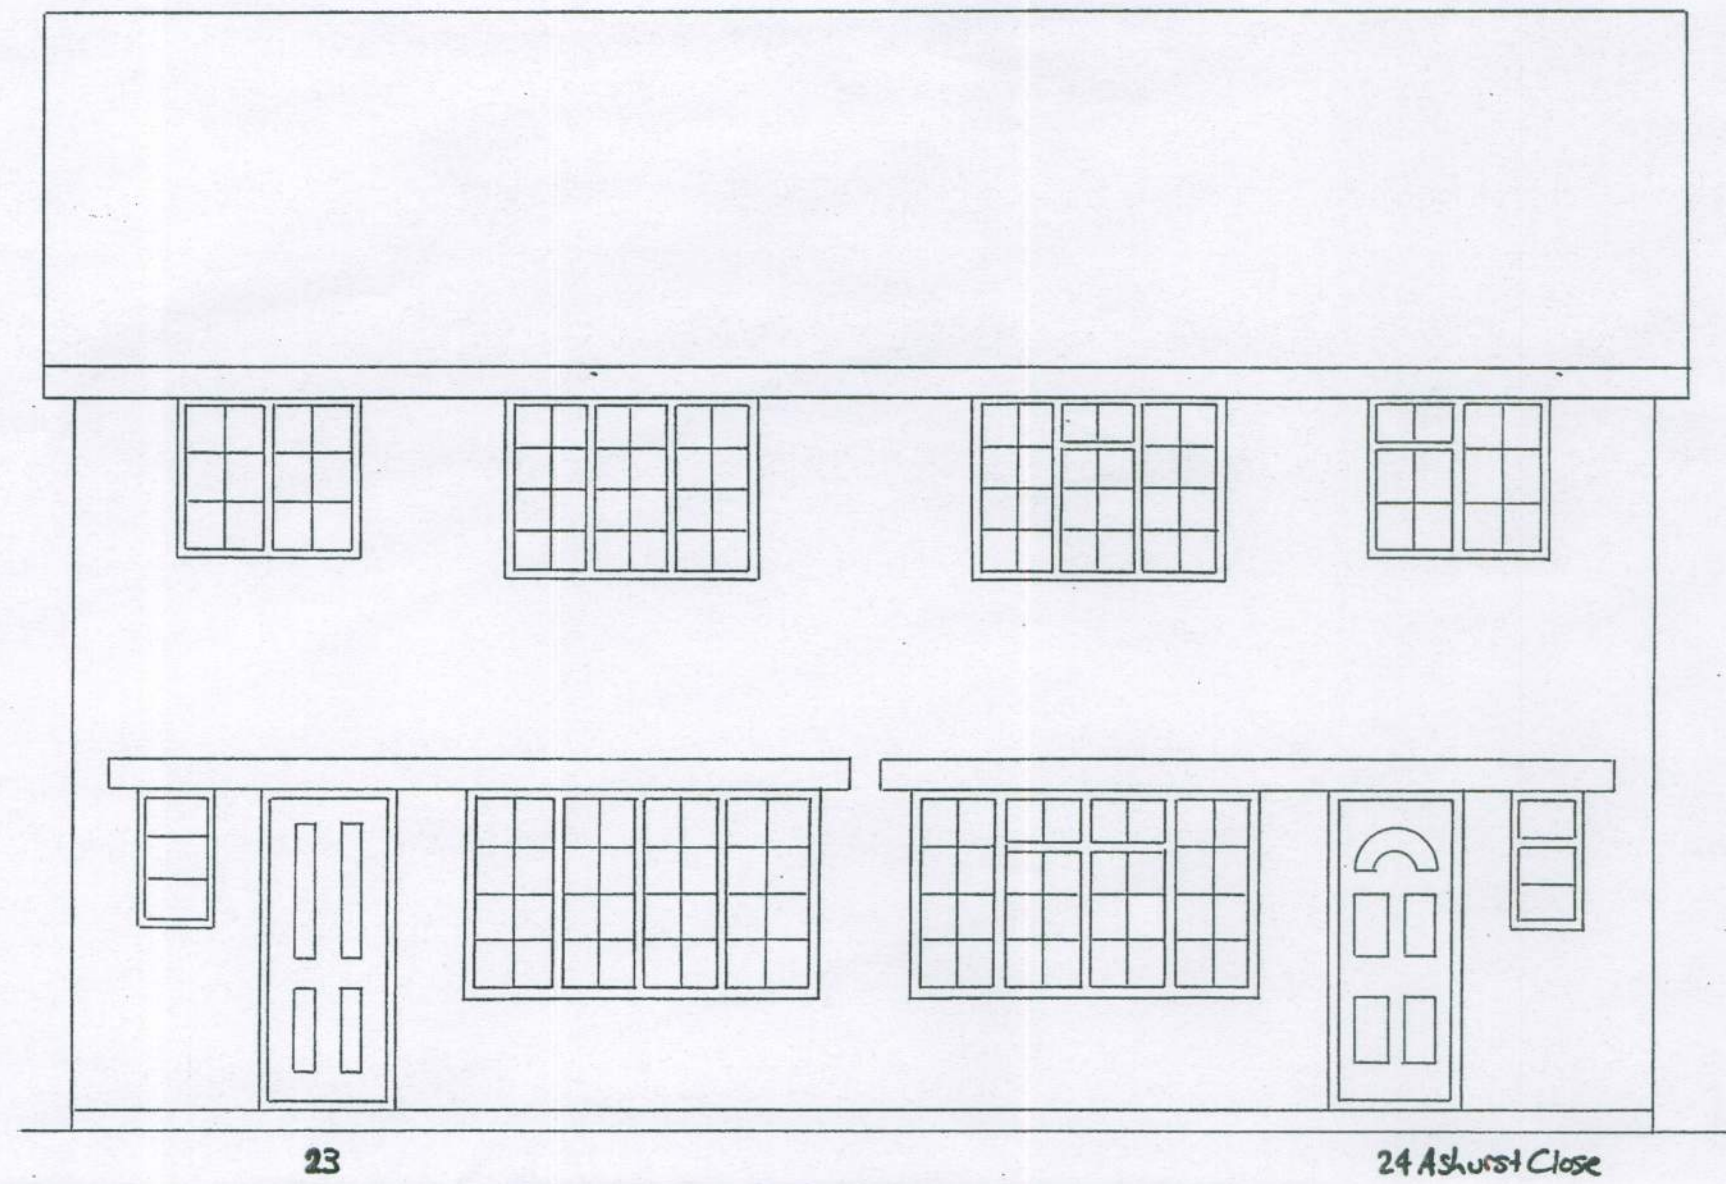


EXISTING SOUTH EAST ELEVATION

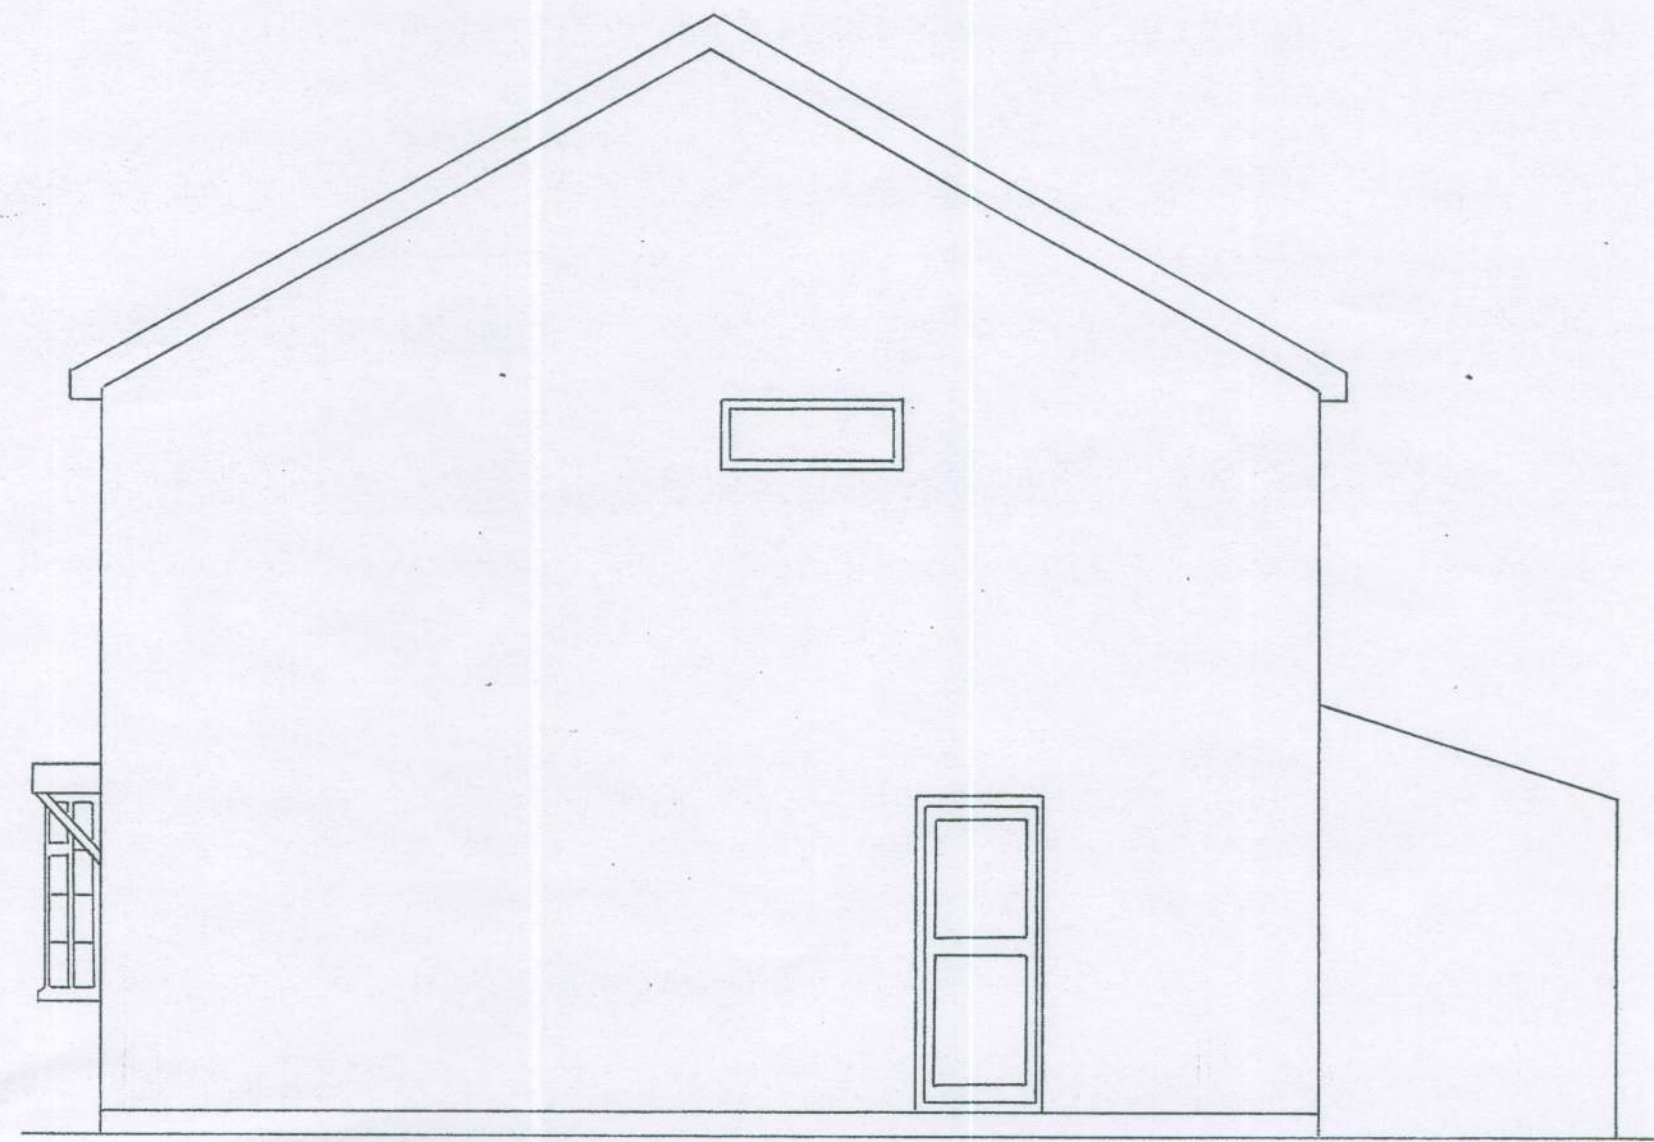


EXISTING NORTH EAST ELEVATION

SCALE 1:50

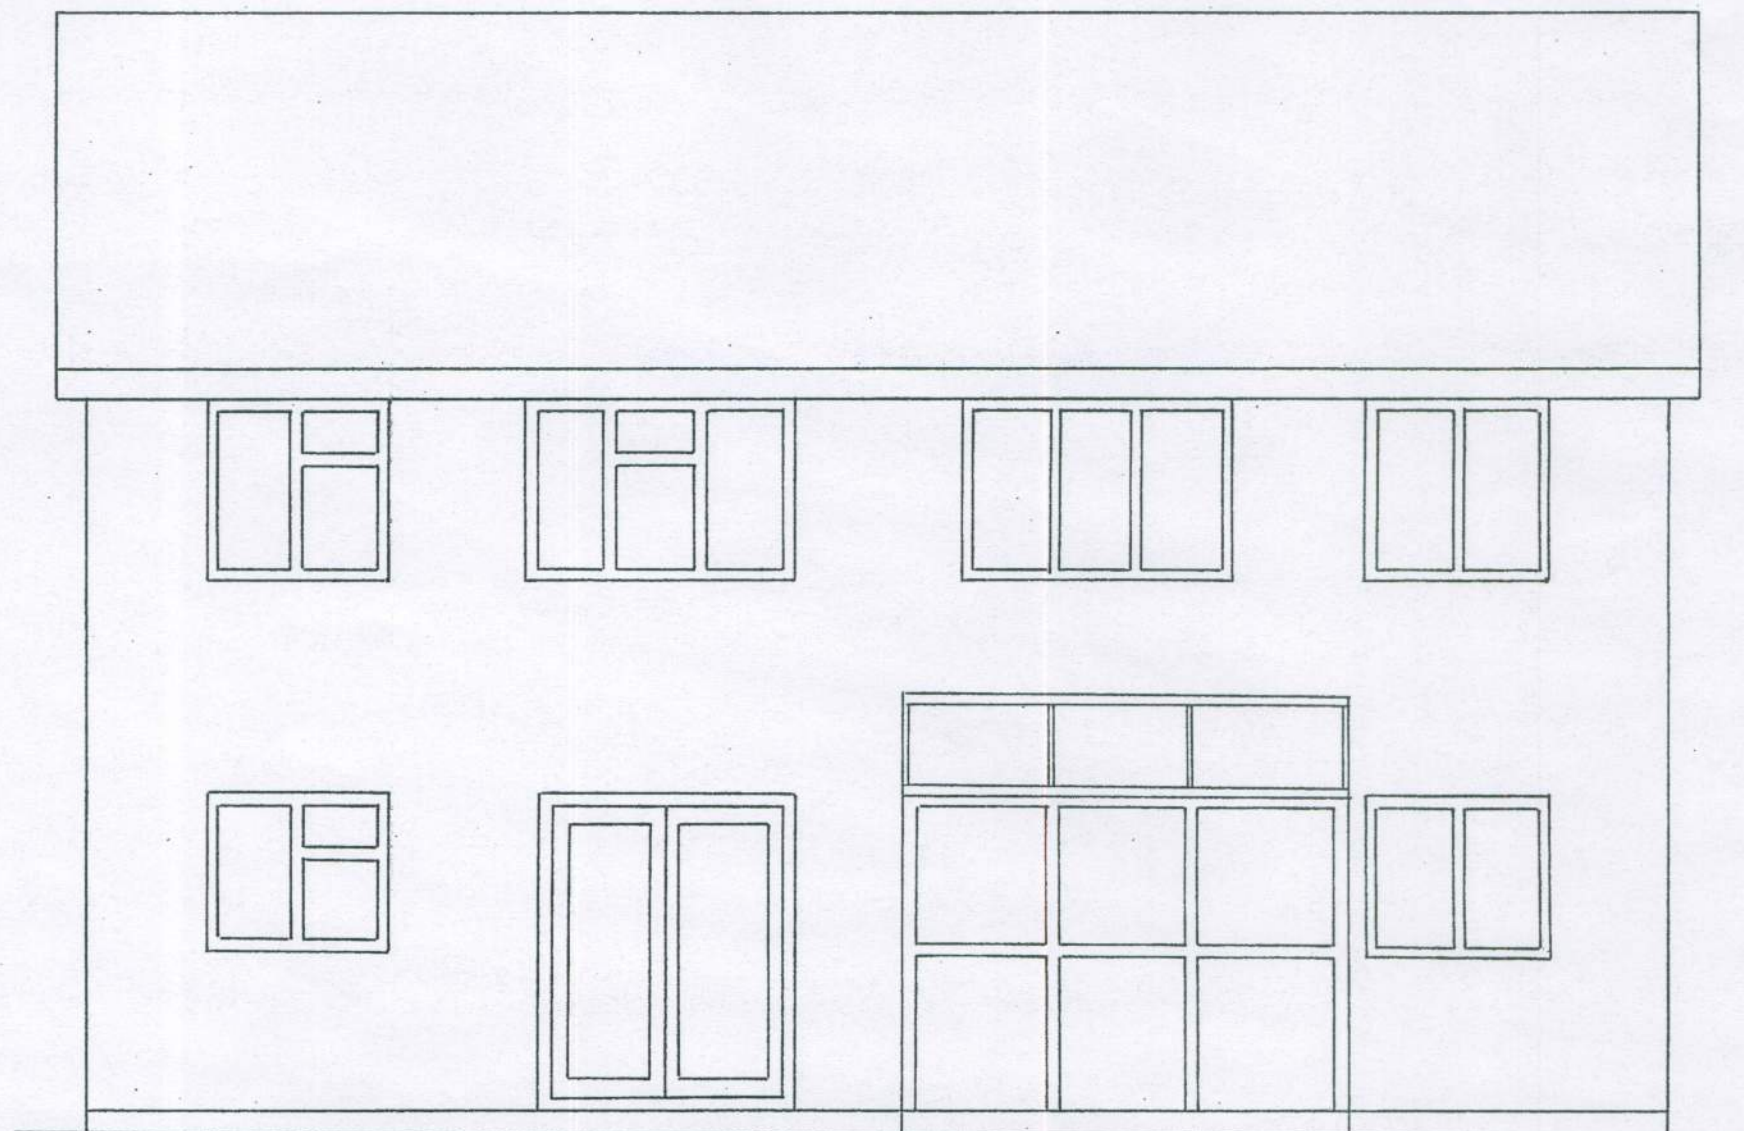

EXISTING NORTH WEST ELEVATION

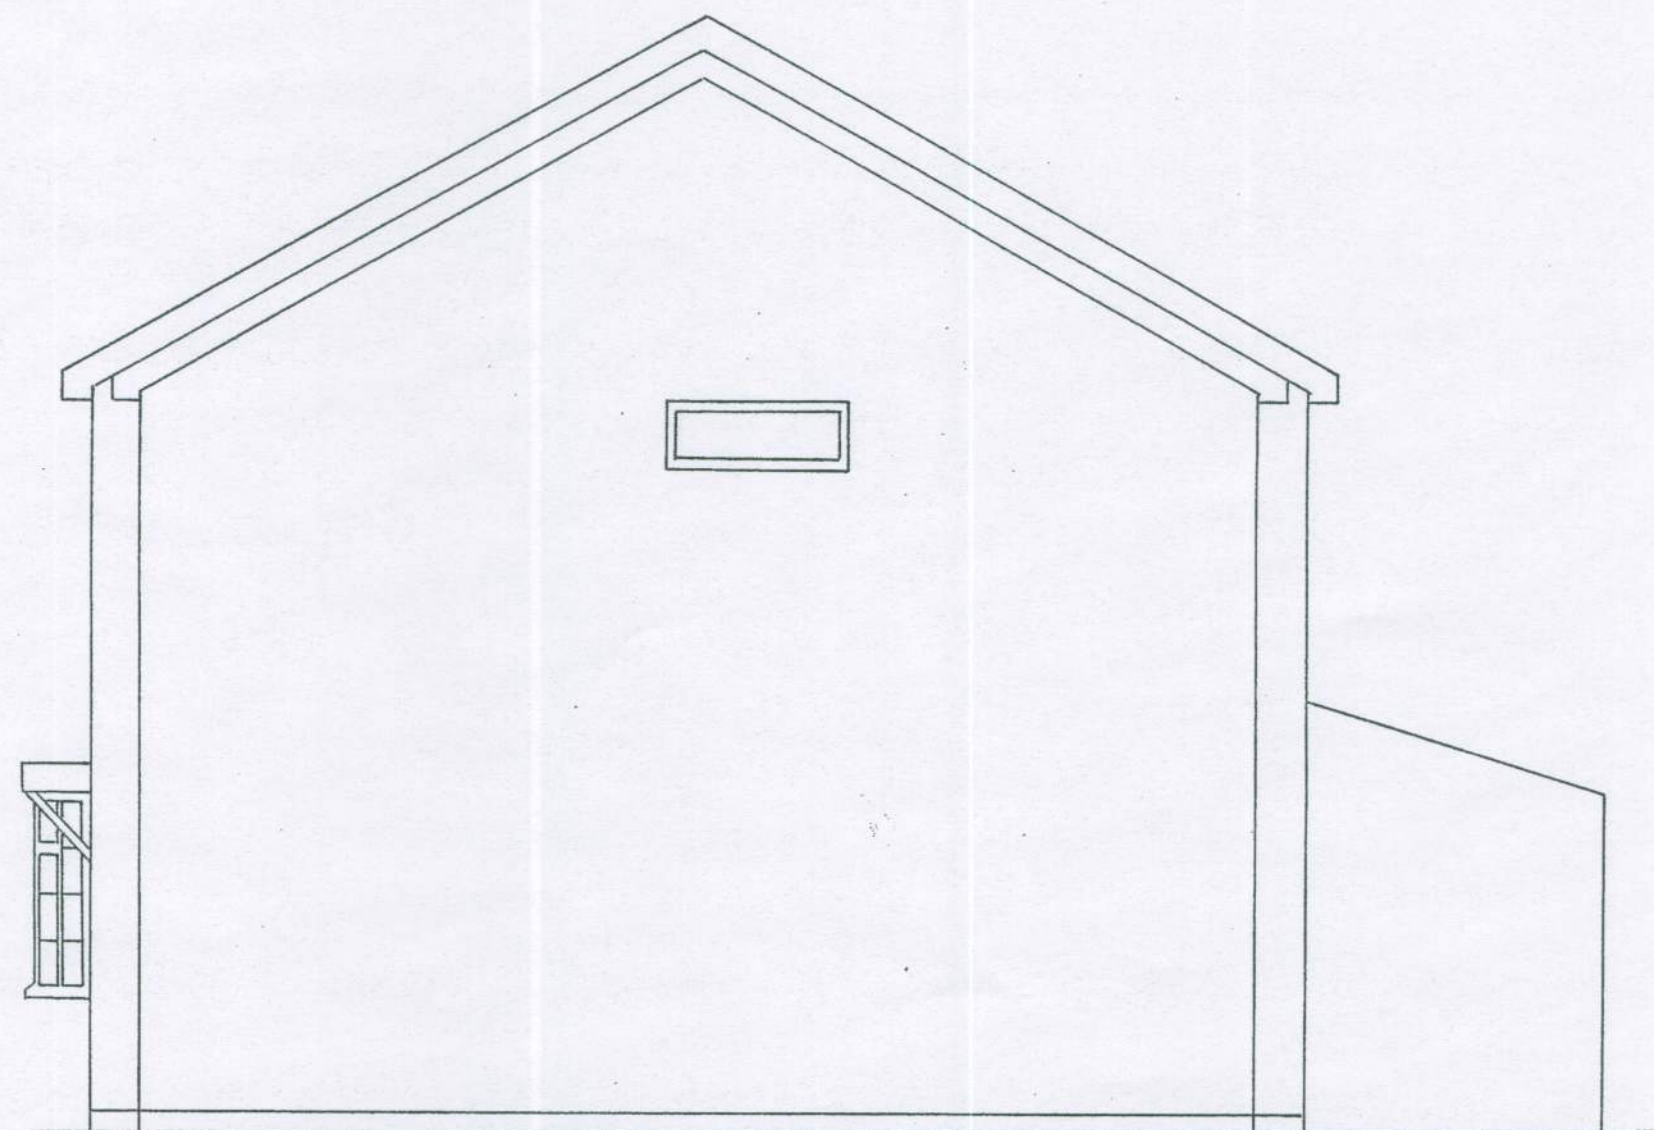

PROPOSED NORTH EAST ELEVATION