




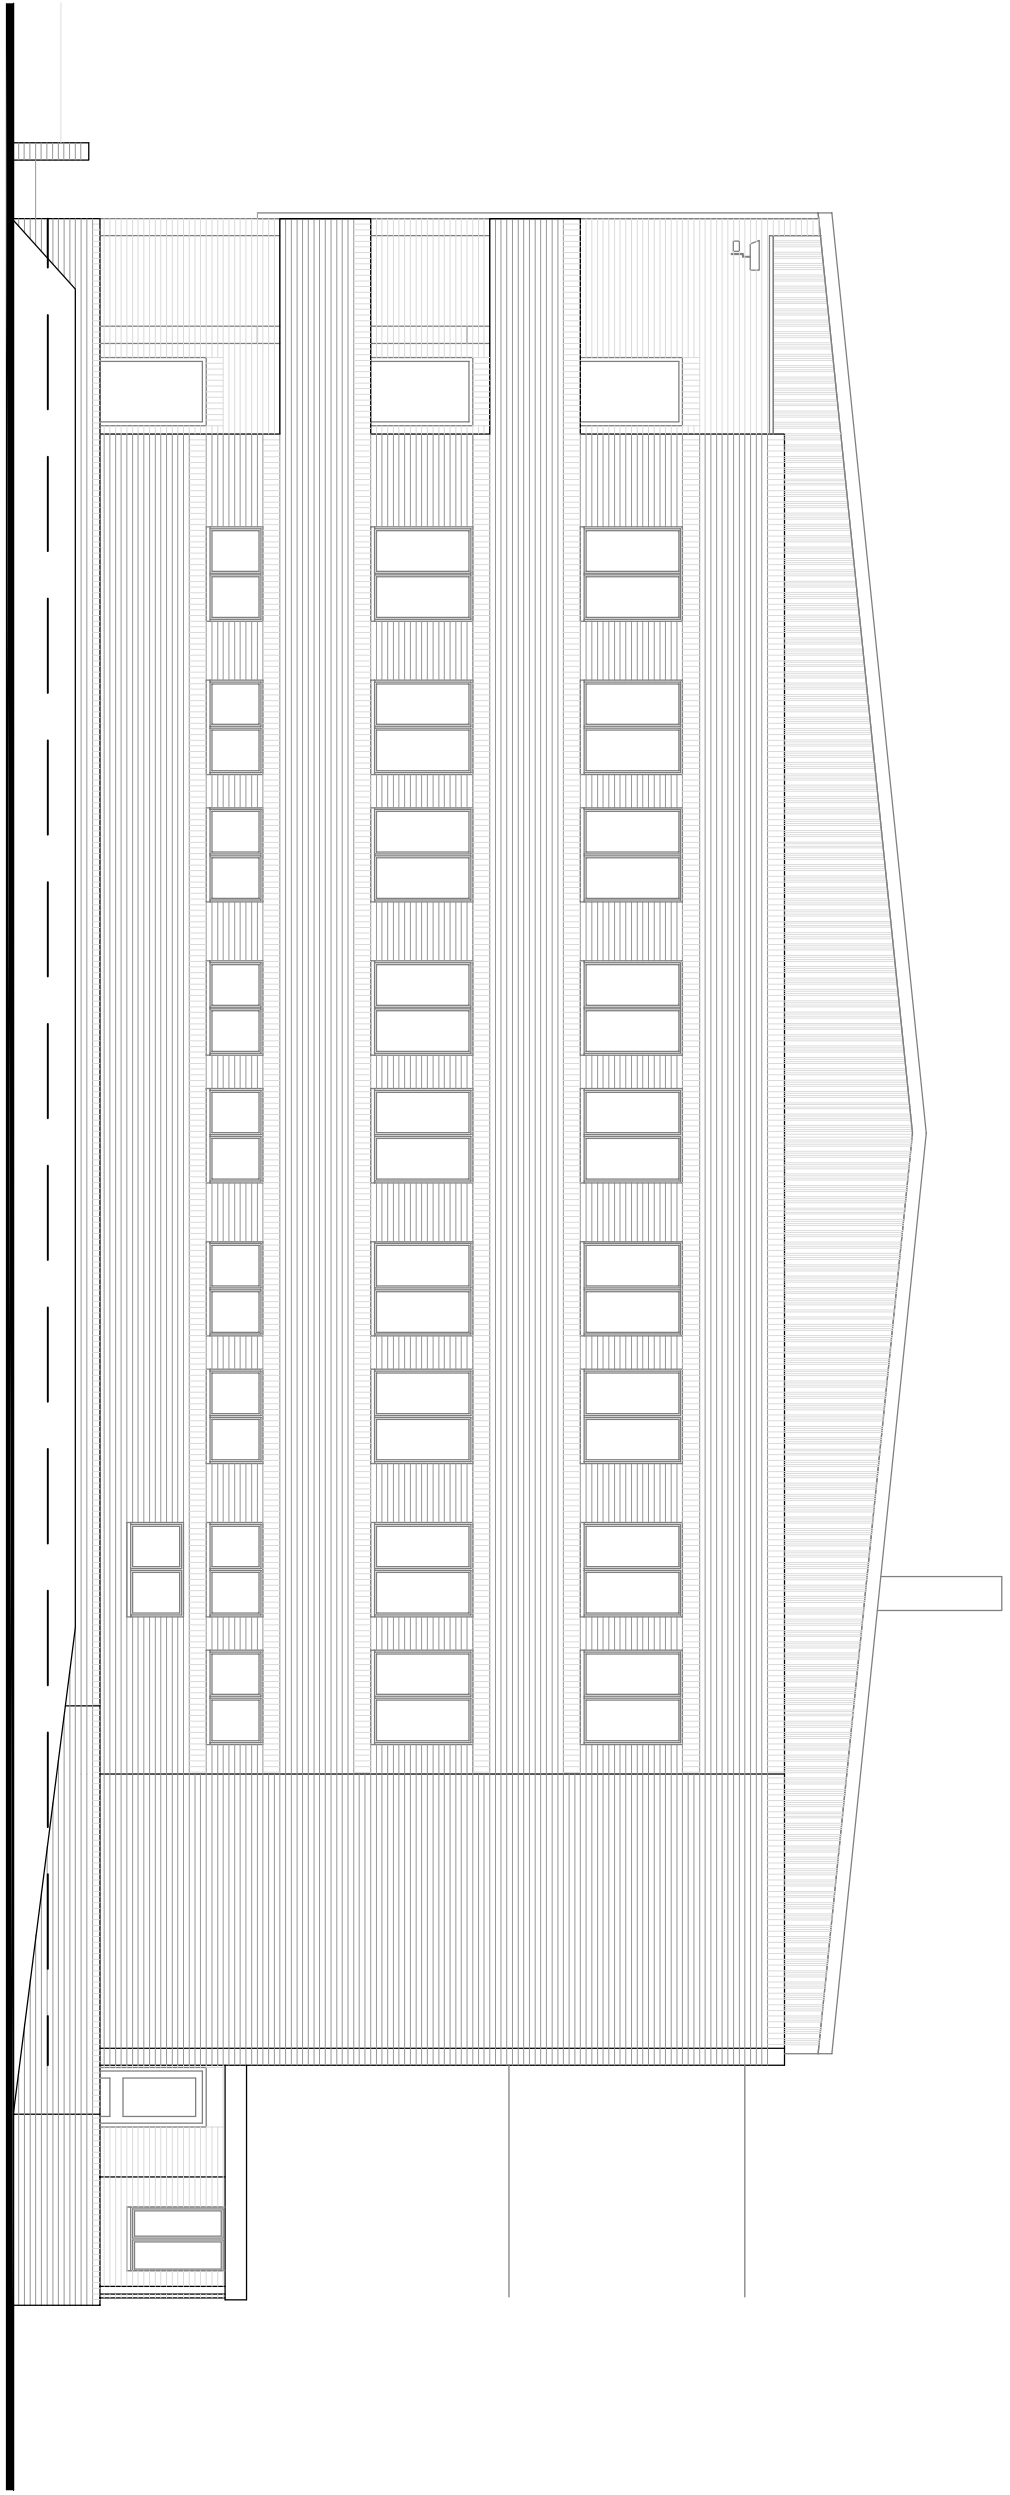


SOUTH WEST ELEVATION

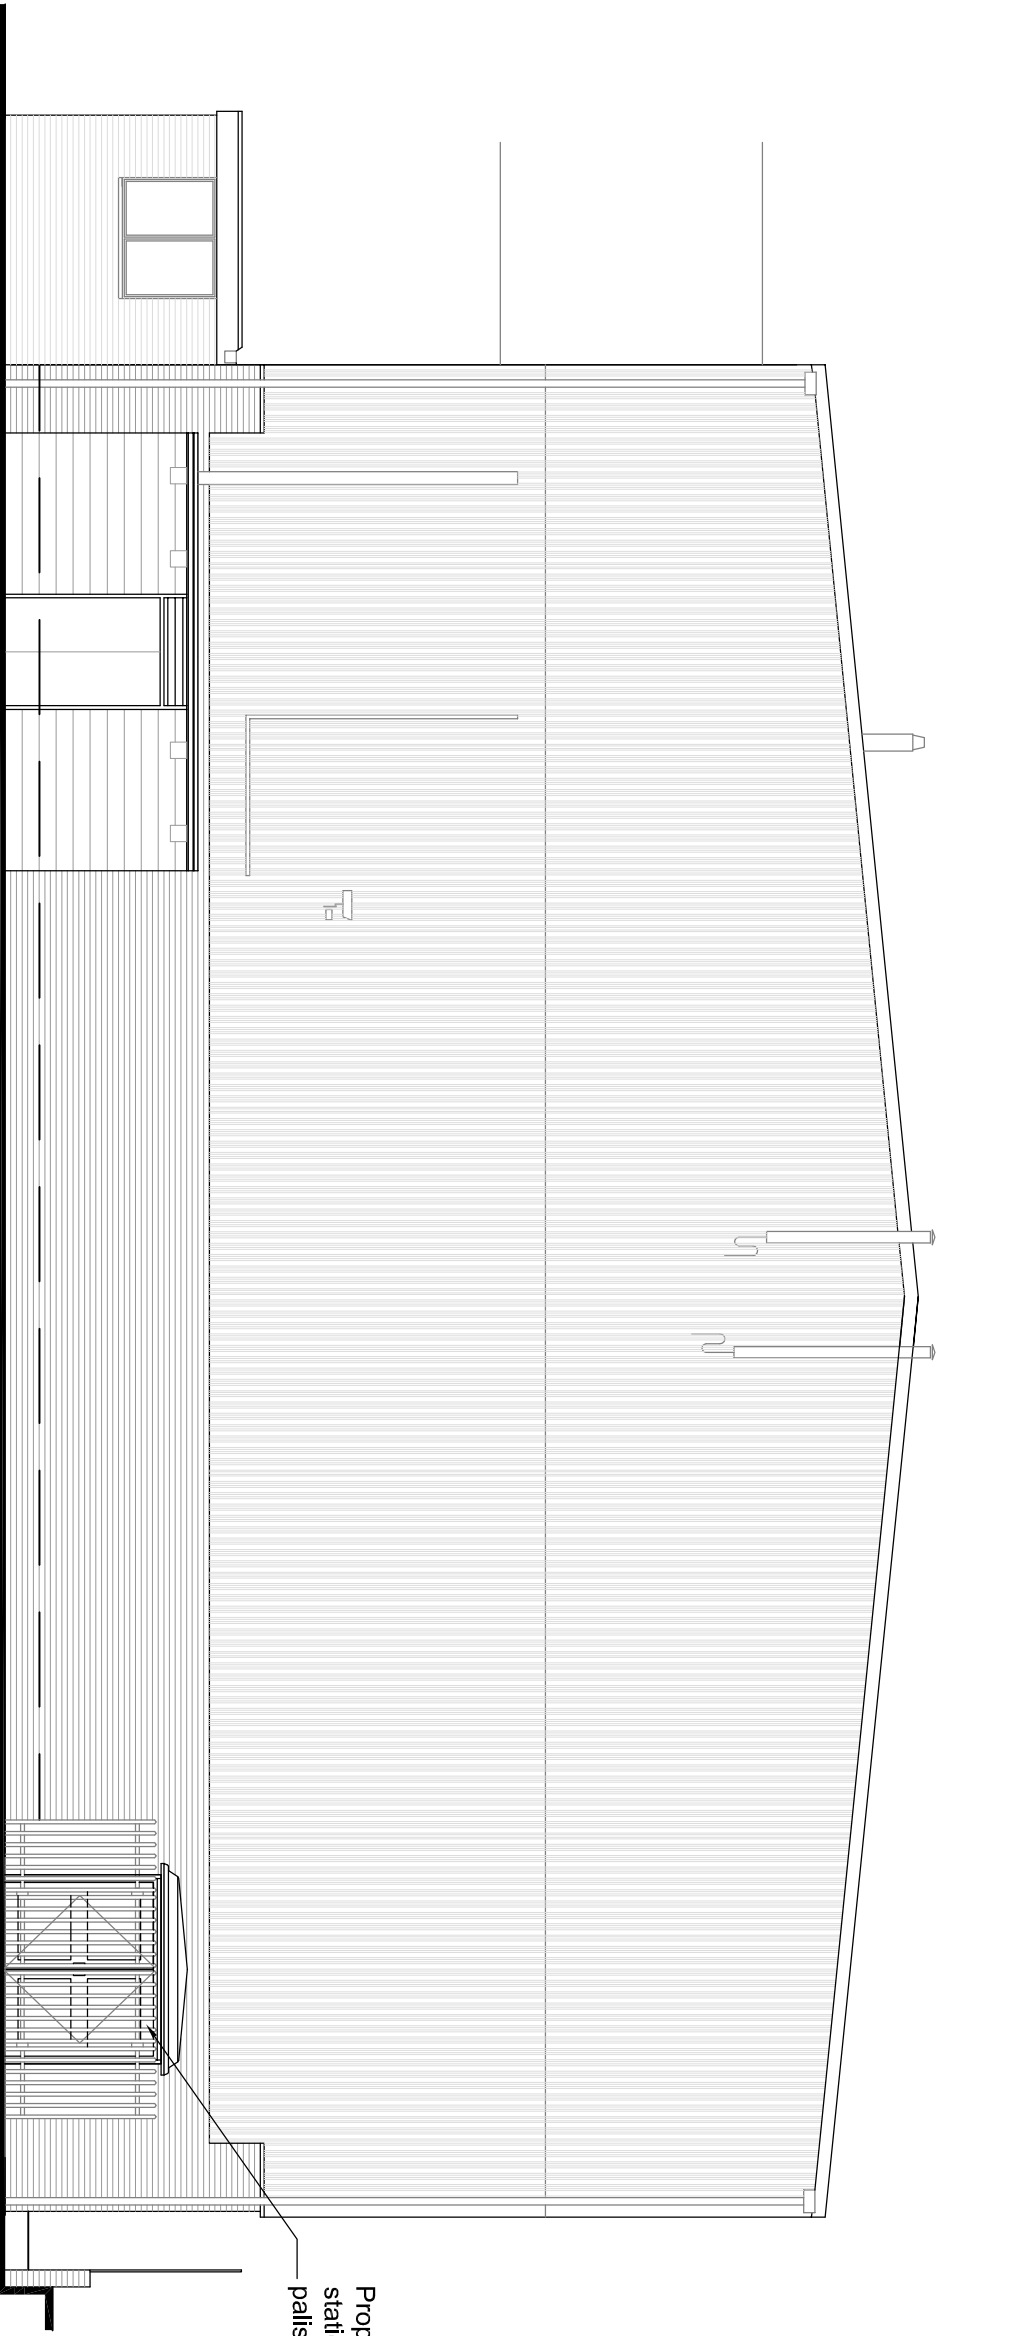


NORTH EAST ELEVATION

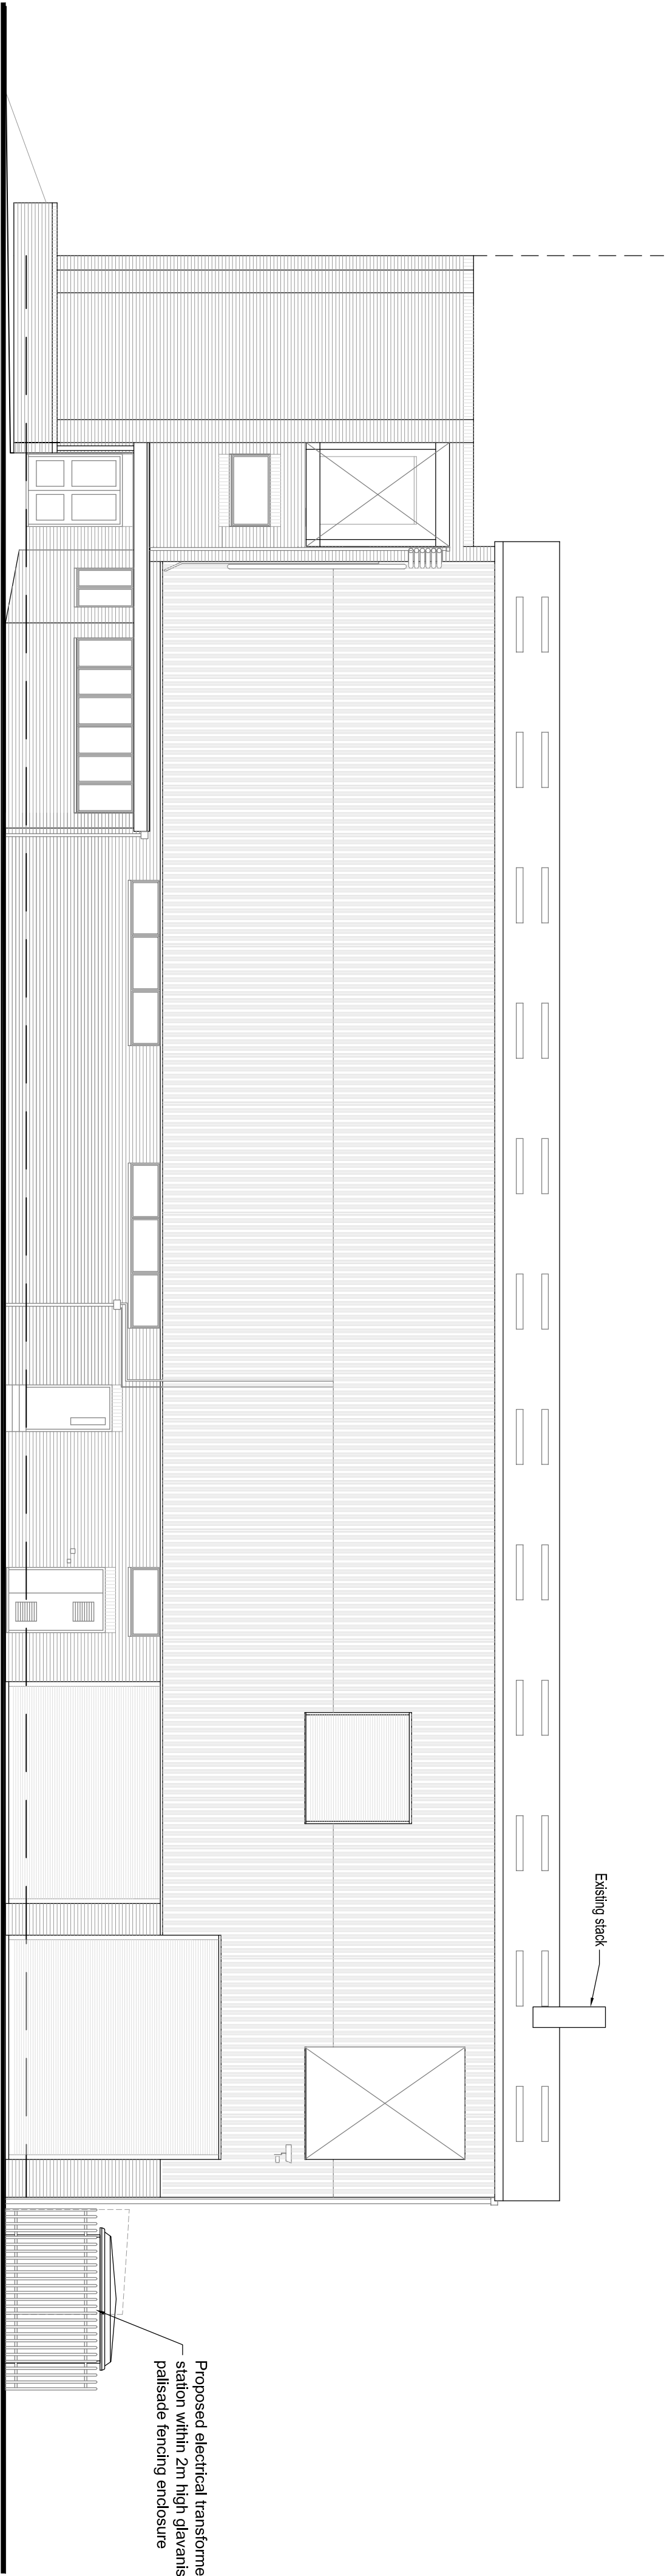

SOUTH EAST ELEVATION

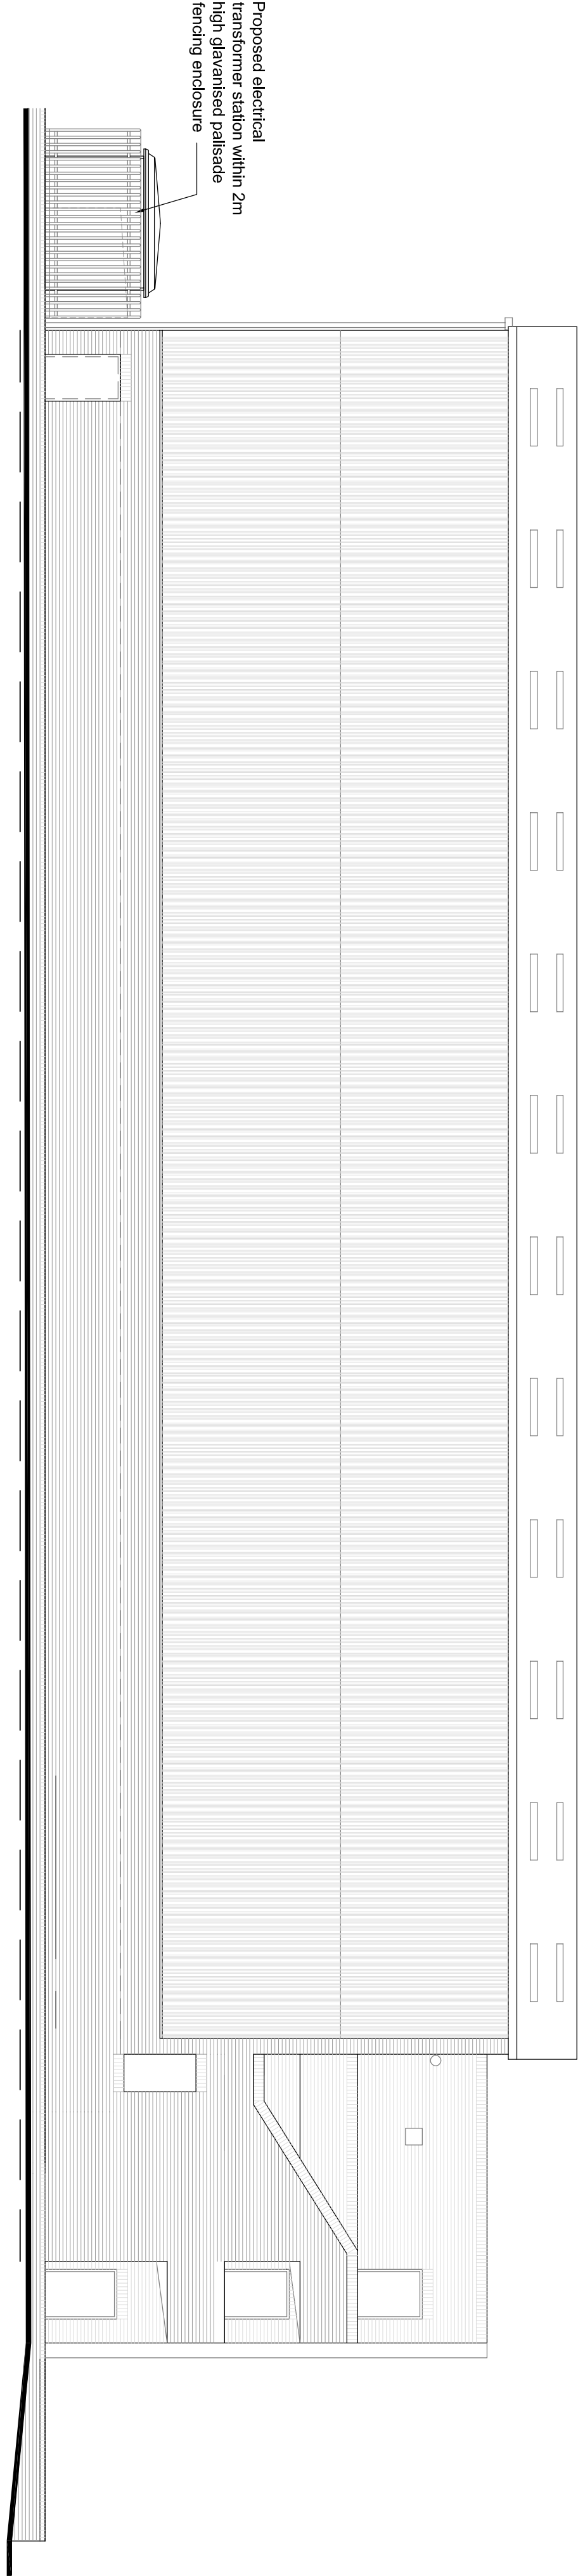


NORTH WEST ELEVATION

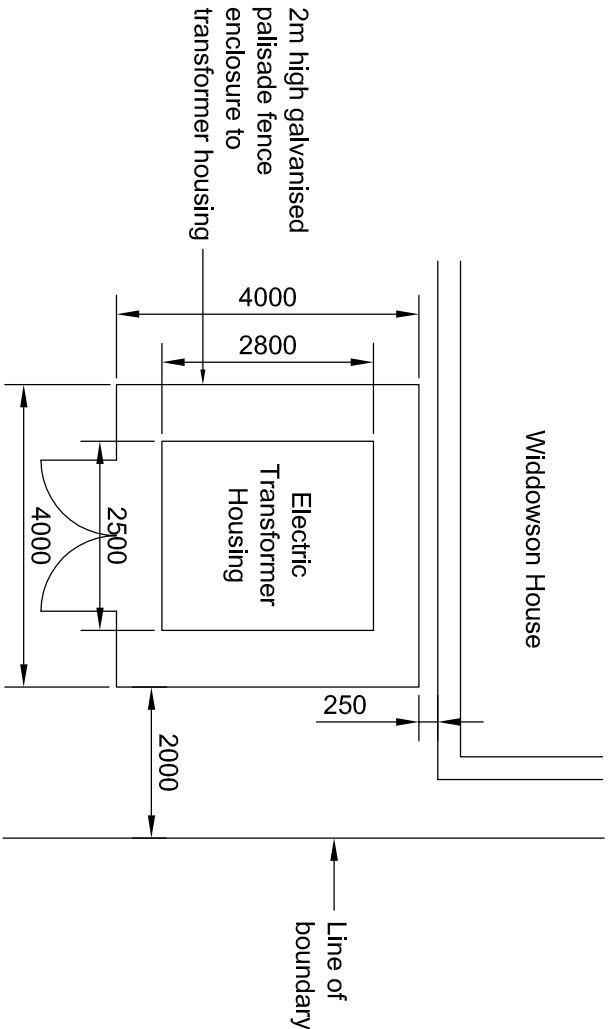

PLAN DETAIL OF TRANSFORMER STATION

B	08.02.11	Site of transformer housing adjusted	DS
A	21.12.10	Vent stack removed	AG
REV	DATE	DESCRIPTION	BY

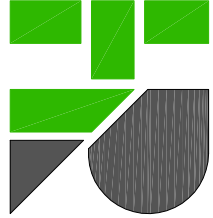

HEAD, ROBERTS & ASSOCIATES

1 Station Terrace
Snowford, Leicestershire
LE12 7JH
Tel: 01962 711111
Fax: 01962 711100
Email: mail@headroberts.co.uk

Client Sime Darby London Ltd.			
Job Title Former LEC Factory Site - Widdowson House			
Drawing Title Elevations Showing New Substation			
Drawing No. 3593/34		Revision B	
Scale 1:100@A1	Date 16.12.10	Drawn By AG	Checked By -