




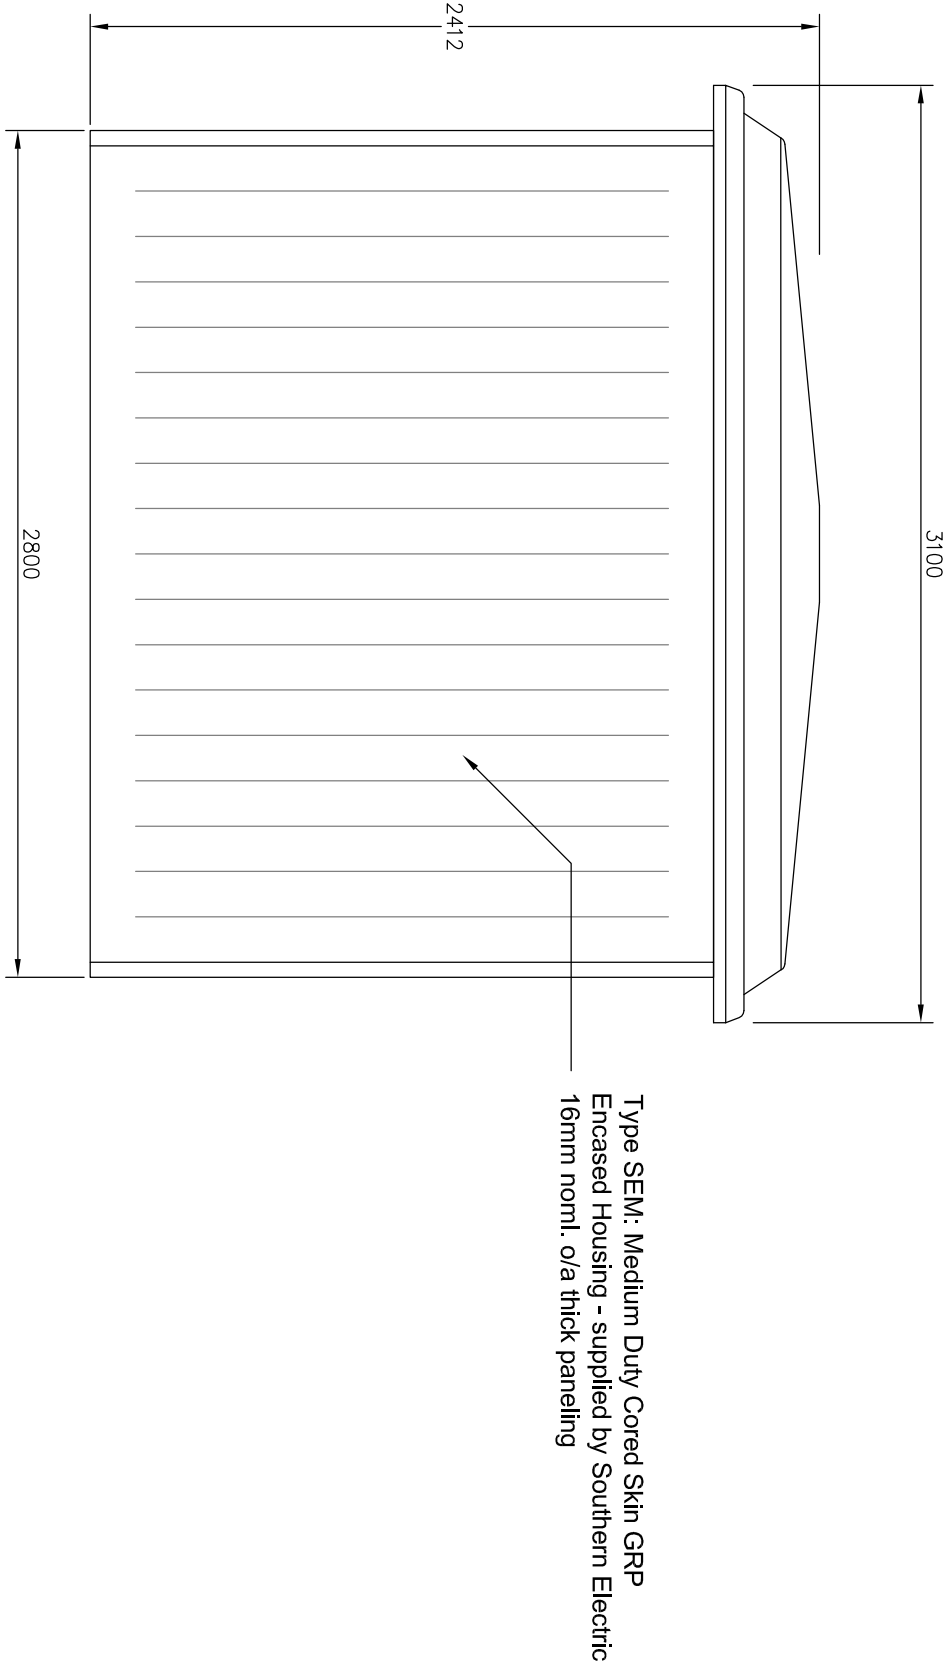

Side Elevation

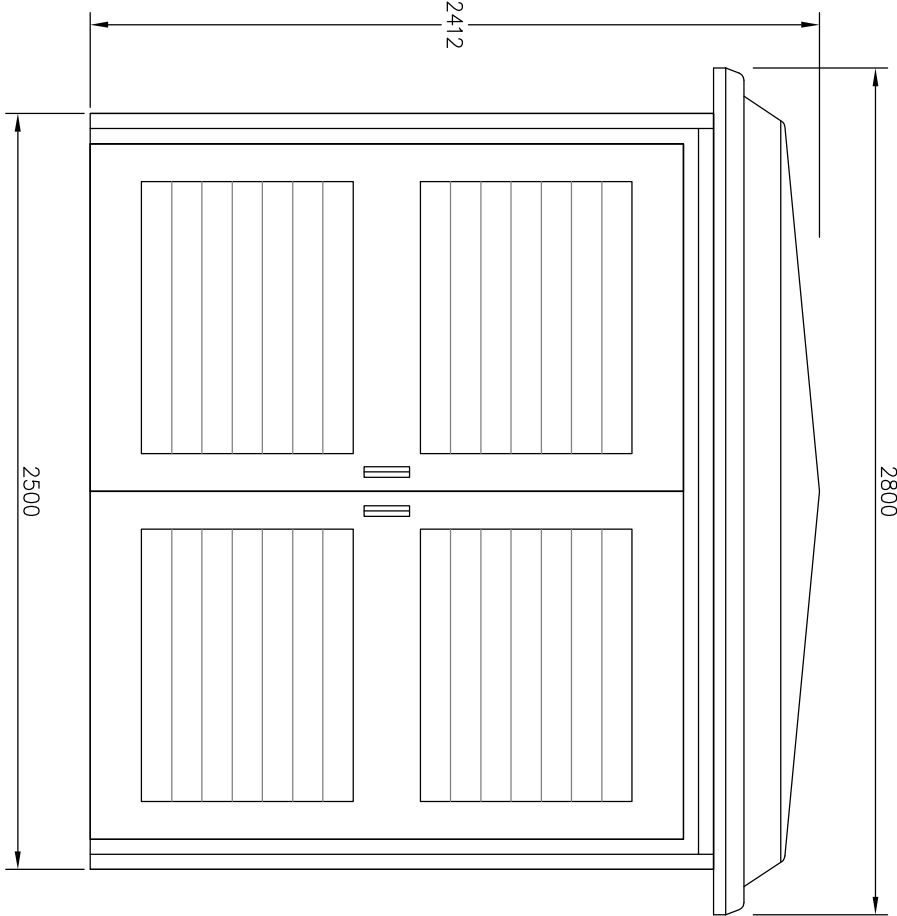

Front Elevation

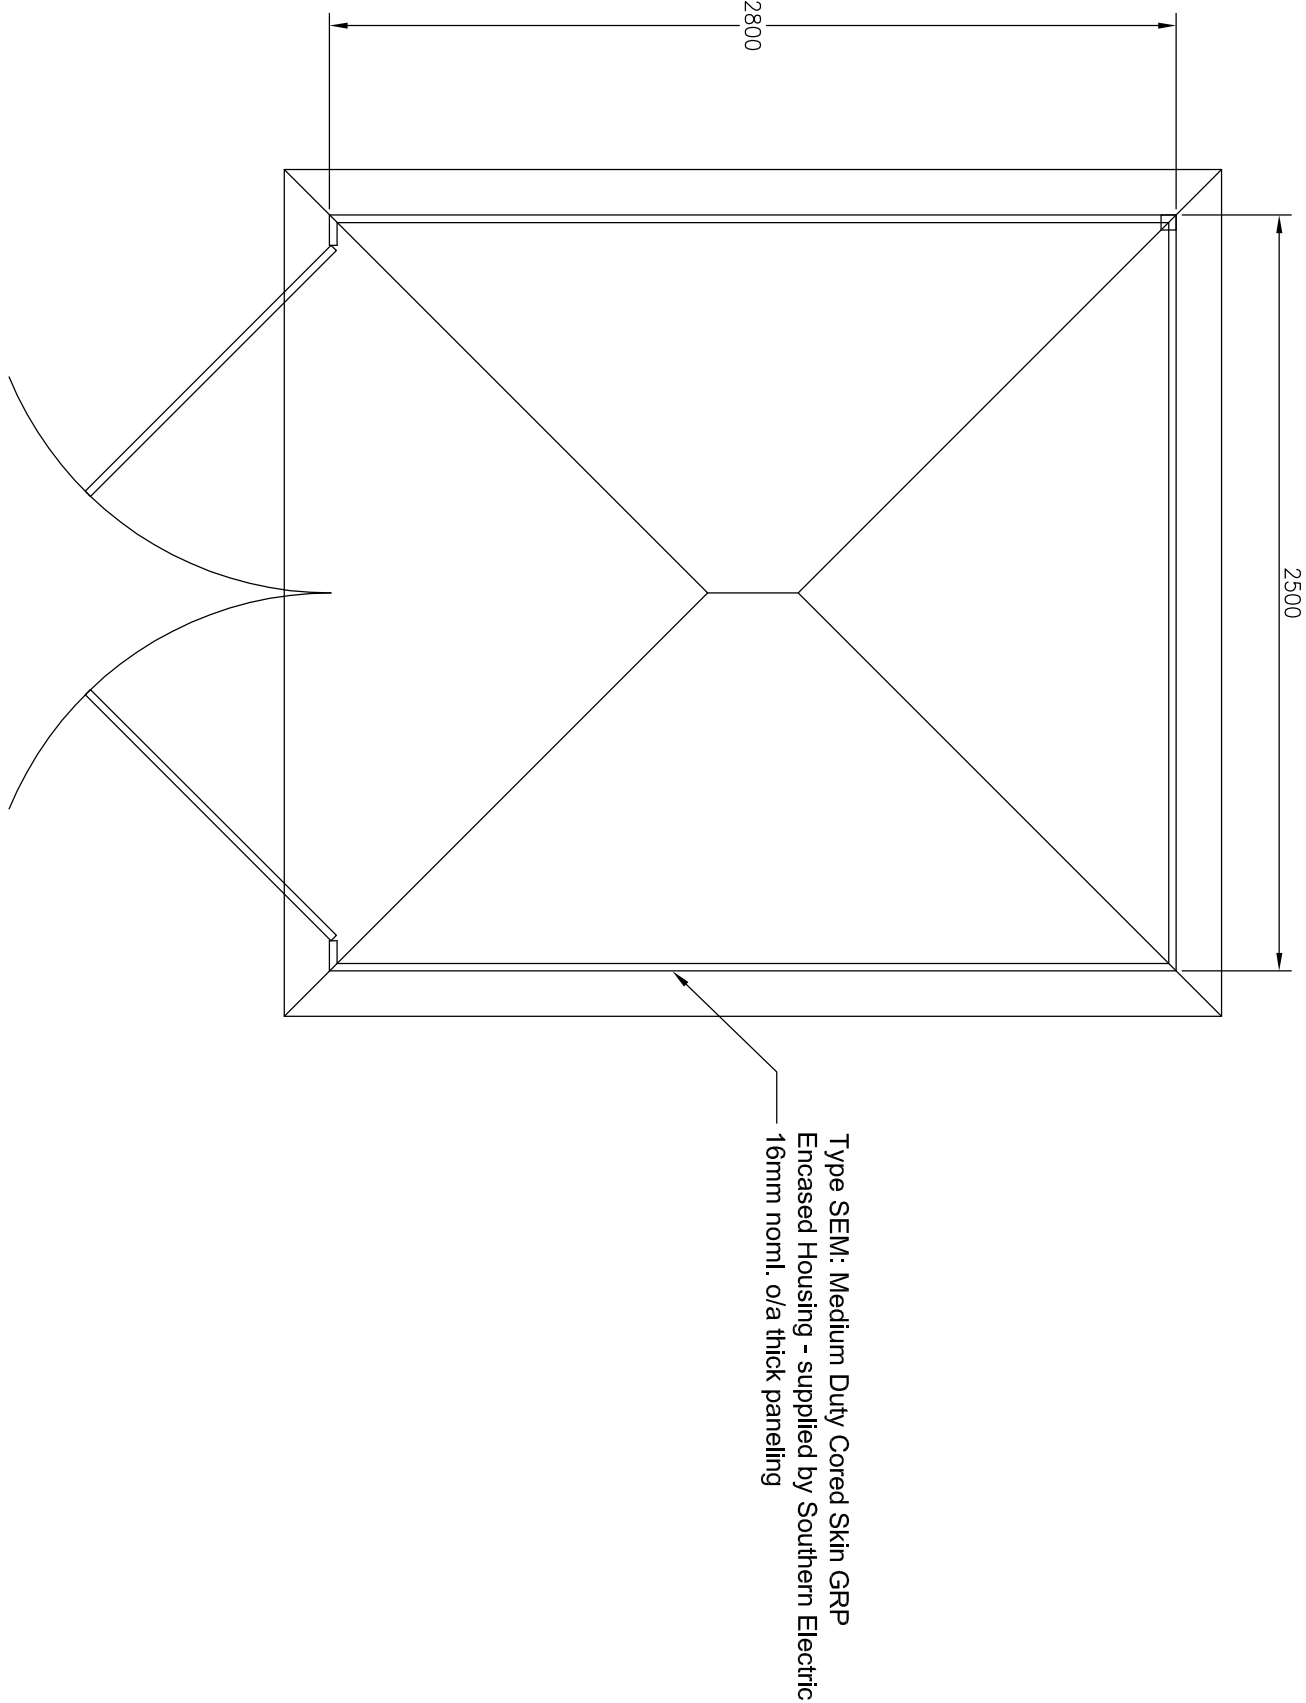


Rear Elevation

Roof Plan of Transformer Housing

This drawing shall not be scaled, except for planning purposes.
All dimensions to be checked on site where applicable, prior to commencement on site.
Differences between drawings, and between drawings and specification or bills of quantities to be referred to the Architect for clarification.
All works shall conform to the current edition of the Building Regulations and other relevant statutory requirements.
All materials and workmanship shall conform with the relevant British Standard Specifications and Codes of Practice.
This drawing is the copyright of Head, Roberts and Associates and shall not be copied or reproduced without permission.



REV.	DATE	DESCRIPTION	BY
-	-	-	-

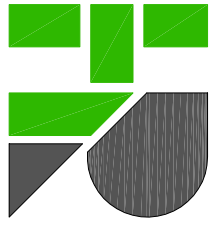

HEAD, ROBERTS & ASSOCIATES

1 Station Terrace
Showford, Hants.
SO21 2BN
Tel: 01962 711111
Fax: 01962 711100
Email: mjl@headroberts.co.uk

Client	Sime Darby London Ltd.		
Job Title	LEC Retained Land, Widdowson Transformer Station		
Drawing Title	Transformer Housing Elevations		
Drawing No.	3593/35	Revision	-
Scale	1:25 @ A2	Date	08.02.11
	Drawn By	DS	Checked By