




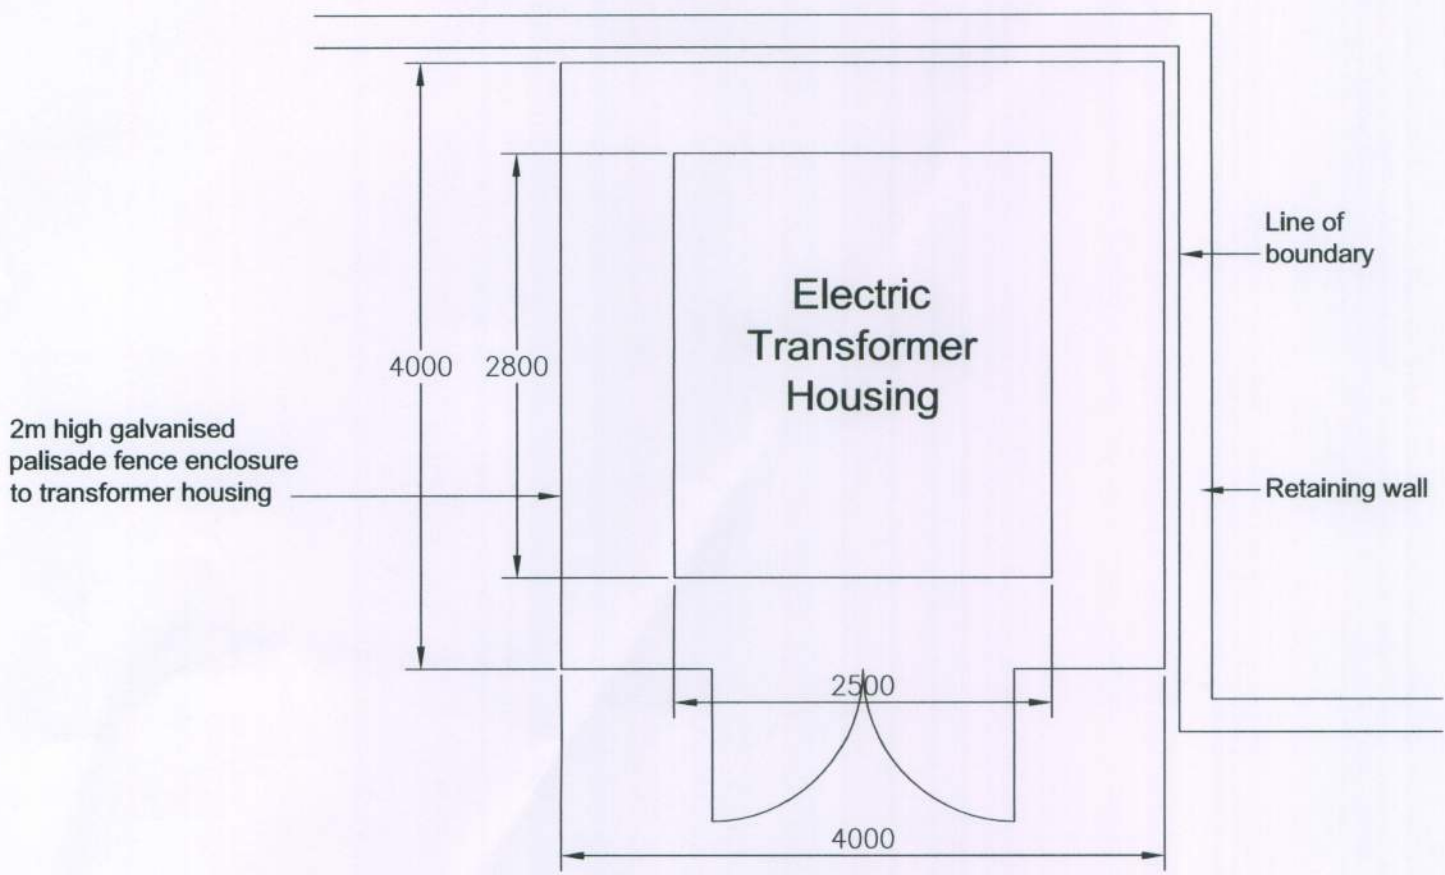


Plan Detail of Substation

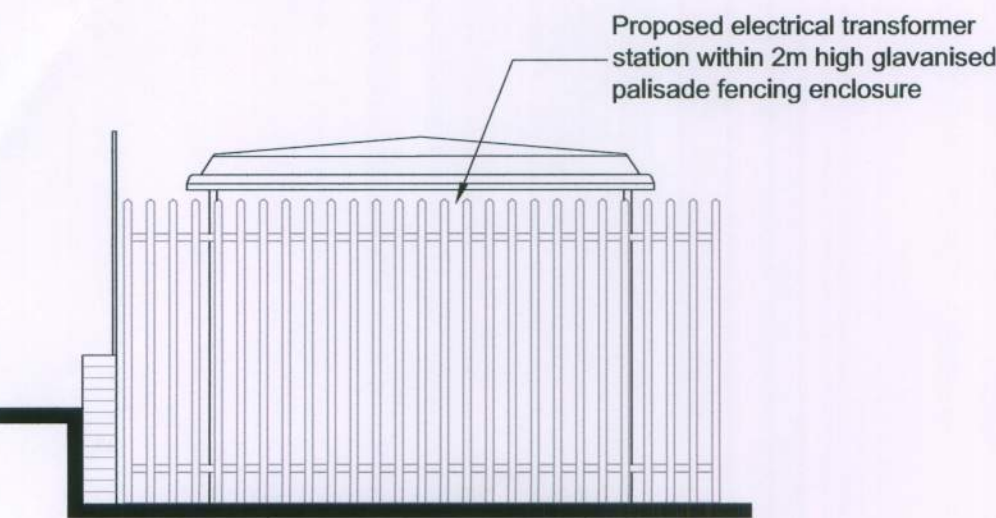


South West Elevation

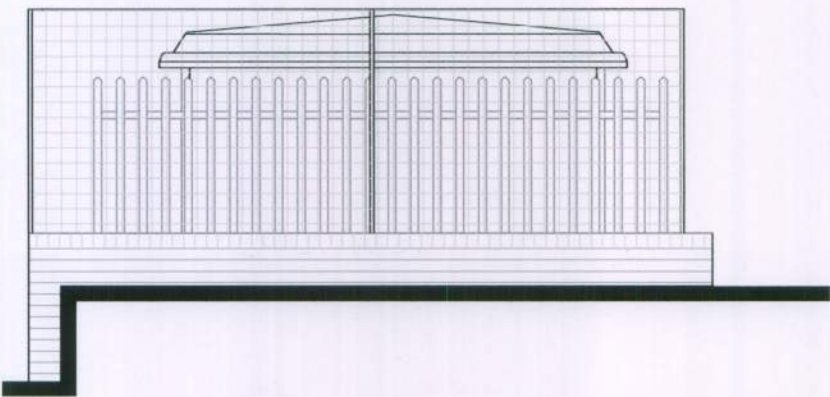

North East Elevation

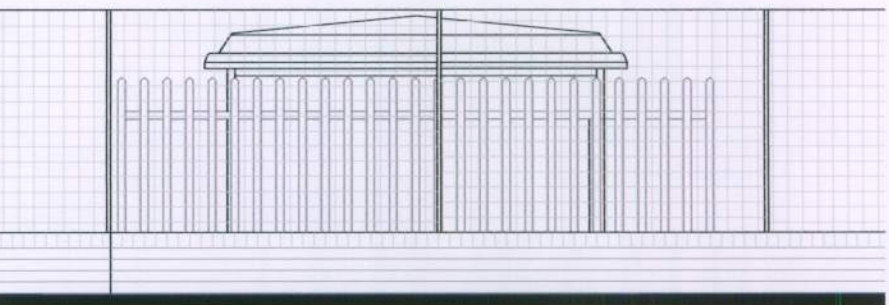

North West Elevation

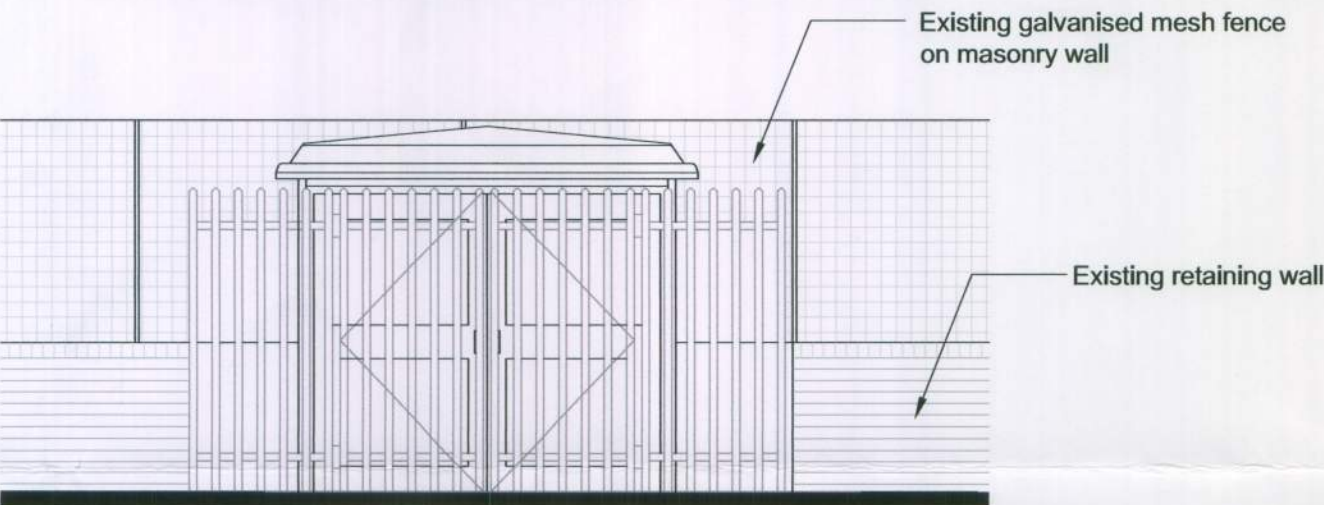

South East Elevation

This drawing shall not be scaled, except for planning purposes.


All dimensions to be checked on site where applicable, prior to commencement on site.

Differences between drawings, and between drawings and specification or bills of quantities to be referred to the Architect for clarification.

All works shall conform to the current edition of the Building Regulations and other relevant statutory requirements.

All materials and workmanship shall conform with the relevant British Standard Specifications and Codes of Practice.

This drawing is the copyright of Head, Roberts and Associates and shall not be copied or reproduced without permission.

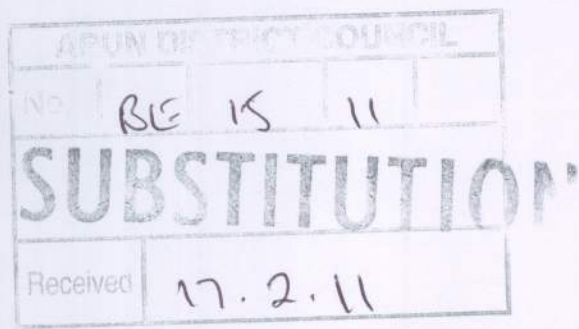

C	16.02.11	Transformer repositioned contextual elevations adjusted	DS
B	08.02.11	Size of transformer housing adjusted	DS
A	21.12.10	Vent stack removed	AG
REV.	DATE	DESCRIPTION	BY

HEAD, ROBERTS & ASSOCIATES

1 Station Terrace
Shawford, Hants.
SO21 2BN
Tel: 01962 711111
Fax: 01962 711100
Email : mail@headroberts.co.uk

Client Sime Darby London Ltd.			
Job Title Former LEC Factory Site - Widdowson House			
Drawing Title Elevations Showing New Substation			
Drawing No. 3593/34			Revision C
Scale 1:50 @ A2	Date 16.12.10	Drawn By DS	Checked By -