




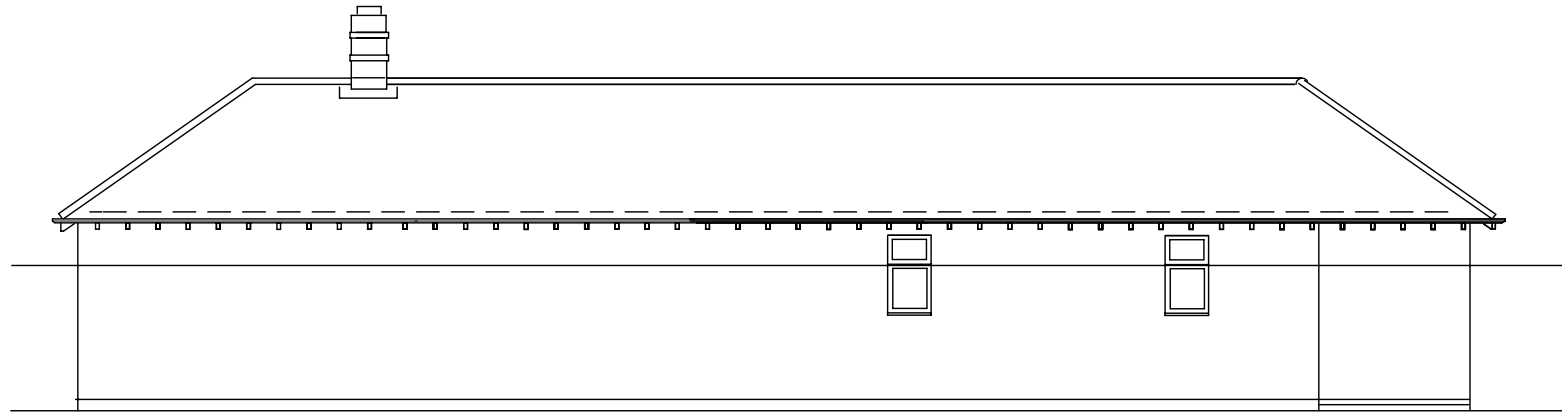


Existing Side Elevation

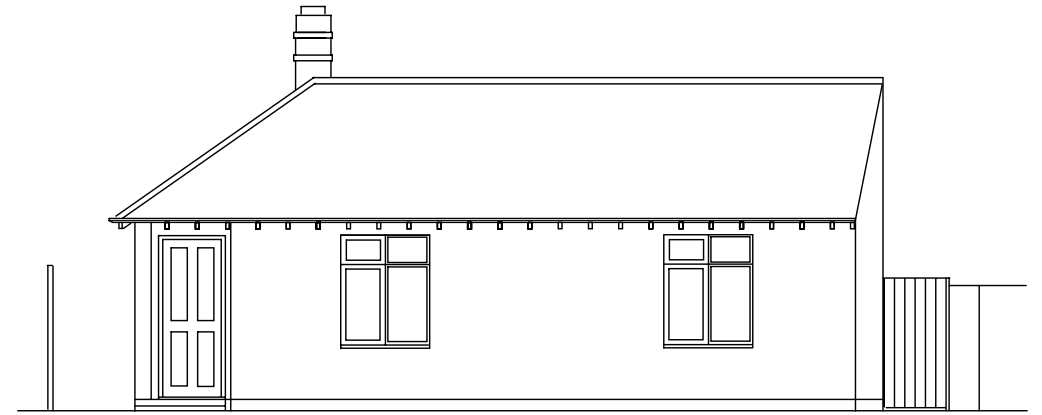

Existing Front Elevation

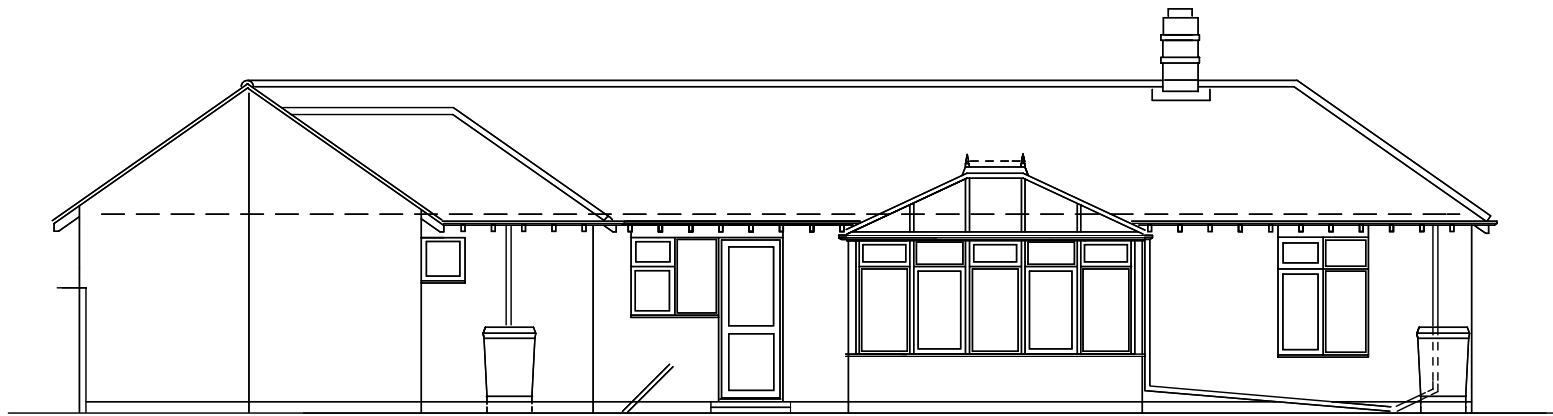

Existing Side Elevation

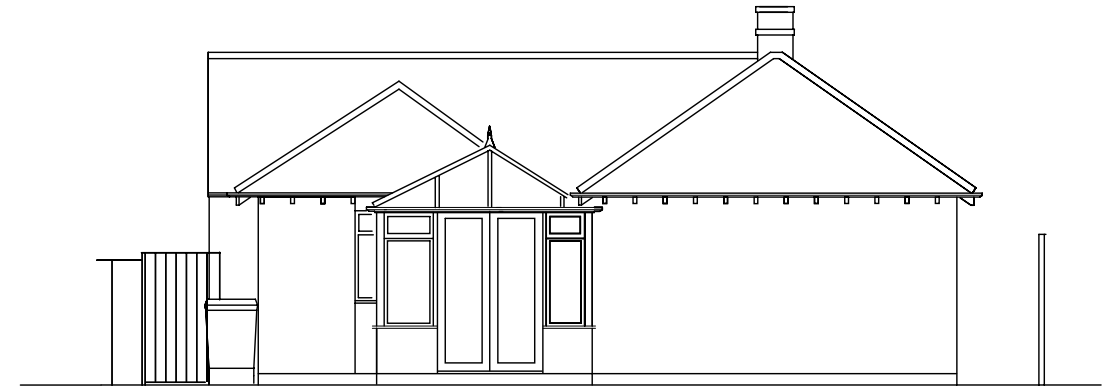

Existing Rear Elevation

PROP. SINGLE STOREY REAR EXTENSION AND
TAKE DOWN, ALTER AND RESITE CONSERVATORY
For:- Mr P & Mrs S Green
2 Homing Gardens, Bognor Regis PO22 9AJ
Existing Elevations
Scale 1 : 100 @ A3

Dwg. No.300118pl1