



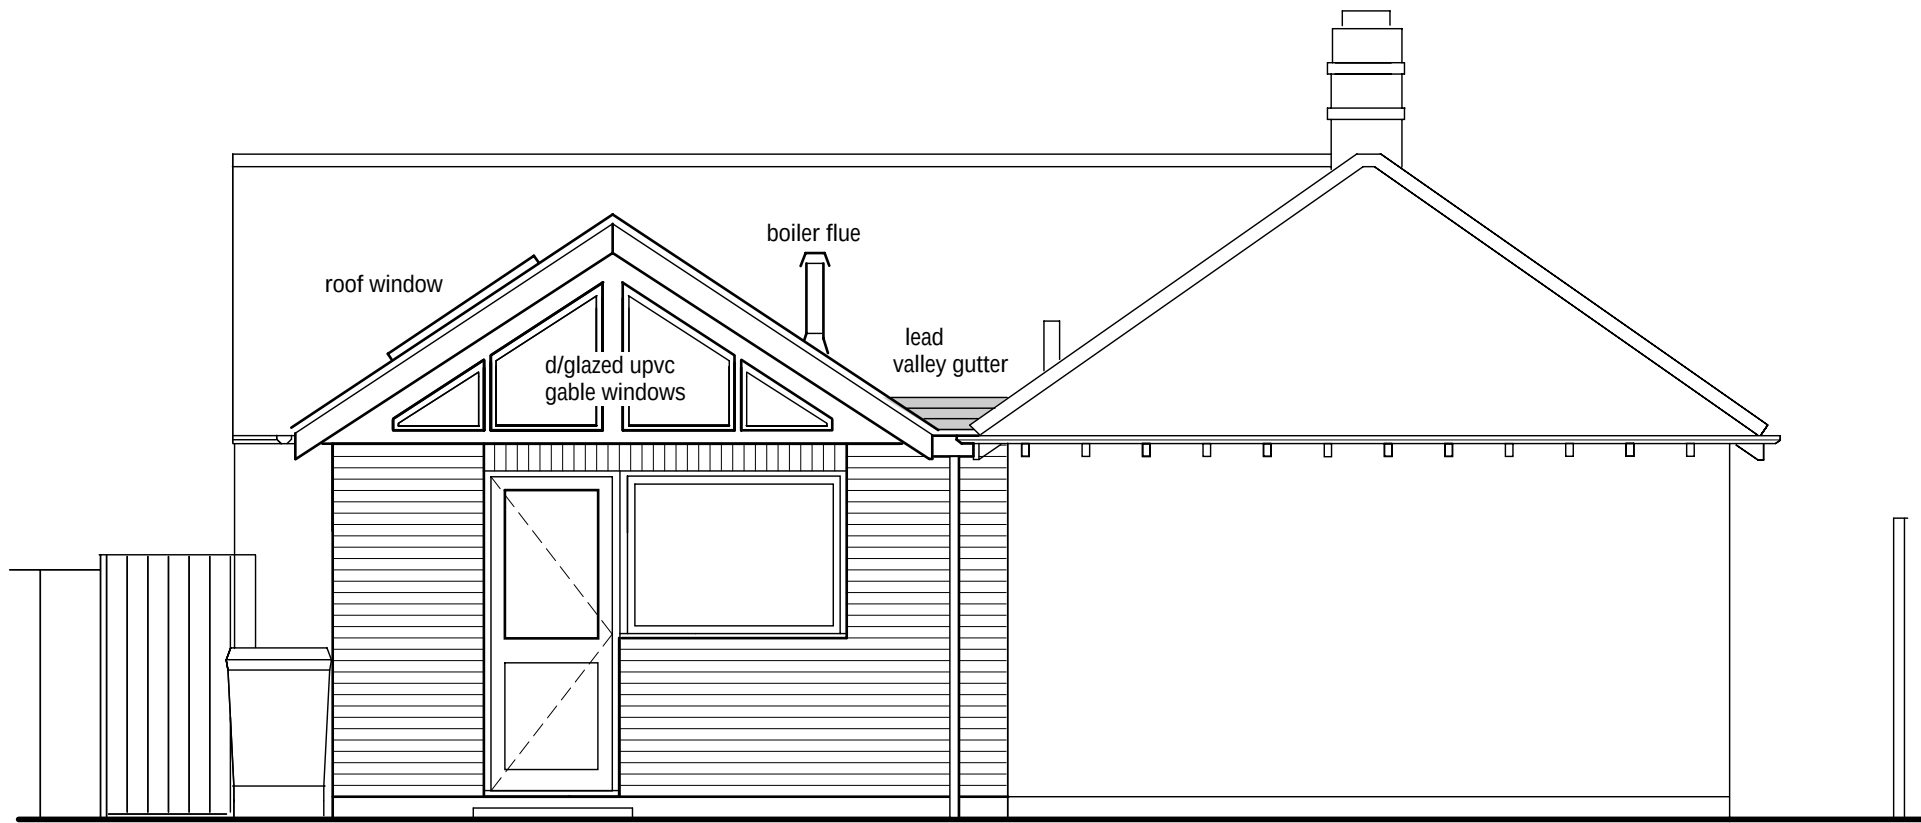

d/glazed upvc window
and door to kitchen

Proposed Rear Elevation

with conservatory removed

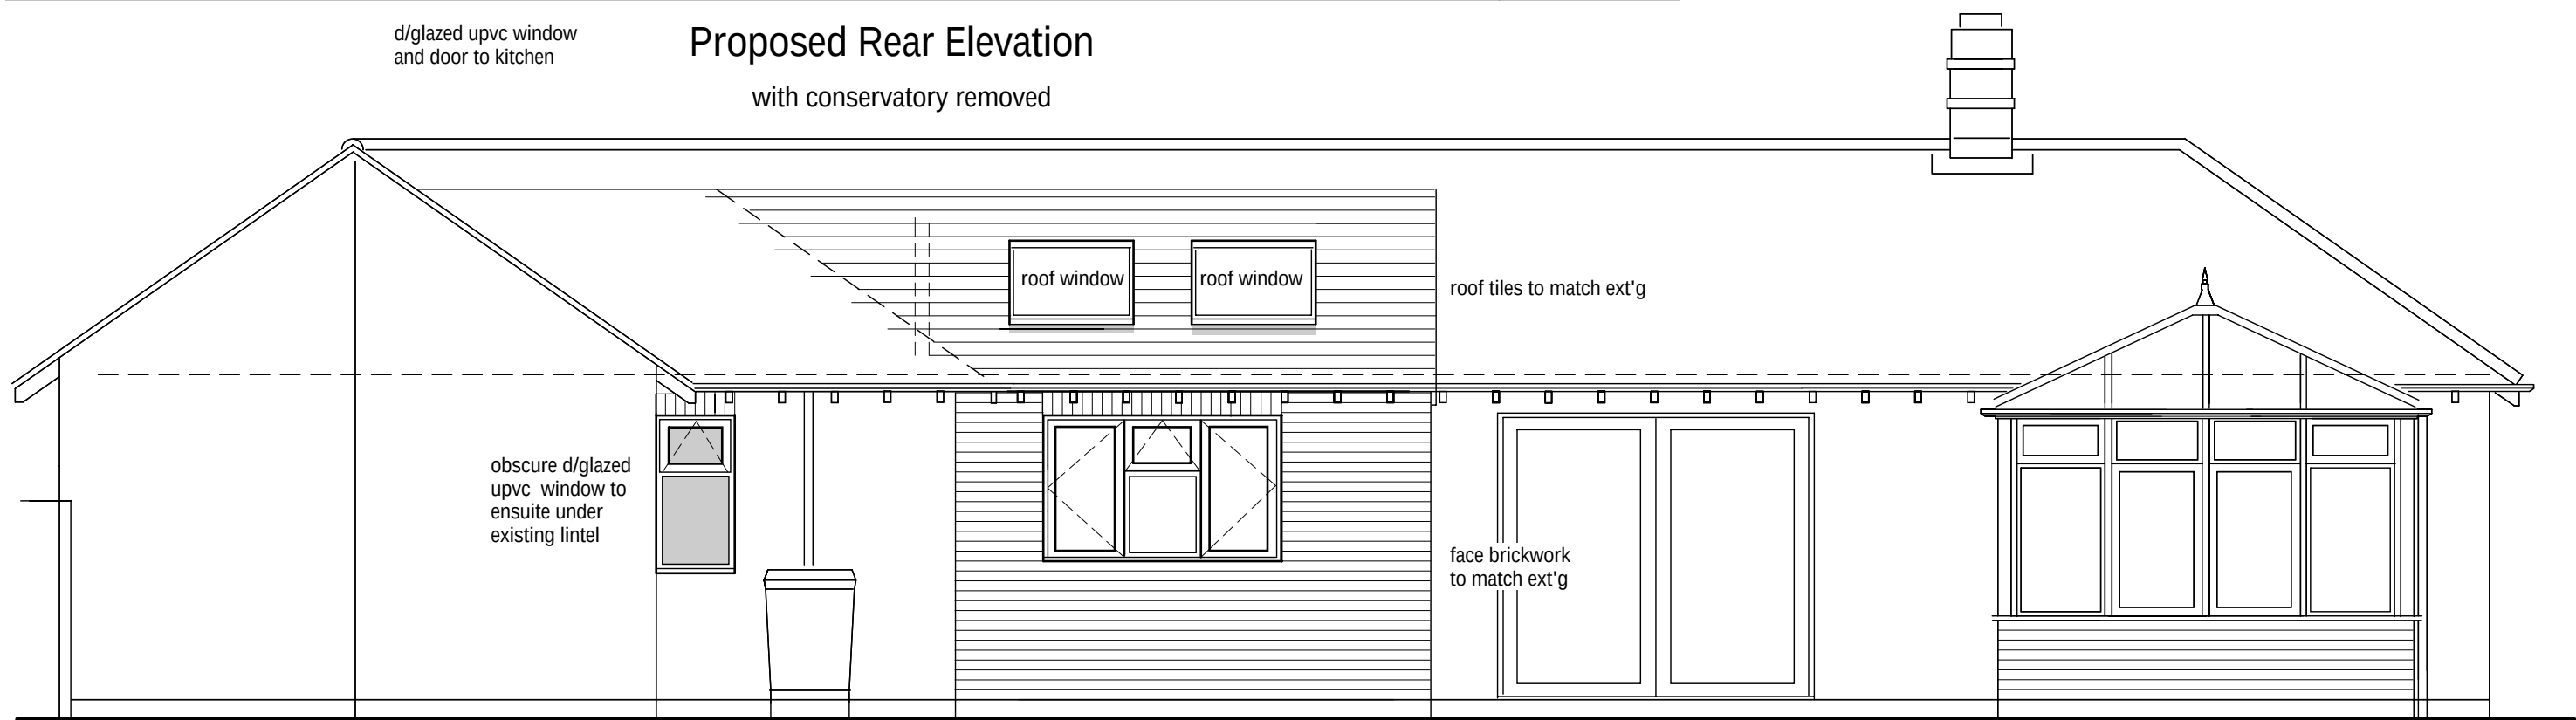

obscure d/glazed
upvc window to
ensuite under
existing lintel

roof window


roof window

roof tiles to match ext'g

face brickwork
to match ext'g

d/glazed upvc window
to kitchen

Proposed Side Elevation

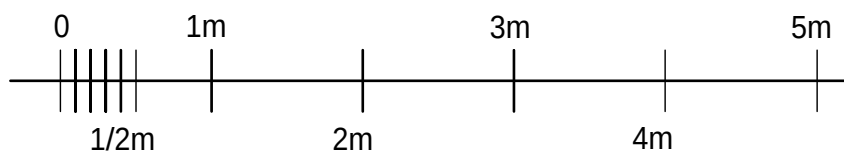

PROP. SINGLE STOREY REAR EXTENSION AND
TAKE DOWN, ALTER AND RESITE CONSERVATORY

For:- Mr P & Mrs S Green

2 Homing Gardens, Bognor Regis PO22 9AJ

Proposed Elevations

Scale 1 : 50 @ A3

Dwg. No.300118pl3